

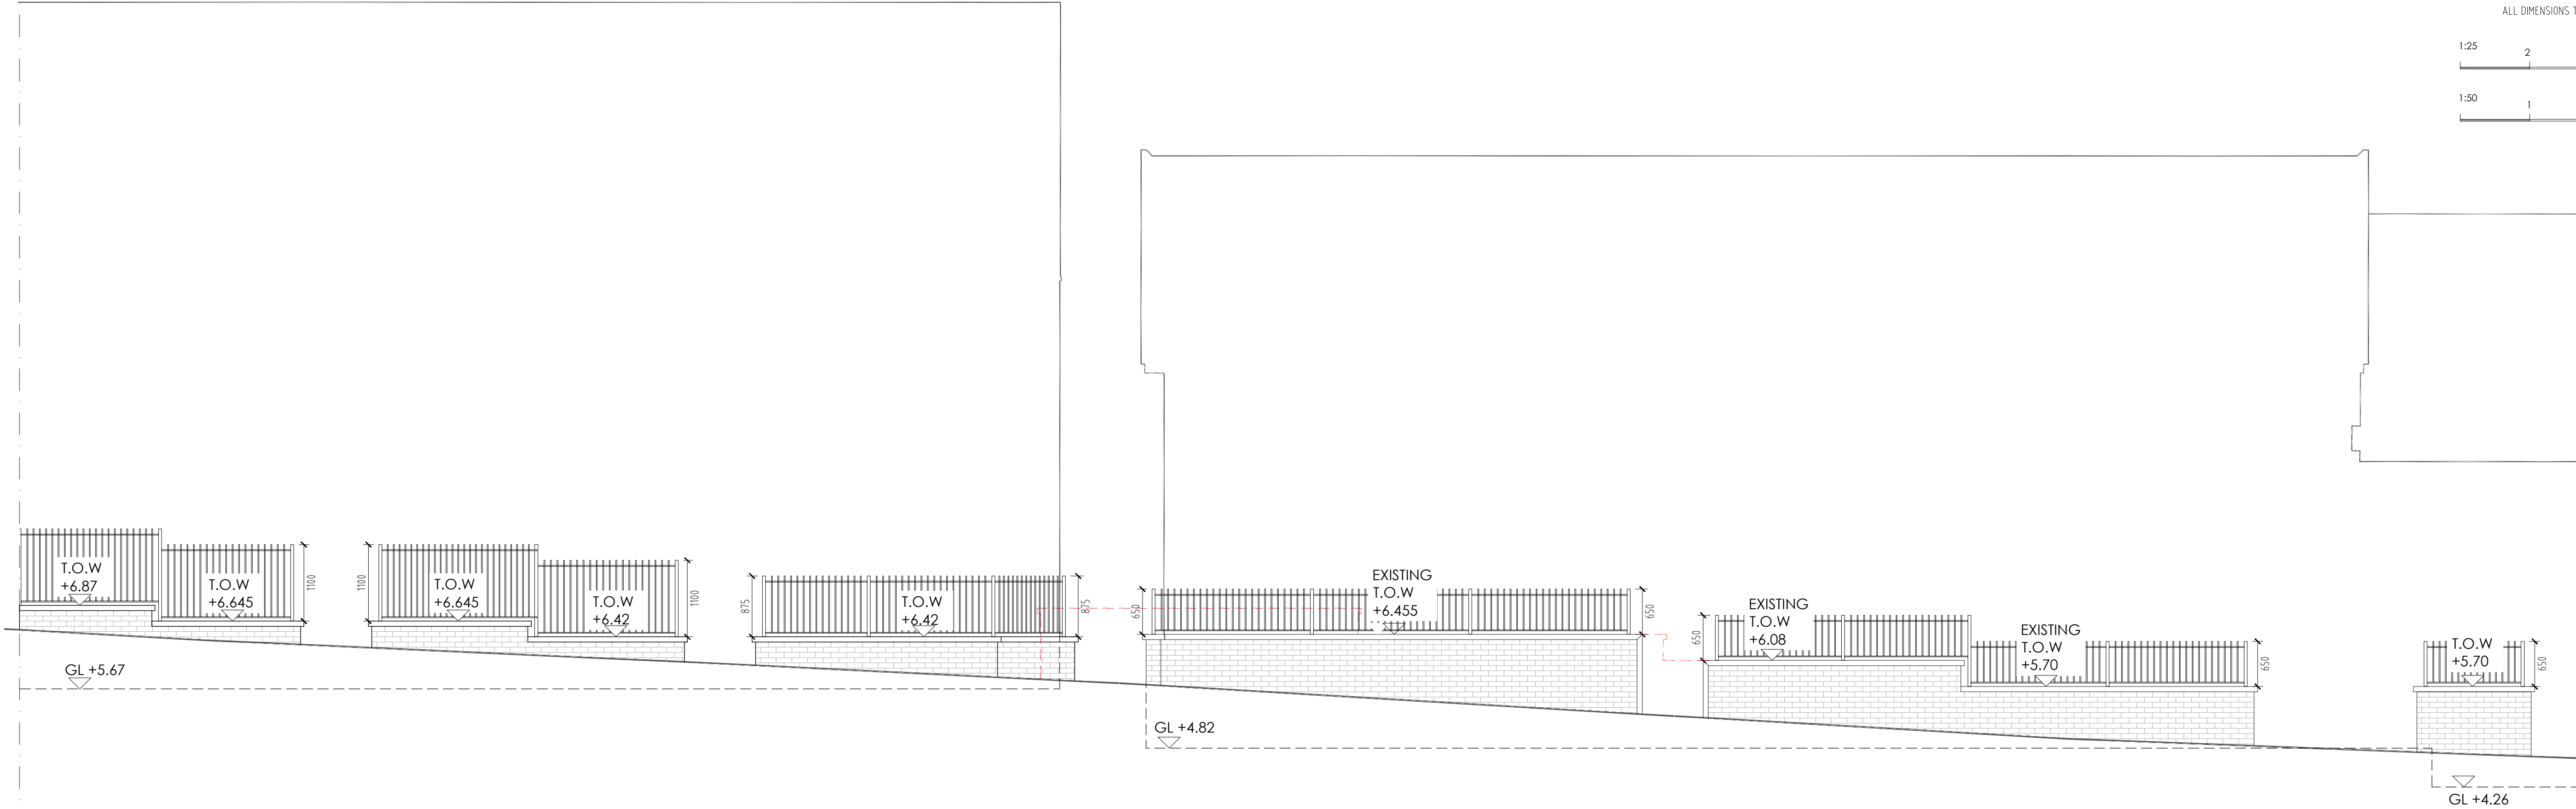


DO NOT SCALE FROM THIS DRAWING
ALL DIMENSIONS TO BE VERIFIED BY THE CONTRACTOR ON SITE

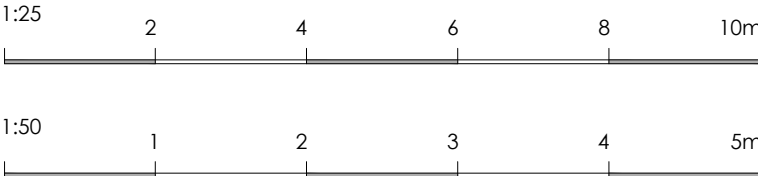


Proposed brick retaining wall with metal railing in front of new build
Scale 1:50


Existing brick retaining wall with new low level metal railing in front of boathouse
Scale 1:50

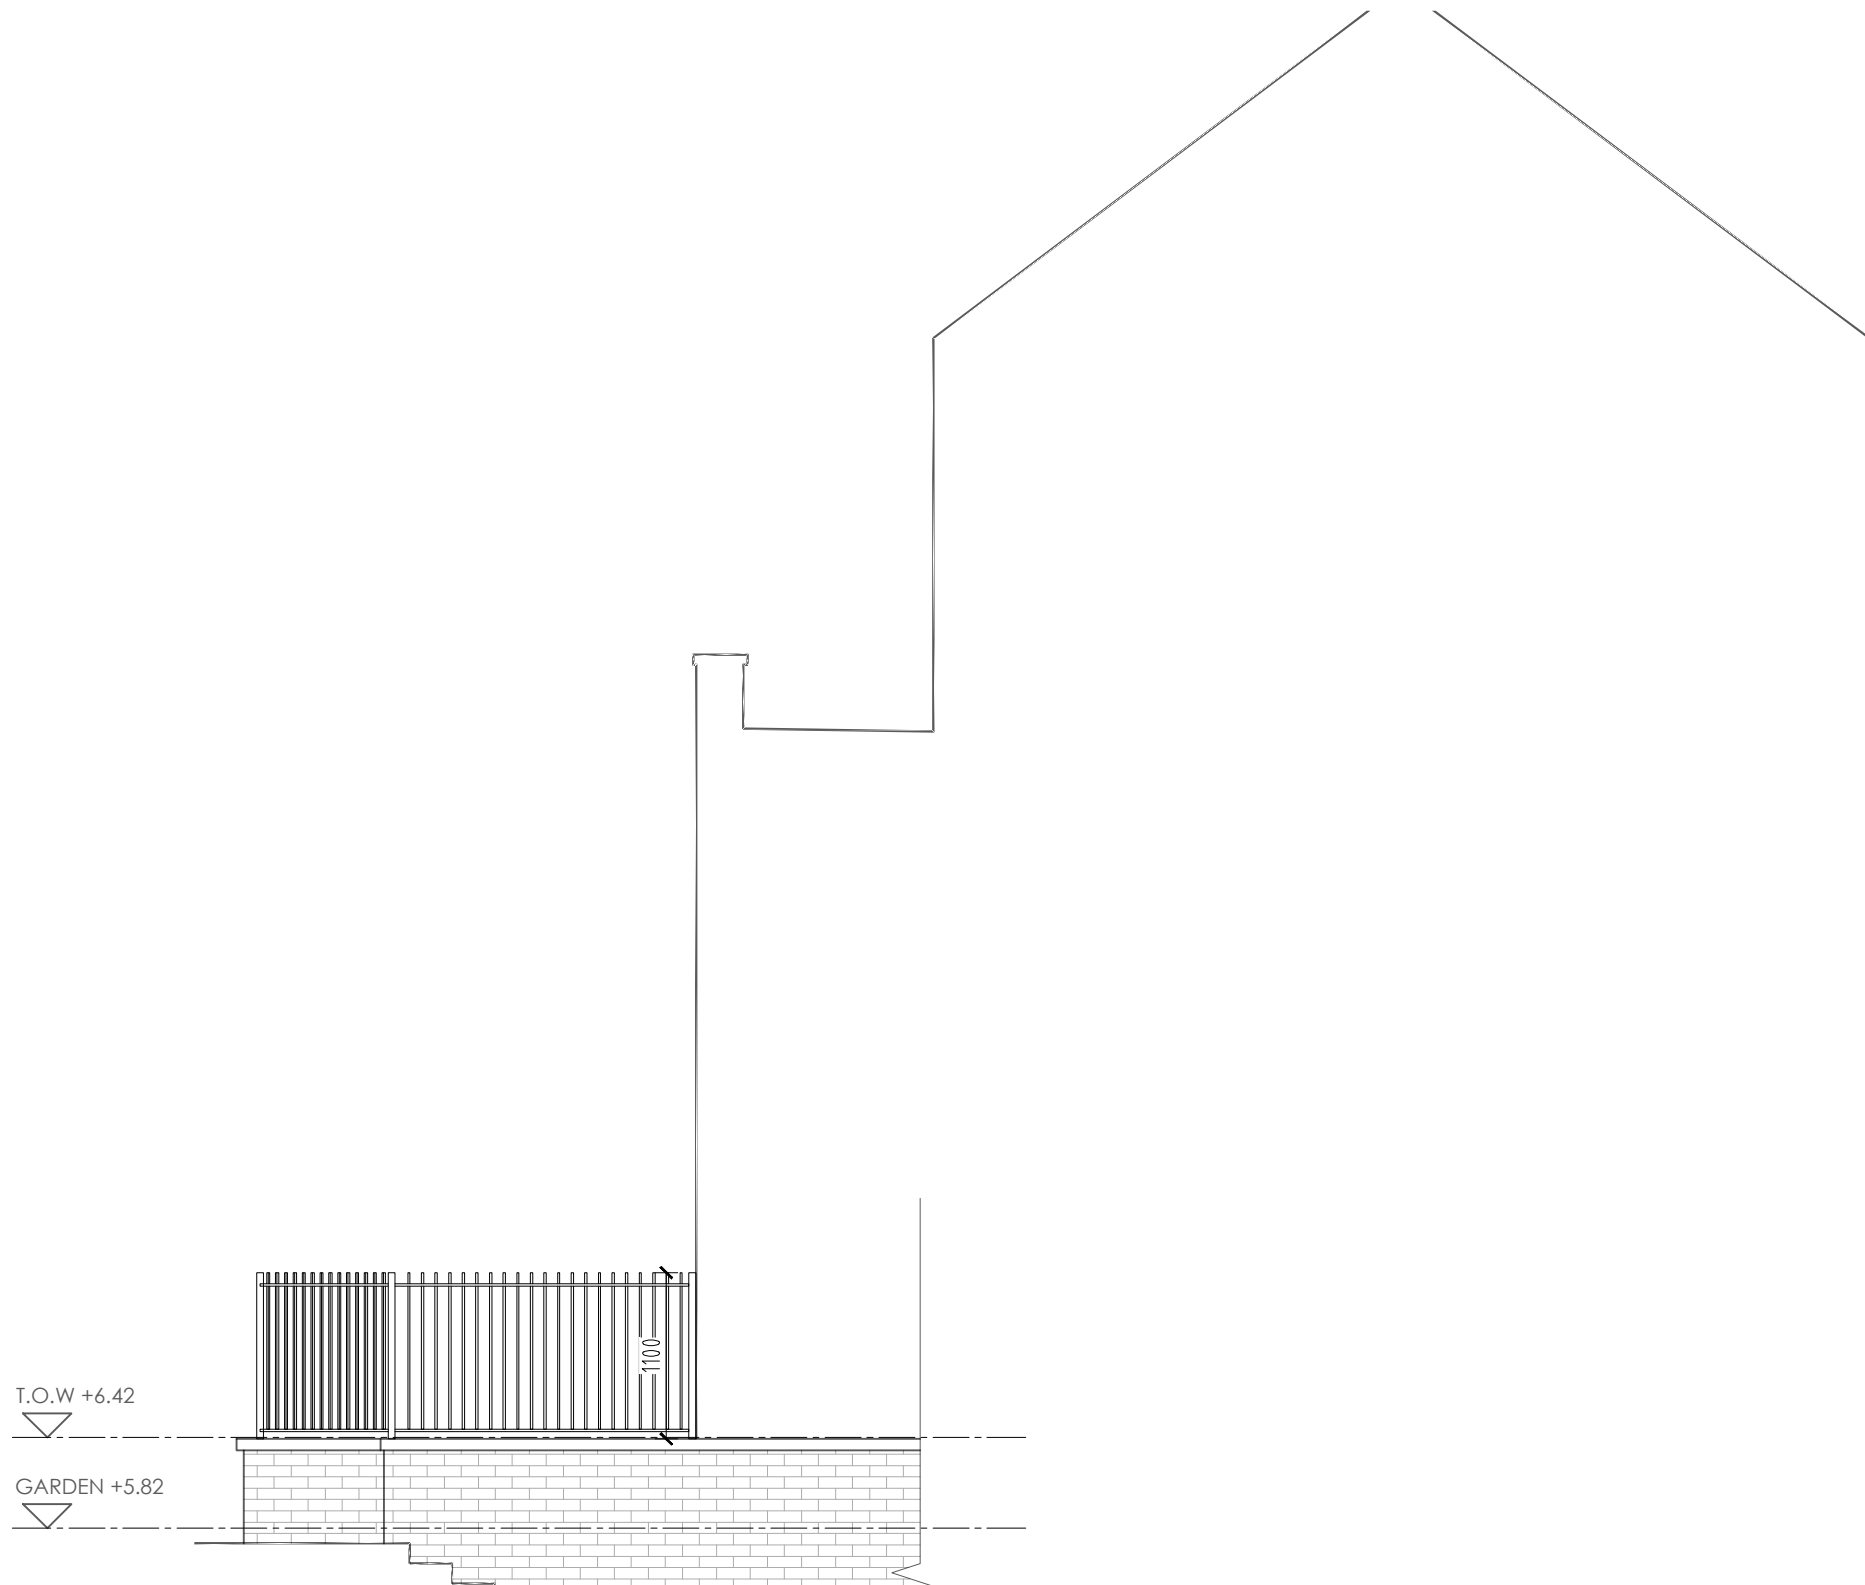


Proposed brick retaining wall with metal railing in front of new build
Scale 1:50

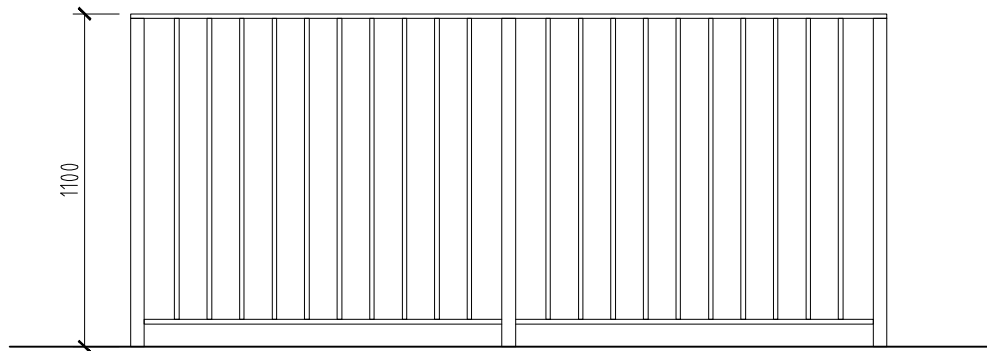

Proposed low level metal railing
Scale 1:25

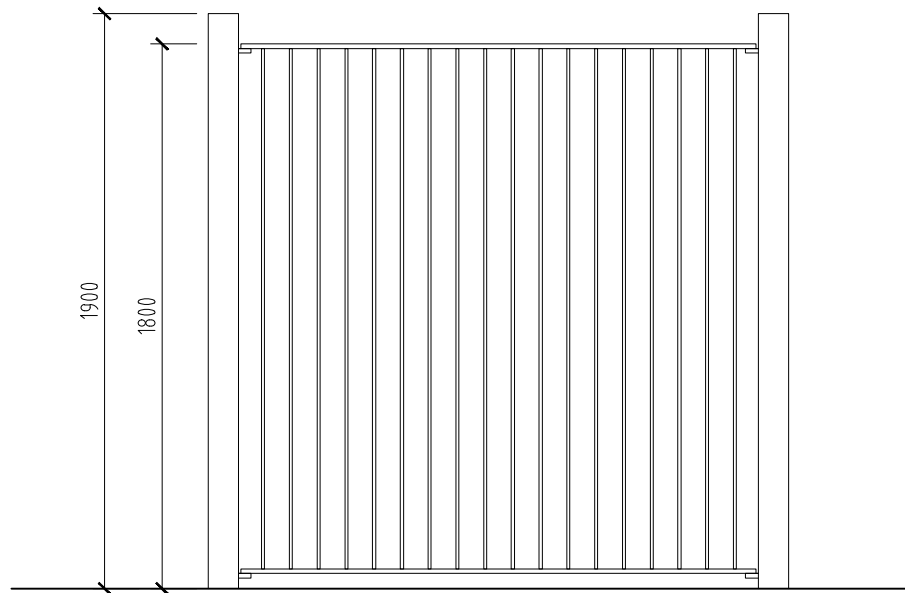

Proposed metal railing and cycle store access gate
Scale 1:25

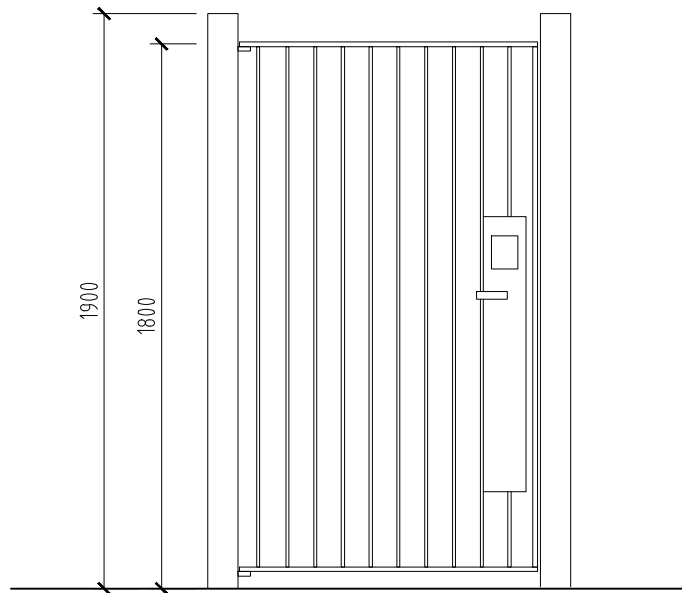

P01	Preliminary Issue	Dec'24	NS	
REV	DESCRIPTION	DATE	BY	CHKD

**TURNER
JACKSON+DAY**
ASSOCIATES

Radio House
Thanet Way, Whitstable
Kent CT5 3QX
t: 01227 261453
e: enquiries@tjda.co.uk
www.turnerjacksonday.co.uk

client details
Custom House (Gravesend) Limited

project details
Custom House
The Terrace, Gravesend, DA12 2DE

drawing title
Boundary Treatment Details

date scale drawn by checked by
Nov'24 as noted NS

project no.	drawing no.	revision
1735	809	P01