

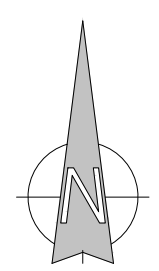


DO NOT SCALE FROM THIS DRAWING
ALL DIMENSIONS TO BE VERIFIED BY THE CONTRACTOR ON SITE

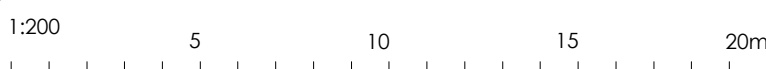

Legend Boundary Treatments

- Planters 600mm tall. Lengths vary. Aluminium.
- Existing iron railing fence to be retained.
- Existing flood defense wall.
- Existing masonry wall.
- New upgraded flood defense wall.
- Low level metal railing added to existing retaining wall.
- Proposed metal low level railing and gates.
- Proposed low level brick wall with railing. (Brick to match New Build House)
- Proposed brick wall with railing. (Brick to match Boathouse)
- Proposed metal access gate.
- Existing gates to be retained.

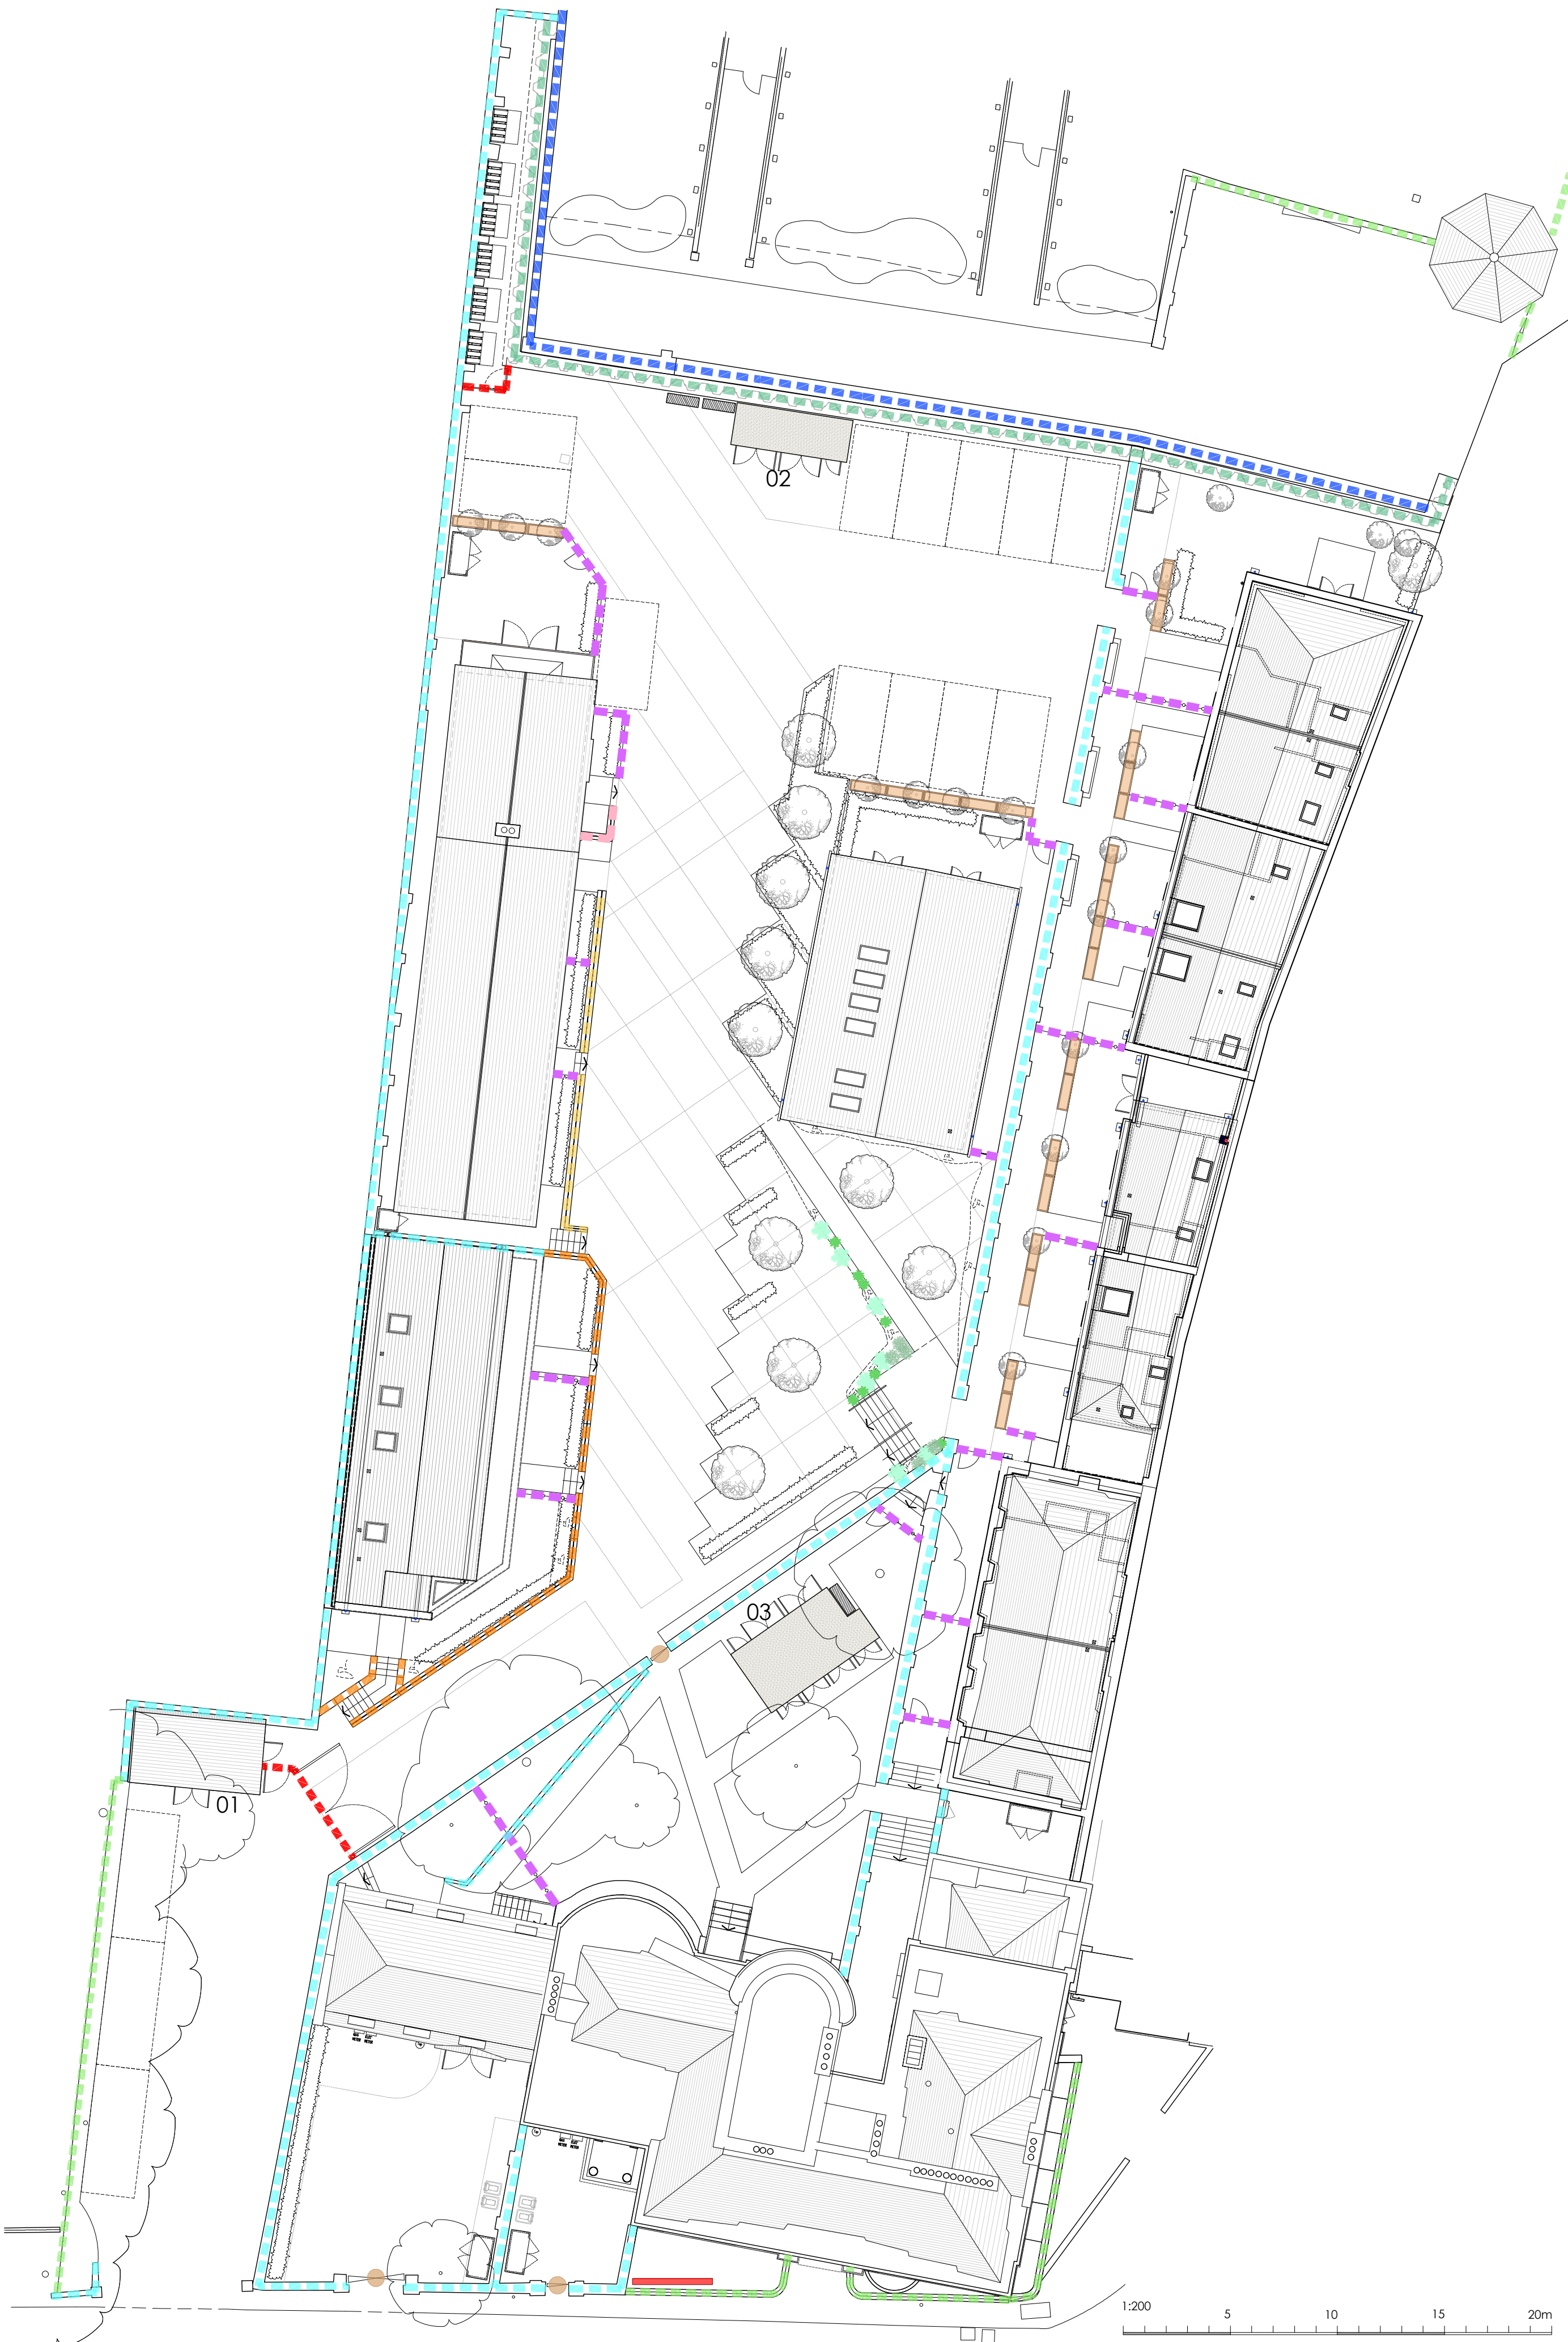

TURNER JACKSON+DAY ASSOCIATES

Radio House
Thanet Way, Whitstable
Kent CT5 3GX
t: 01227 261453
e: enquiries@tjda.co.uk
www.turnerjacksonday.co.uk

client details
Custom House (Gravesend) Limited

project details
Custom House
The Terrace, Gravesend, DA12 2DE

drawing title
Boundary Treatment Plan

date Nov'24 scale 1:200@A1 NS
drawn by checked by

project no. 1735 drawing no. 808 revision P01

Proposed Boundary Treatment Plan