
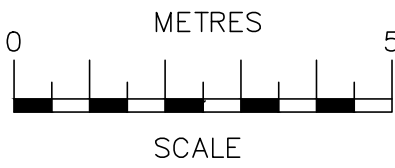
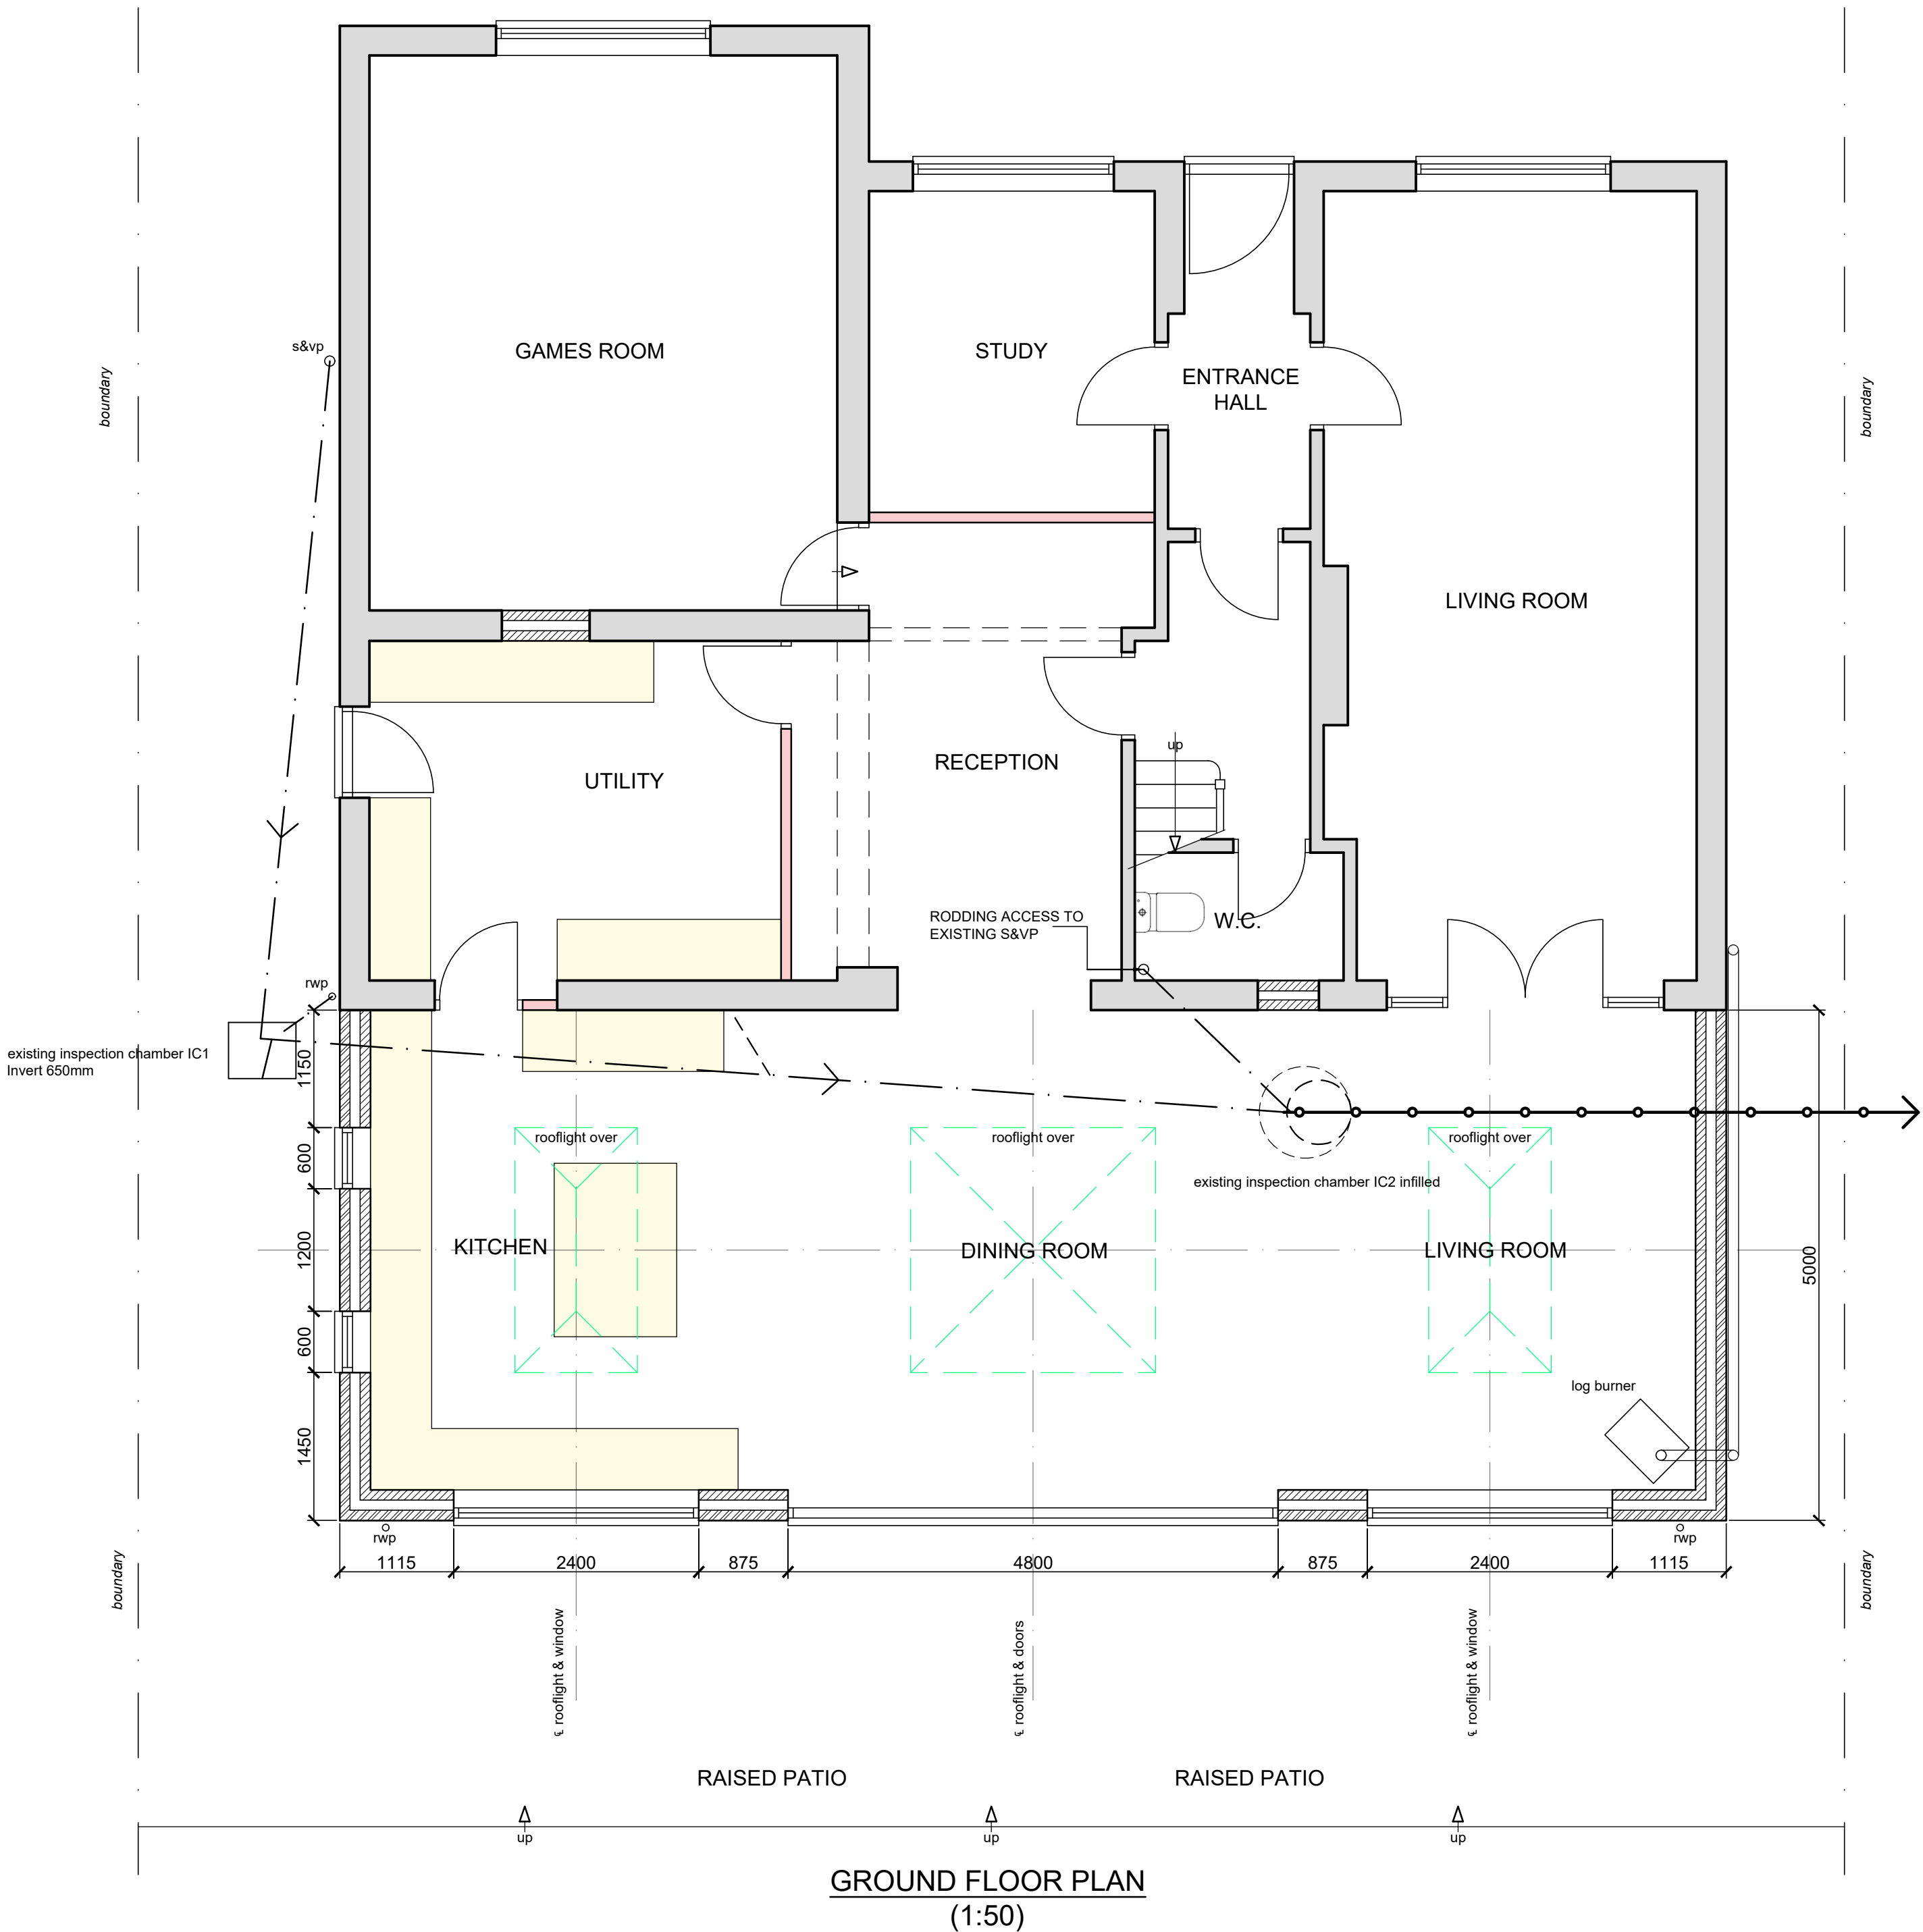


MATERIALS


ROOF
ROOF TILES - COLOUR TO MATCH MAIN DWELLING

WALLS
FACING BRICKWORK TO MATCH MAIN DWELLING

WINDOWS & DOORS
COLOURED uPVC TO MATCH MAIN DWELLING

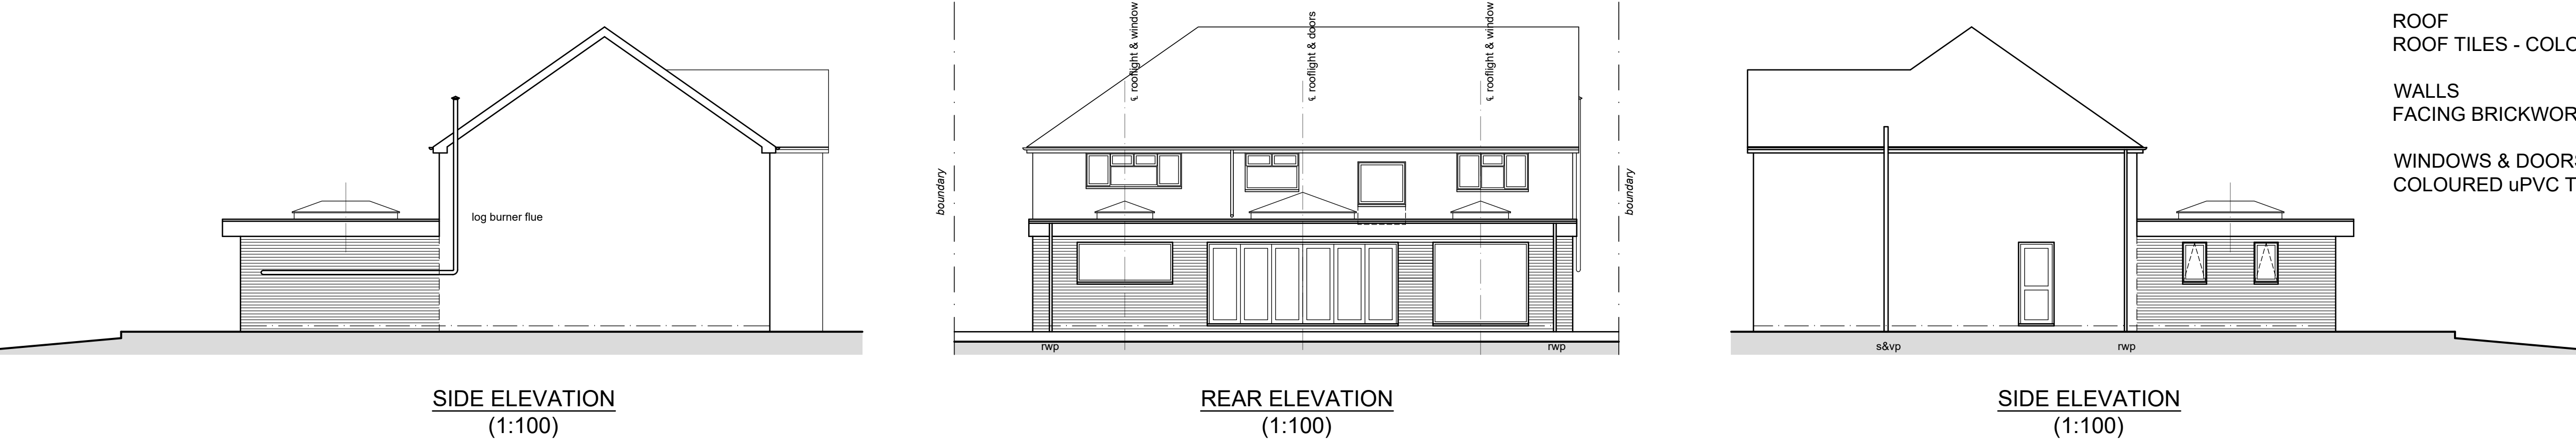

SCALE BAR @ 1:100

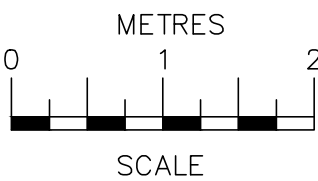

SCALE BAR @ 1:50

Date	No	Revision
Penfold Project Services		
Epmarket, Wrotham Road, Meopham, Kent, DA13 0JH Telephone: 01474 816690 e-mail: apenfold448@btinternet.com		
Job Title: 15 COB DIRVE SHORNE KENT DA12 3DU		
Dwg Title: PLANS & ELEVATIONS AS PROPOSED		
Scale:	1:50 & 1:100 @ A1	
Dwg No.:	02	
Date:	March 2026	