


6
142

PROPOSED SECTION 5 (SOUTH)
1:100

0 1 2 3 4 5m

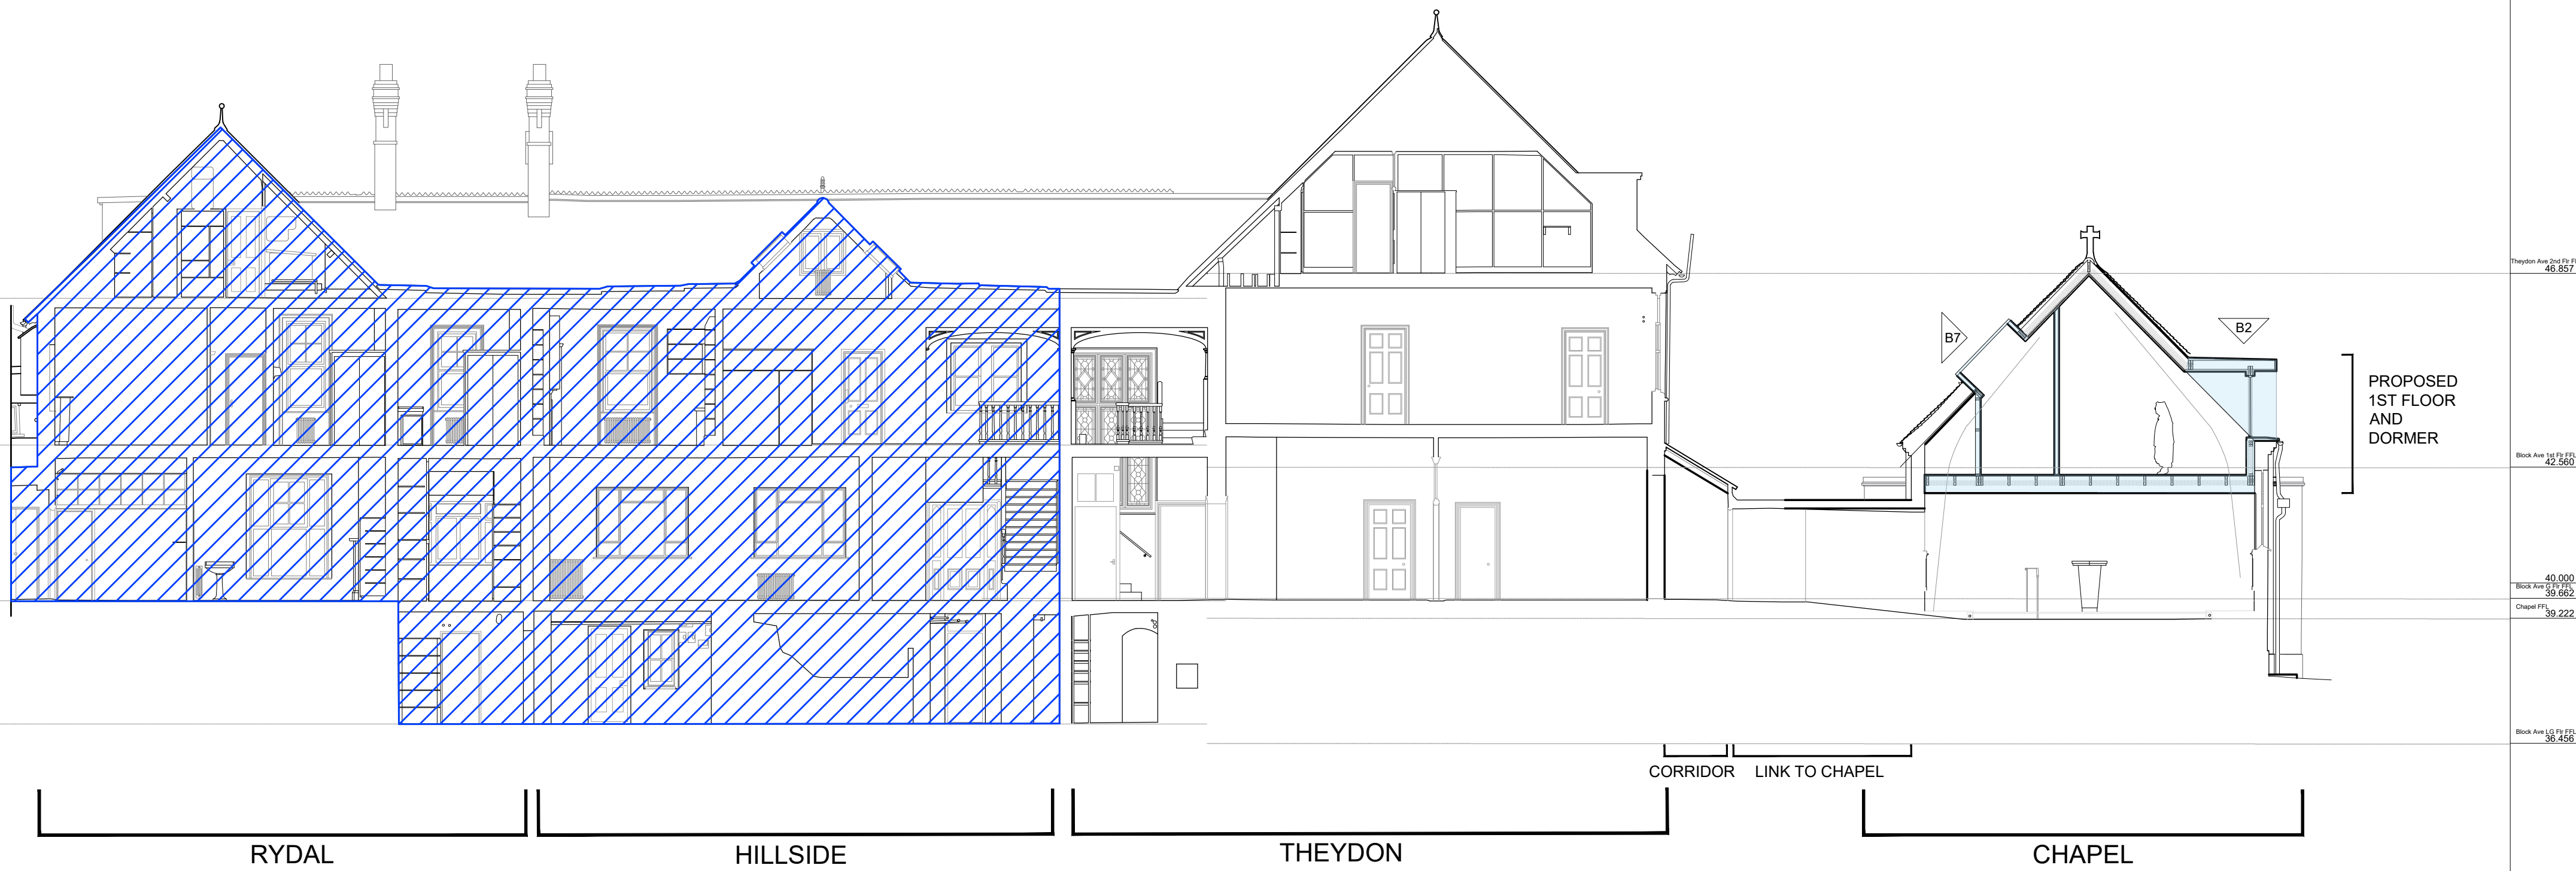

6
142

PROPOSED SECTIONAL ELEVATION 6 (NORTH)
1:100

0 1 2 3 4 5m



NOTES

- BUILDING ELEMENT KEY
- B1 - Black EPDM single ply roofing membrane
 - B2 - Standing seam zinc roofing and cladding
 - B3a - Cork
 - B3b - Insulated render
 - B4 - Double glazed aluminum/timber composite windows and doors
 - B5 - Brise Soleil
 - B6 - Photovoltaic panels
 - B7 - Rooflights
 - B8 - Double glazed timber windows and doors

clayarchitecture

FOR PLANNING

ISSUE DATE: 01/09/23

Rev. Date By Notes

Copyright Clay Architecture Ltd

All dimensions are to be verified by the contractor before commencing works

Project

CONVENT OF MERCY, GRAVESEND

PROPOSAL FOR DOWNSIZING

Client

SISTERS OF MERCY

clayarchitecture

Great Lines Studios, Marlborough Road, Gillingham, Kent ME7 5HB

T: 01634 573 017

www.clayarchitecture.com

E: design@clayarchitects.com

Title

Scale 1:100

PLANNING

@ A1 size

PROP'D SECTIONS / ELEVS 5 & 6

Date 05/06/2023

Drawing No.

Revision

Drawn GEN

5285/PL/142

/

Authorised