



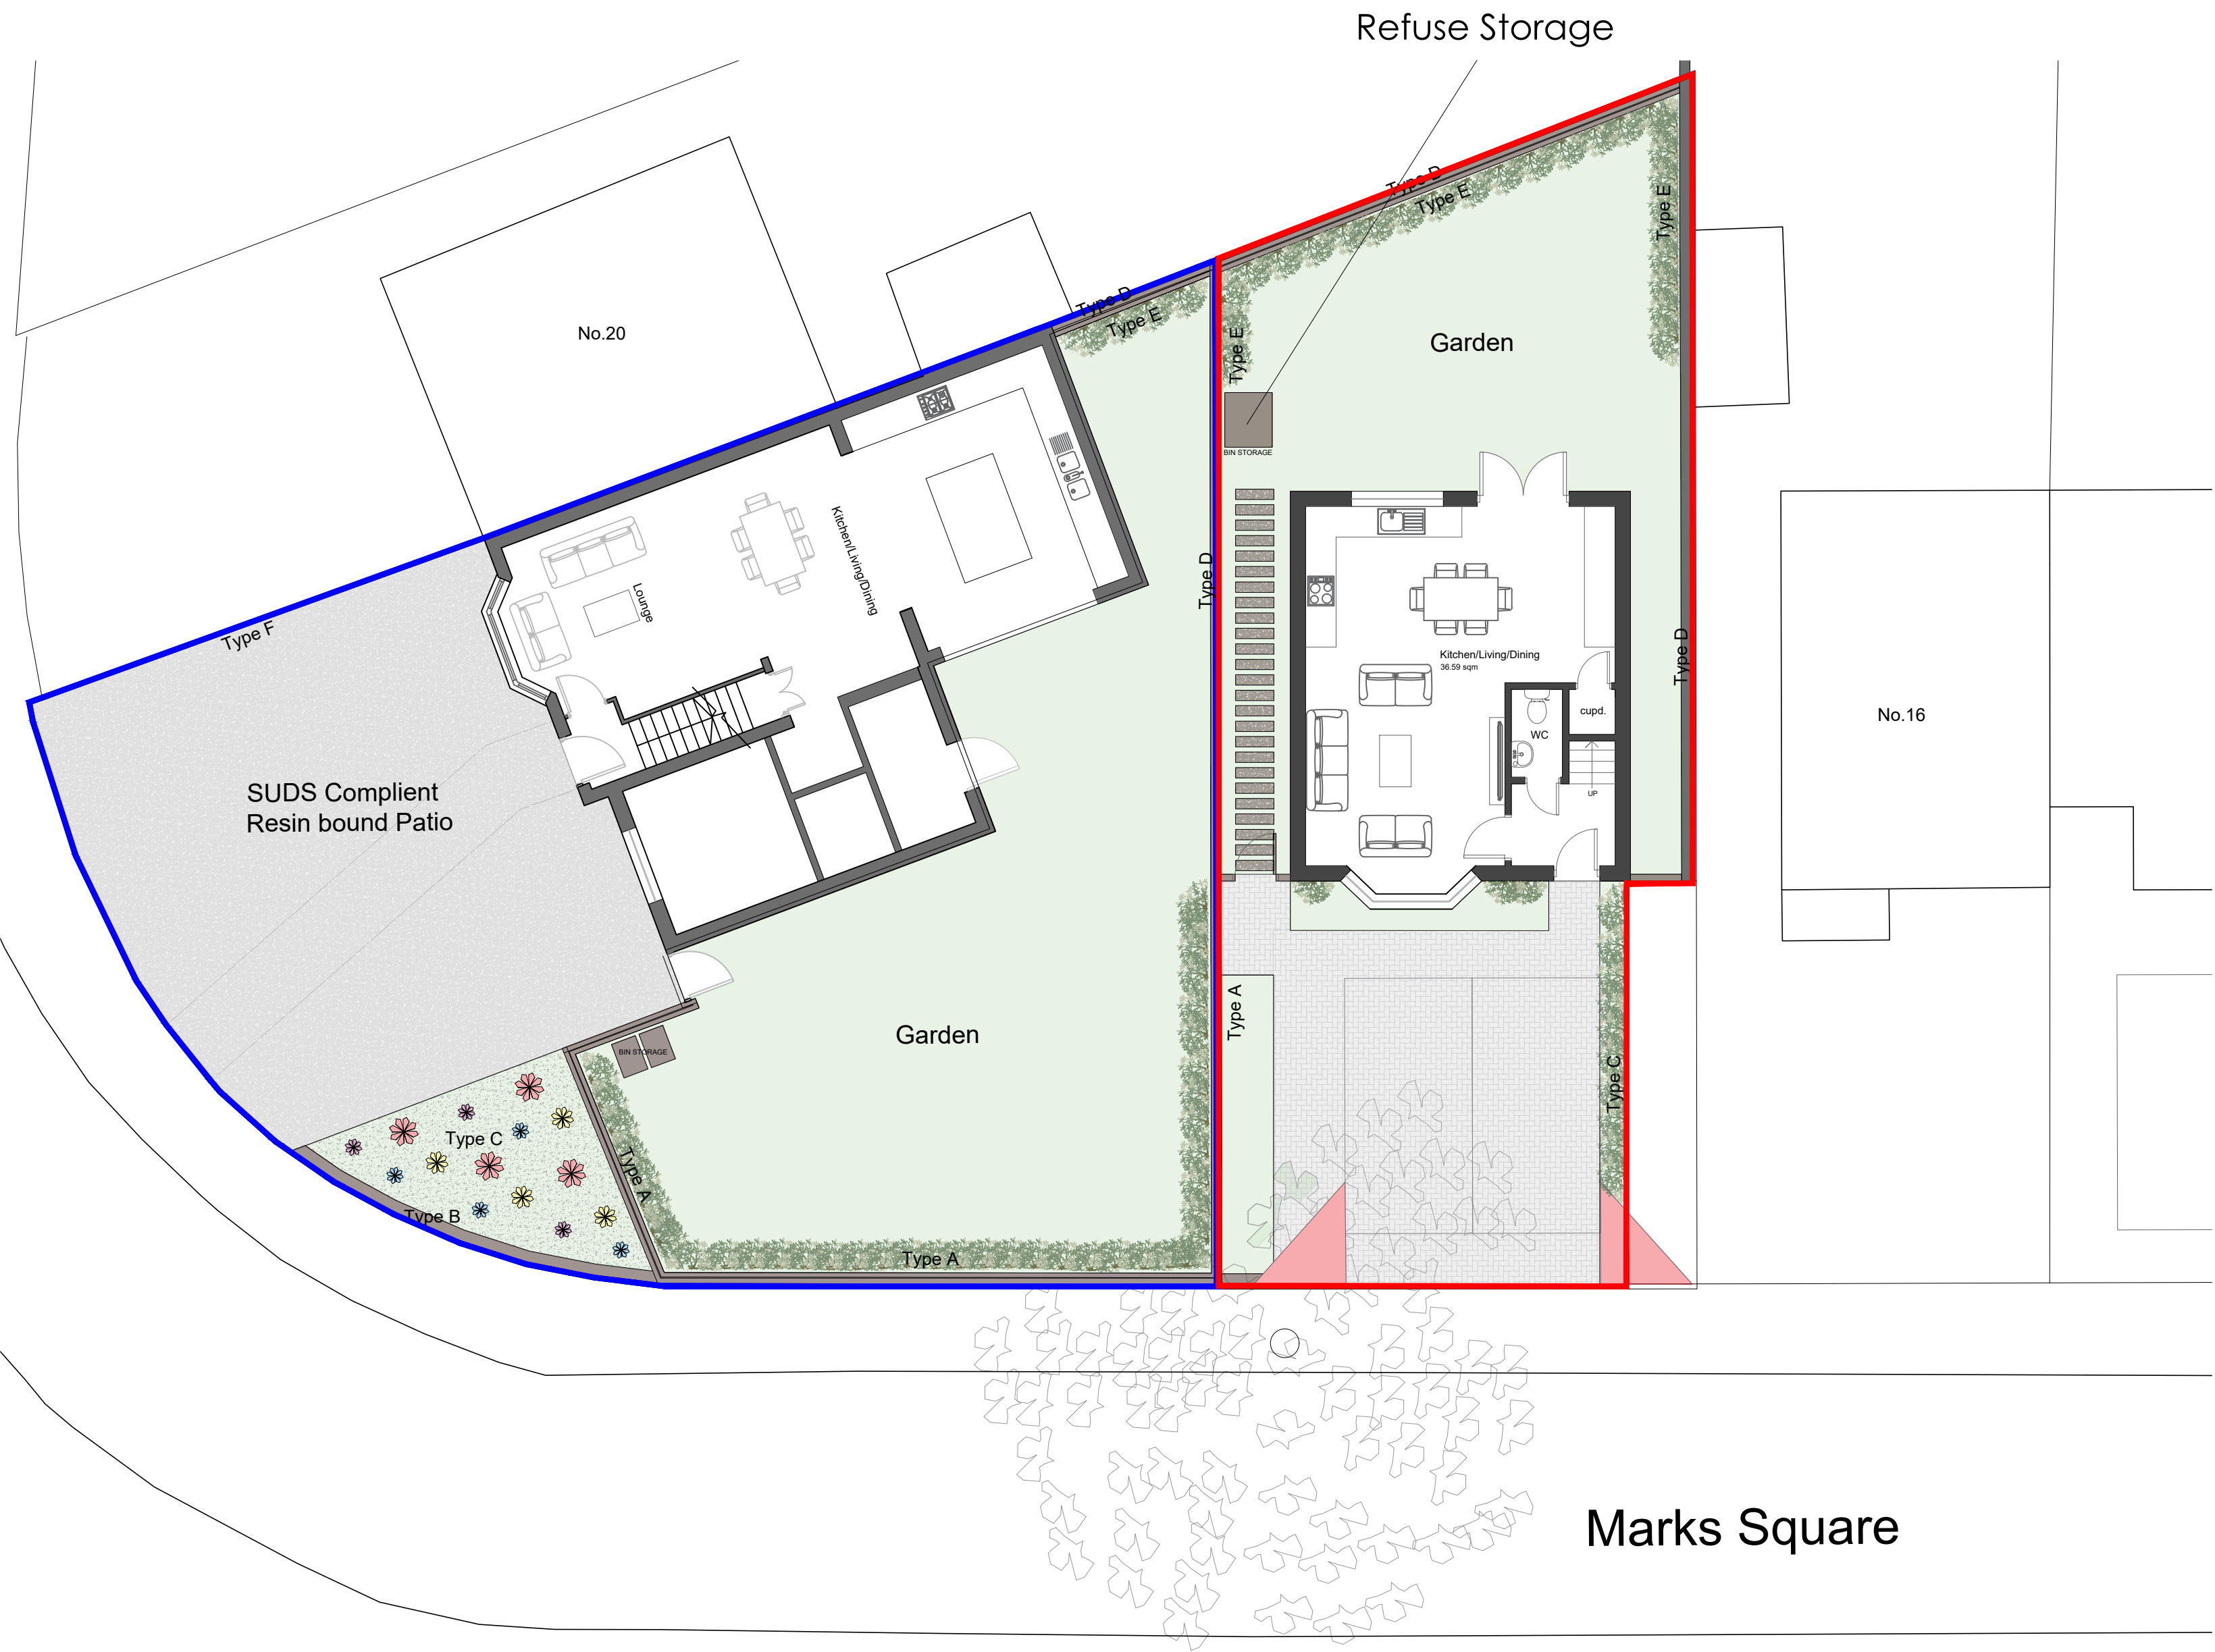

Notes:

- Do not scale from this drawing.
- All dimensions to be verified on site and is in mm.
- Builder to verify all dimensions, heights and levels prior to commencement of work.
- All documents shall be checked to ensure that they are compatible by the contractor before construction commences. In the event of apparent ambiguity or contradiction the engineer and/ or architect shall be notified immediately.
- The contractor in preparing his estimate shall visit the site and acquaint himself with the problems involved.
- The contractor shall issue all statutory notices to the local Authority during progress and completion of works.

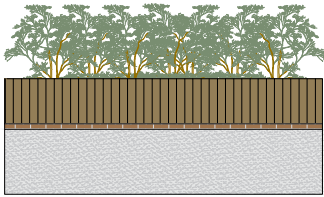

Type A
1.5m retaining rendered wall and brick top with tall planting behind the wall for privacy



Type B
0.7m retaining brick wall




Type C
Wild flowers on site for wildlife



Type D
1.8m high close boarded timber fence



Type E
Tall bushes and wild flowers

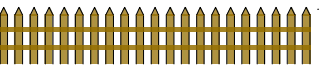

Type F
0.7m fence

A	-	-	-/-/-
REV:	DESCRIPTION:	BY:	DATE:

STATUS:

PLANNING



Whitehall Place
47 The Terrace,
Gravesend, Kent
DA12 2DL
01474 247 787
info@barronedwards.co.uk
www.barronedwards.co.uk

SITE:	18 Marks Square Gravesend Kent DA11 7HU
TITLE:	Refuse Storage Plan

SCALE AT A3: 1:100	DATE: 11/09/2023	DRAWN: AW
PROJECT NO: 211001-A	DRAWING NO: 006	REVISION: A

1:100 0 1 2 3 4

Marks Square