


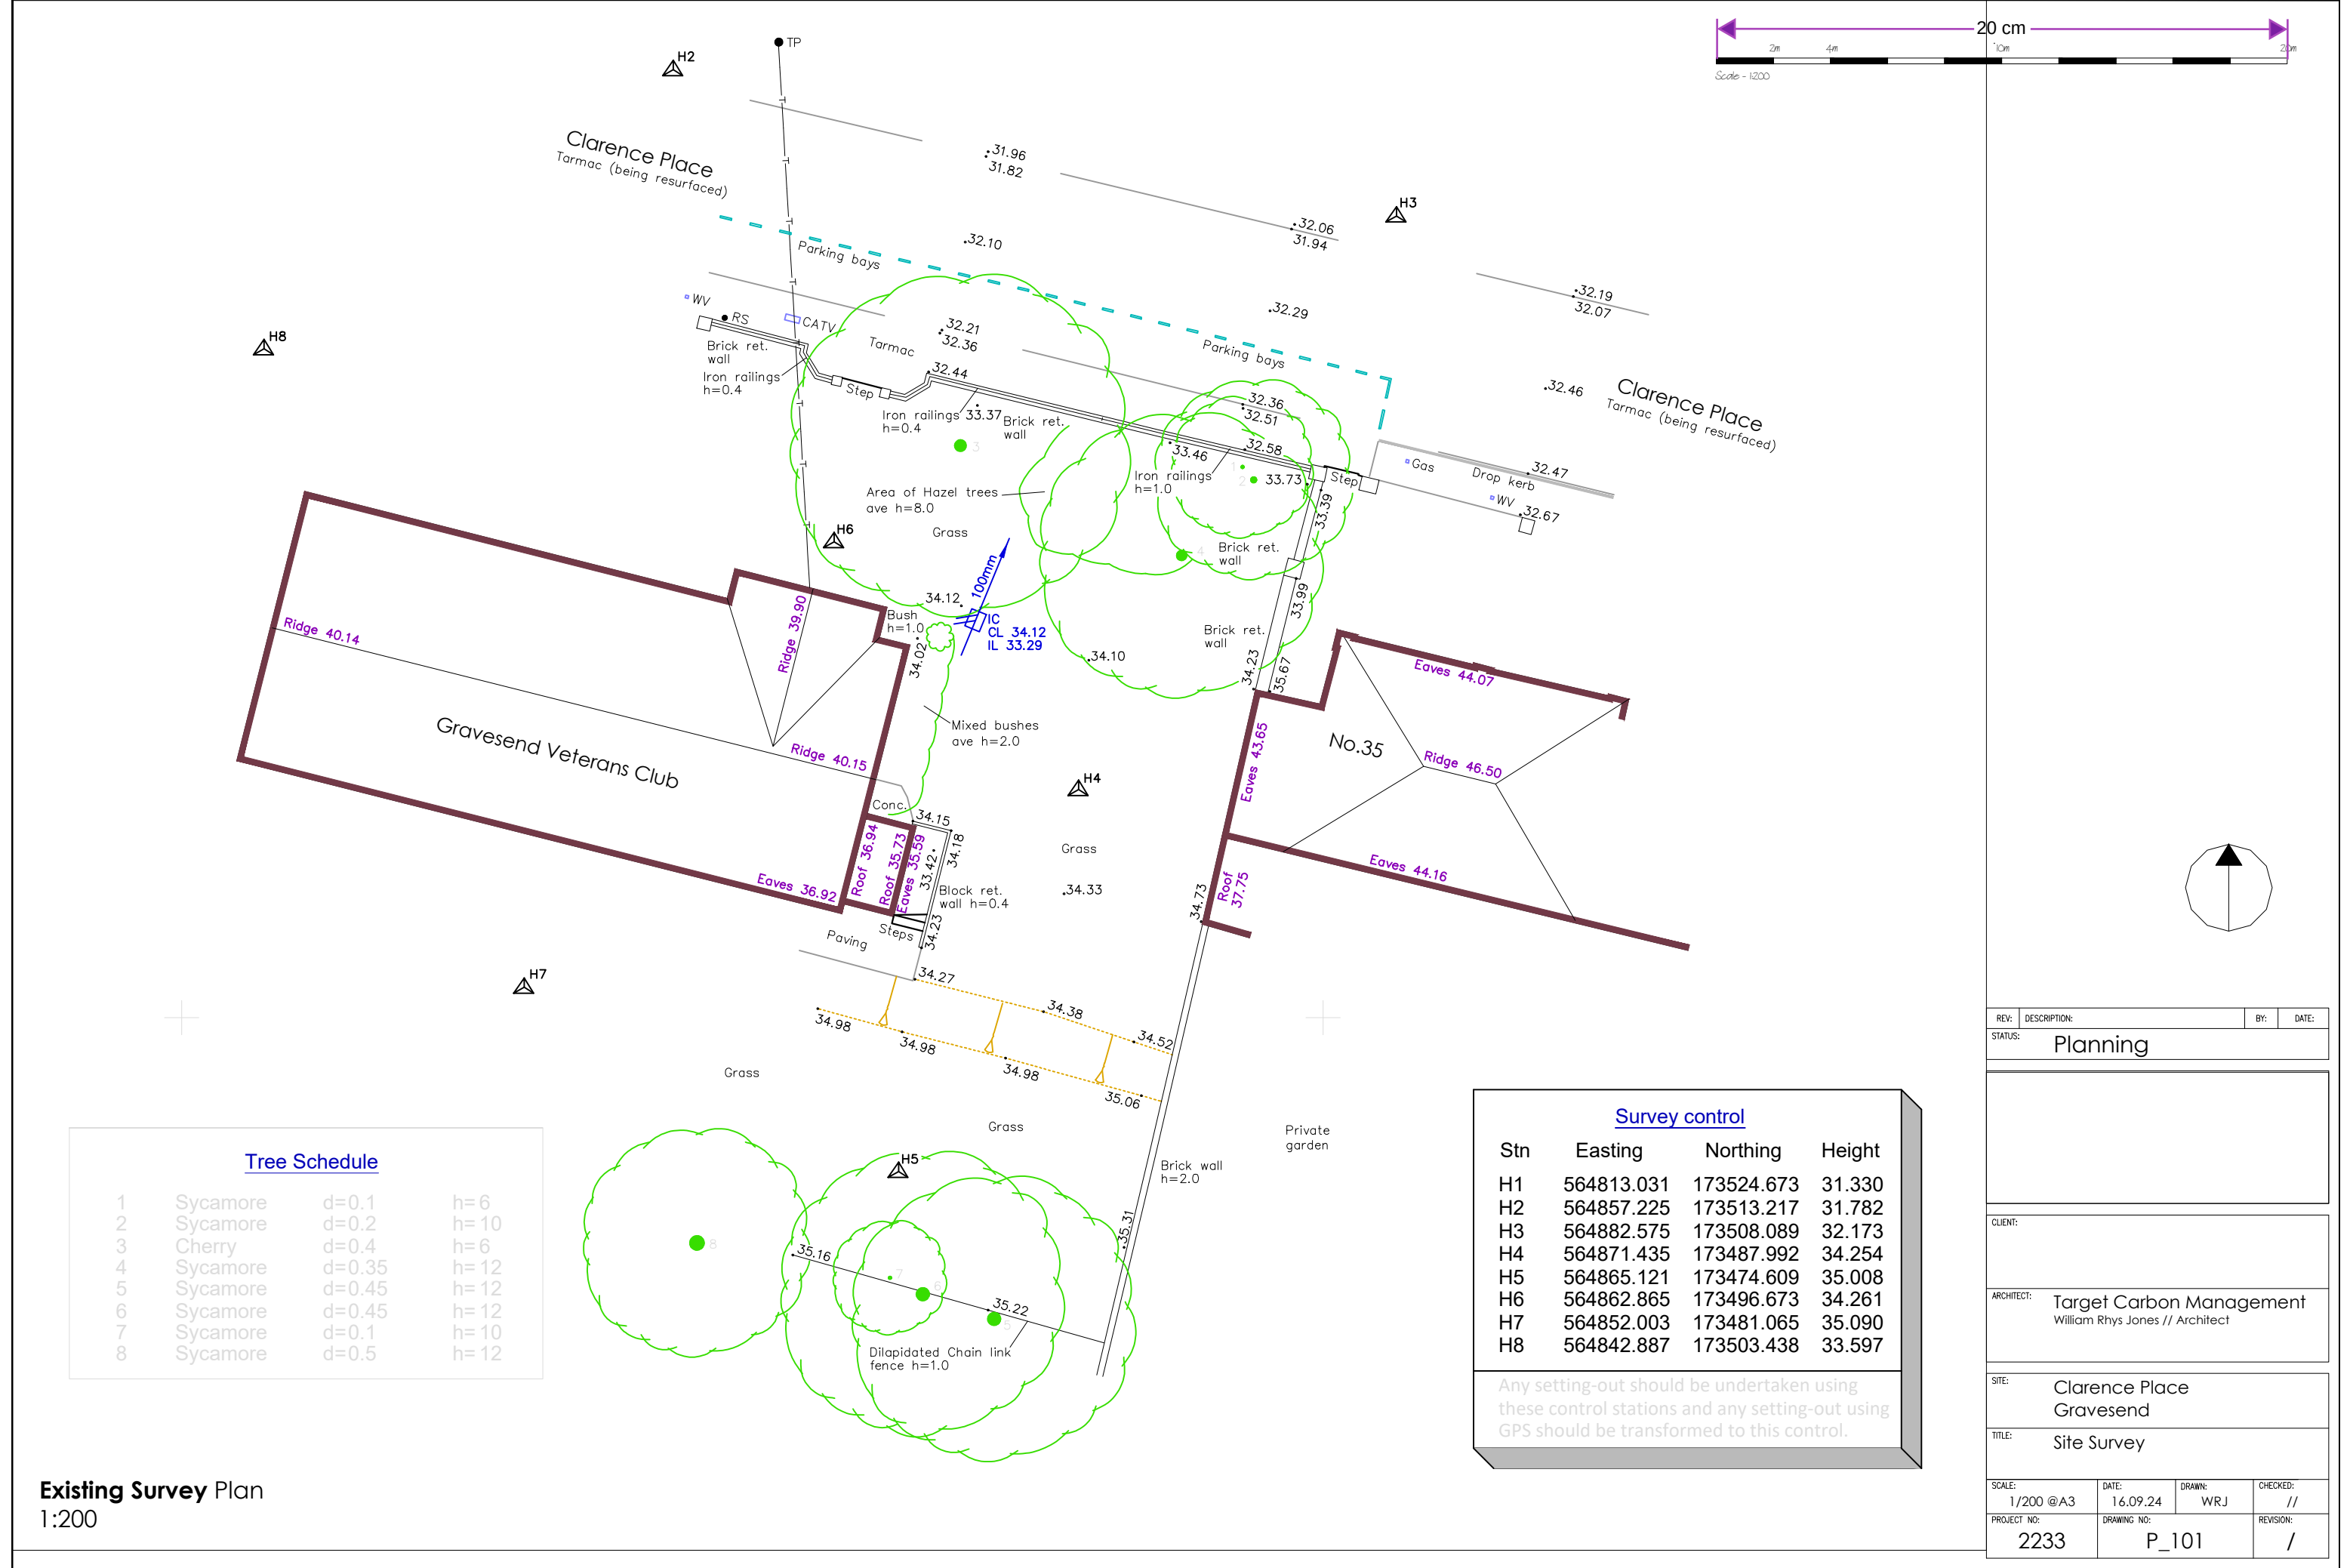

Existing Survey Plan
1:200

REV:	DESCRIPTION:	BY:	DATE:
STATUS: Planning			
CLIENT:			
ARCHITECT: Target Carbon Management William Rhys Jones // Architect			
SITE: Clarence Place Gravesend			
TITLE: Site Survey			
SCALE:	DATE:	DRAWN:	CHECKED:
1/200 @A3	16.09.24	WRJ	//
PROJECT NO:	DRAWING NO:	REVISION:	
2233	P_101	/	