




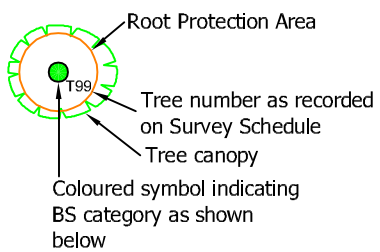

Note:
The RPAs of T6, T7, T8 and G1
have been adjusted to reflect the
likely influence of retaining
structures on root morphology

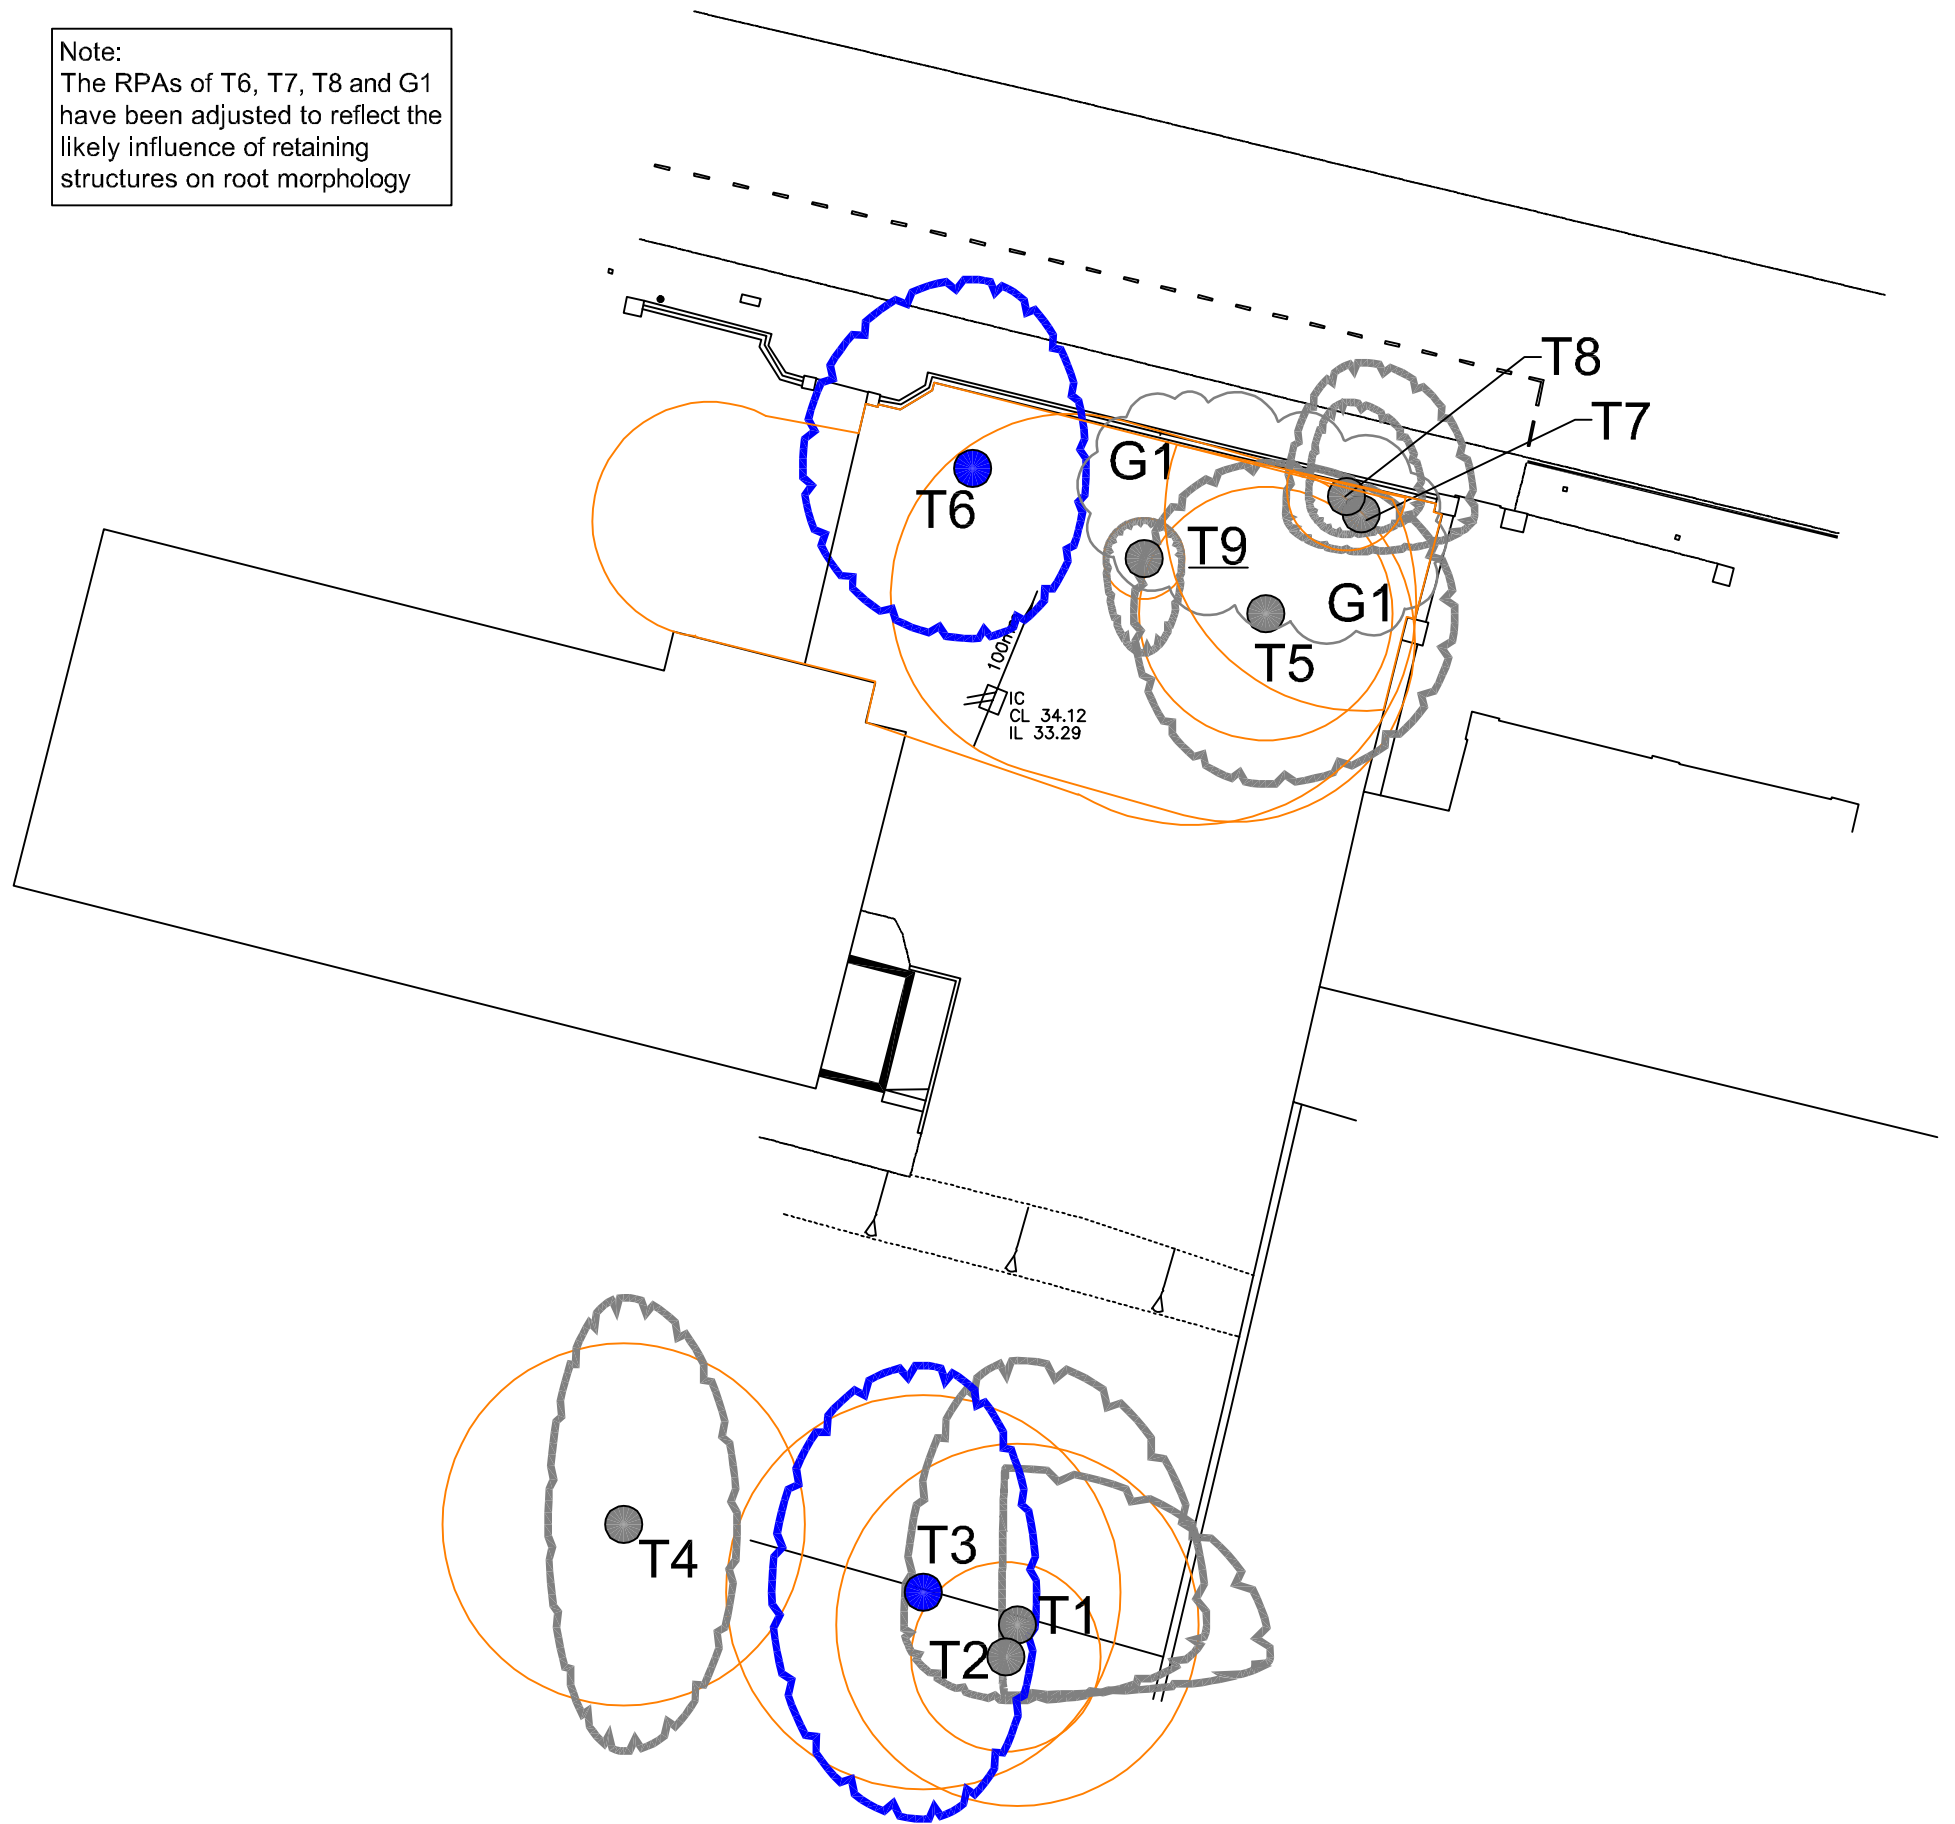

Underlined tree tags denote tree located by eye

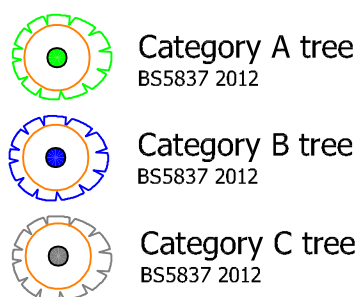

The above BS categories are judgements of quality and value based on the contribution each tree would be expected to make over a given period of time, categories A, B and C being high, moderate and low respectively. Category U represents trees that, in their current context, should be removed for sound arboricultural reasons. For exact definition of BS categories refer to notes accompanying schedule.



Project	Land Adjacent to Gravesend Veterans Club
Drawing	Tree Constraints Plan
Date	11.09.24
Ref	24-1818-TCP
Drawn	NT
Checked	DR
Client	Eddie Powell Ltd
Scale	1:200@A3