
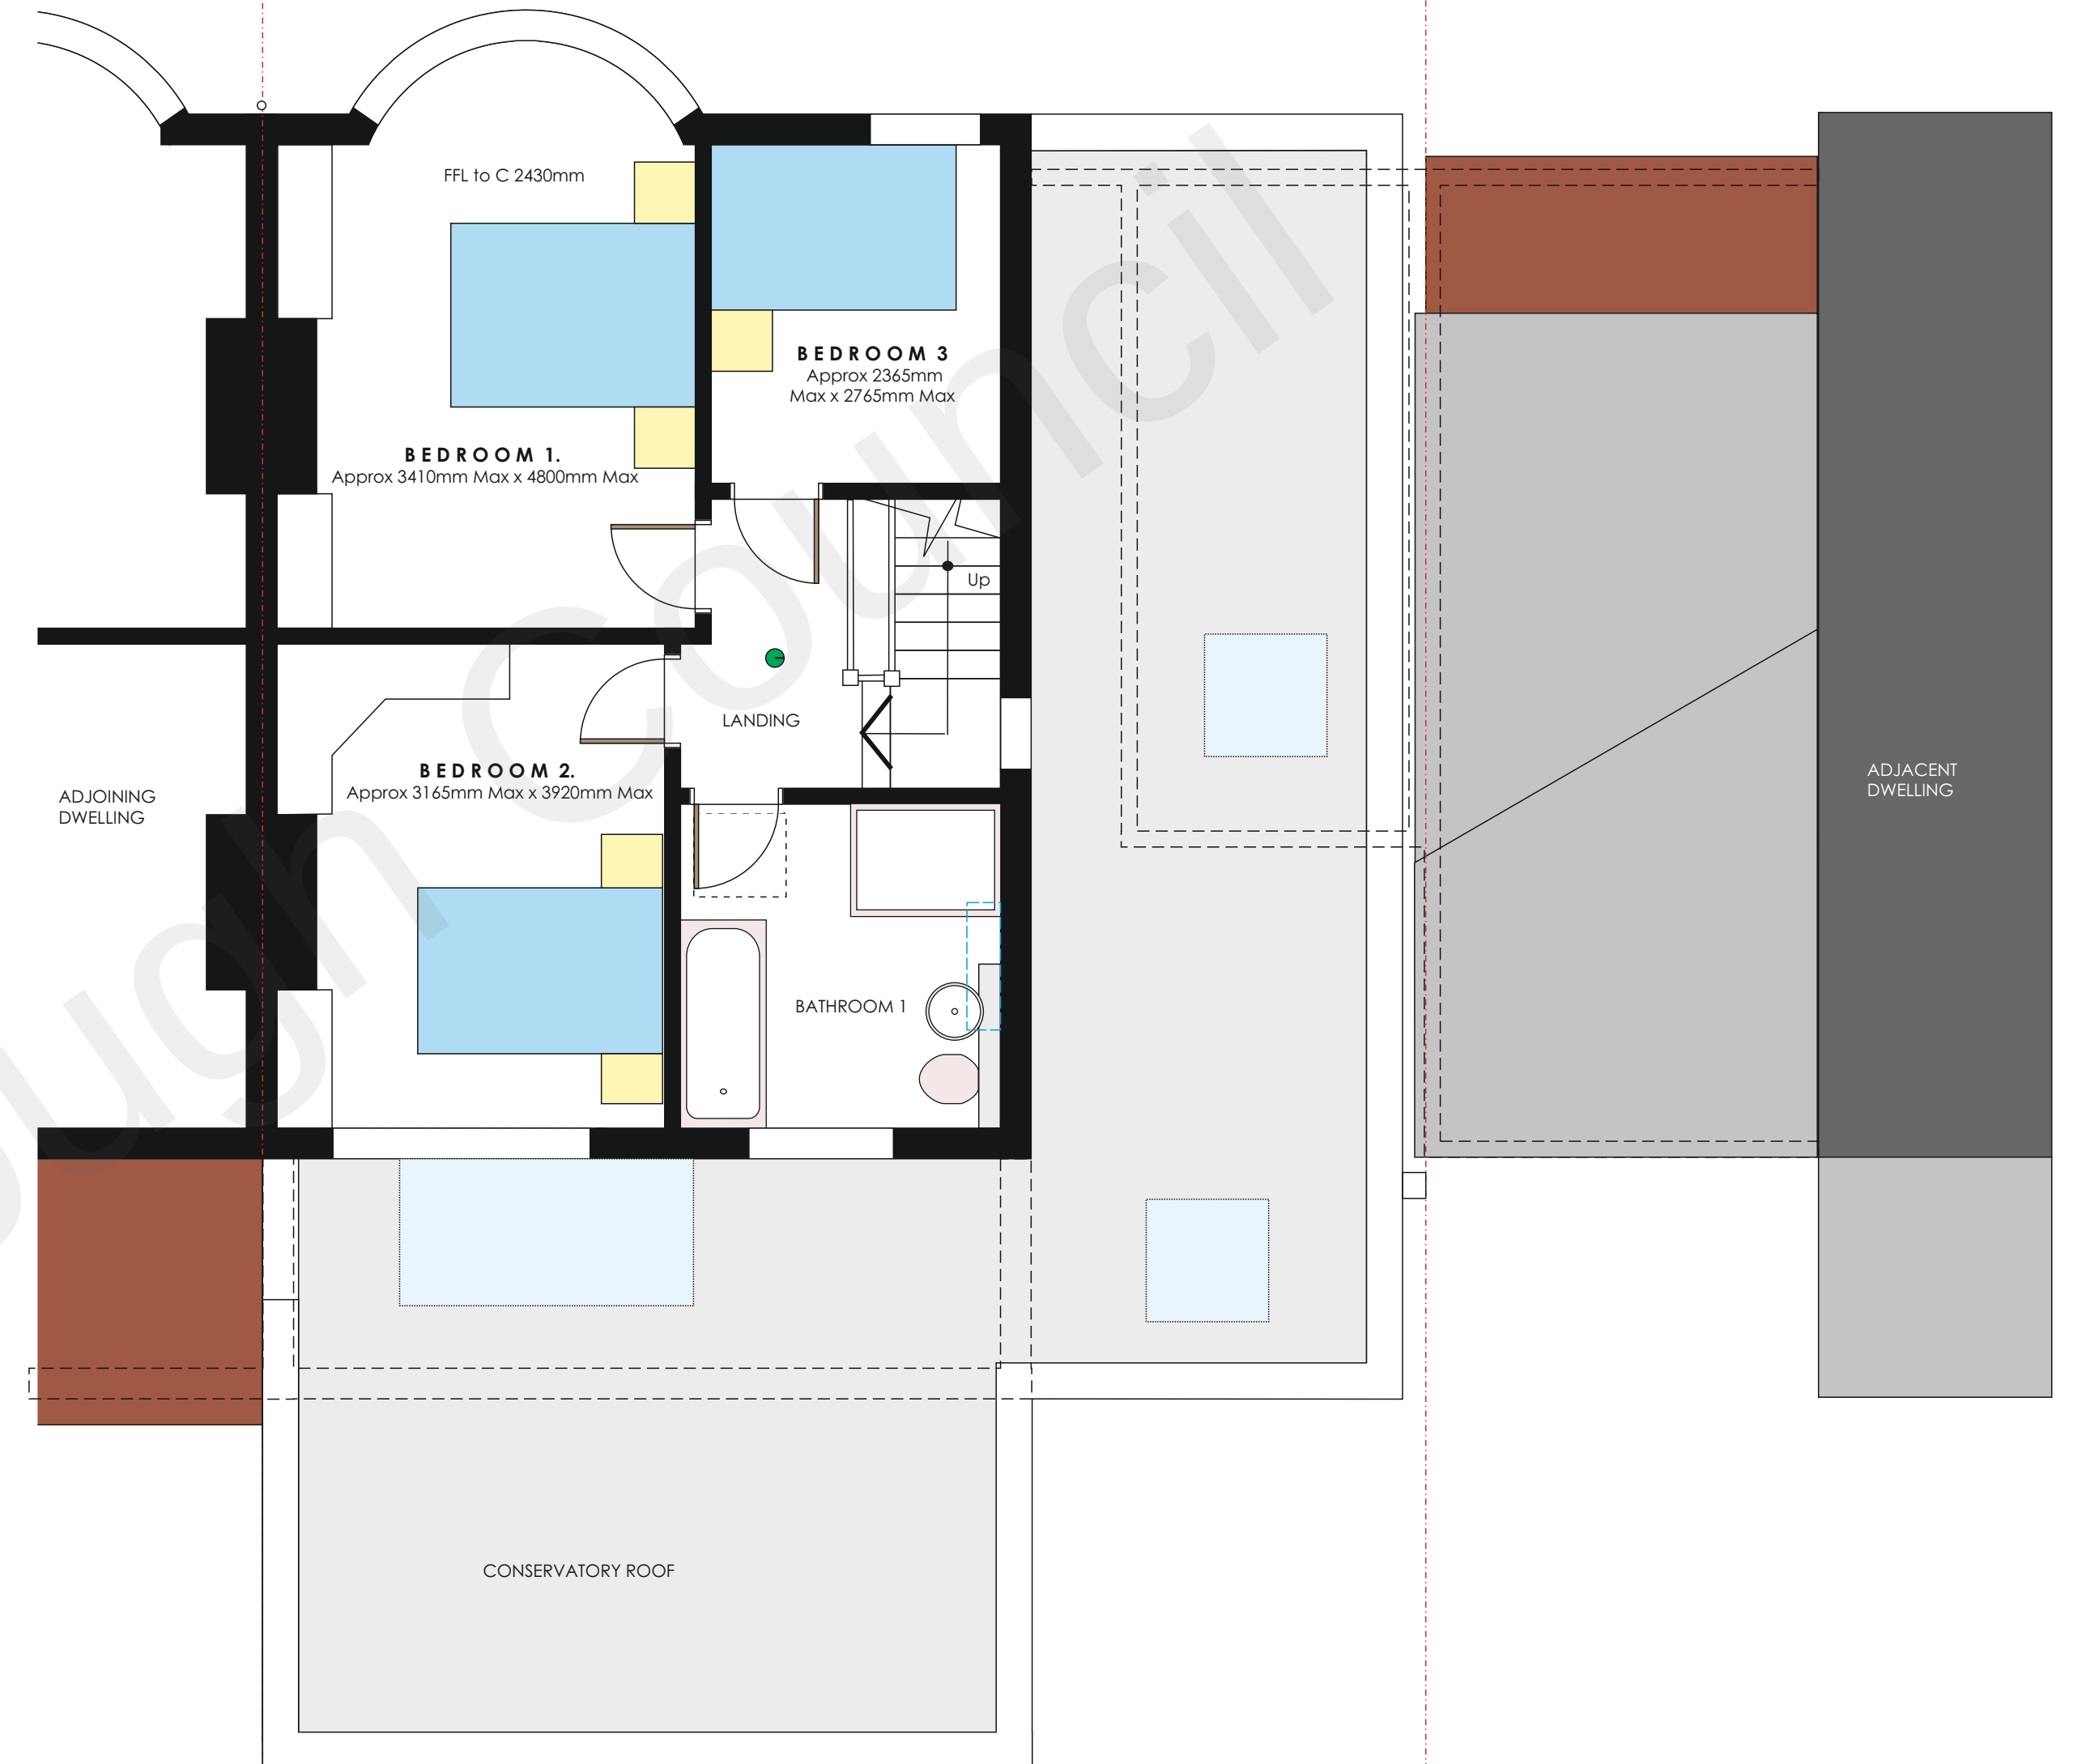


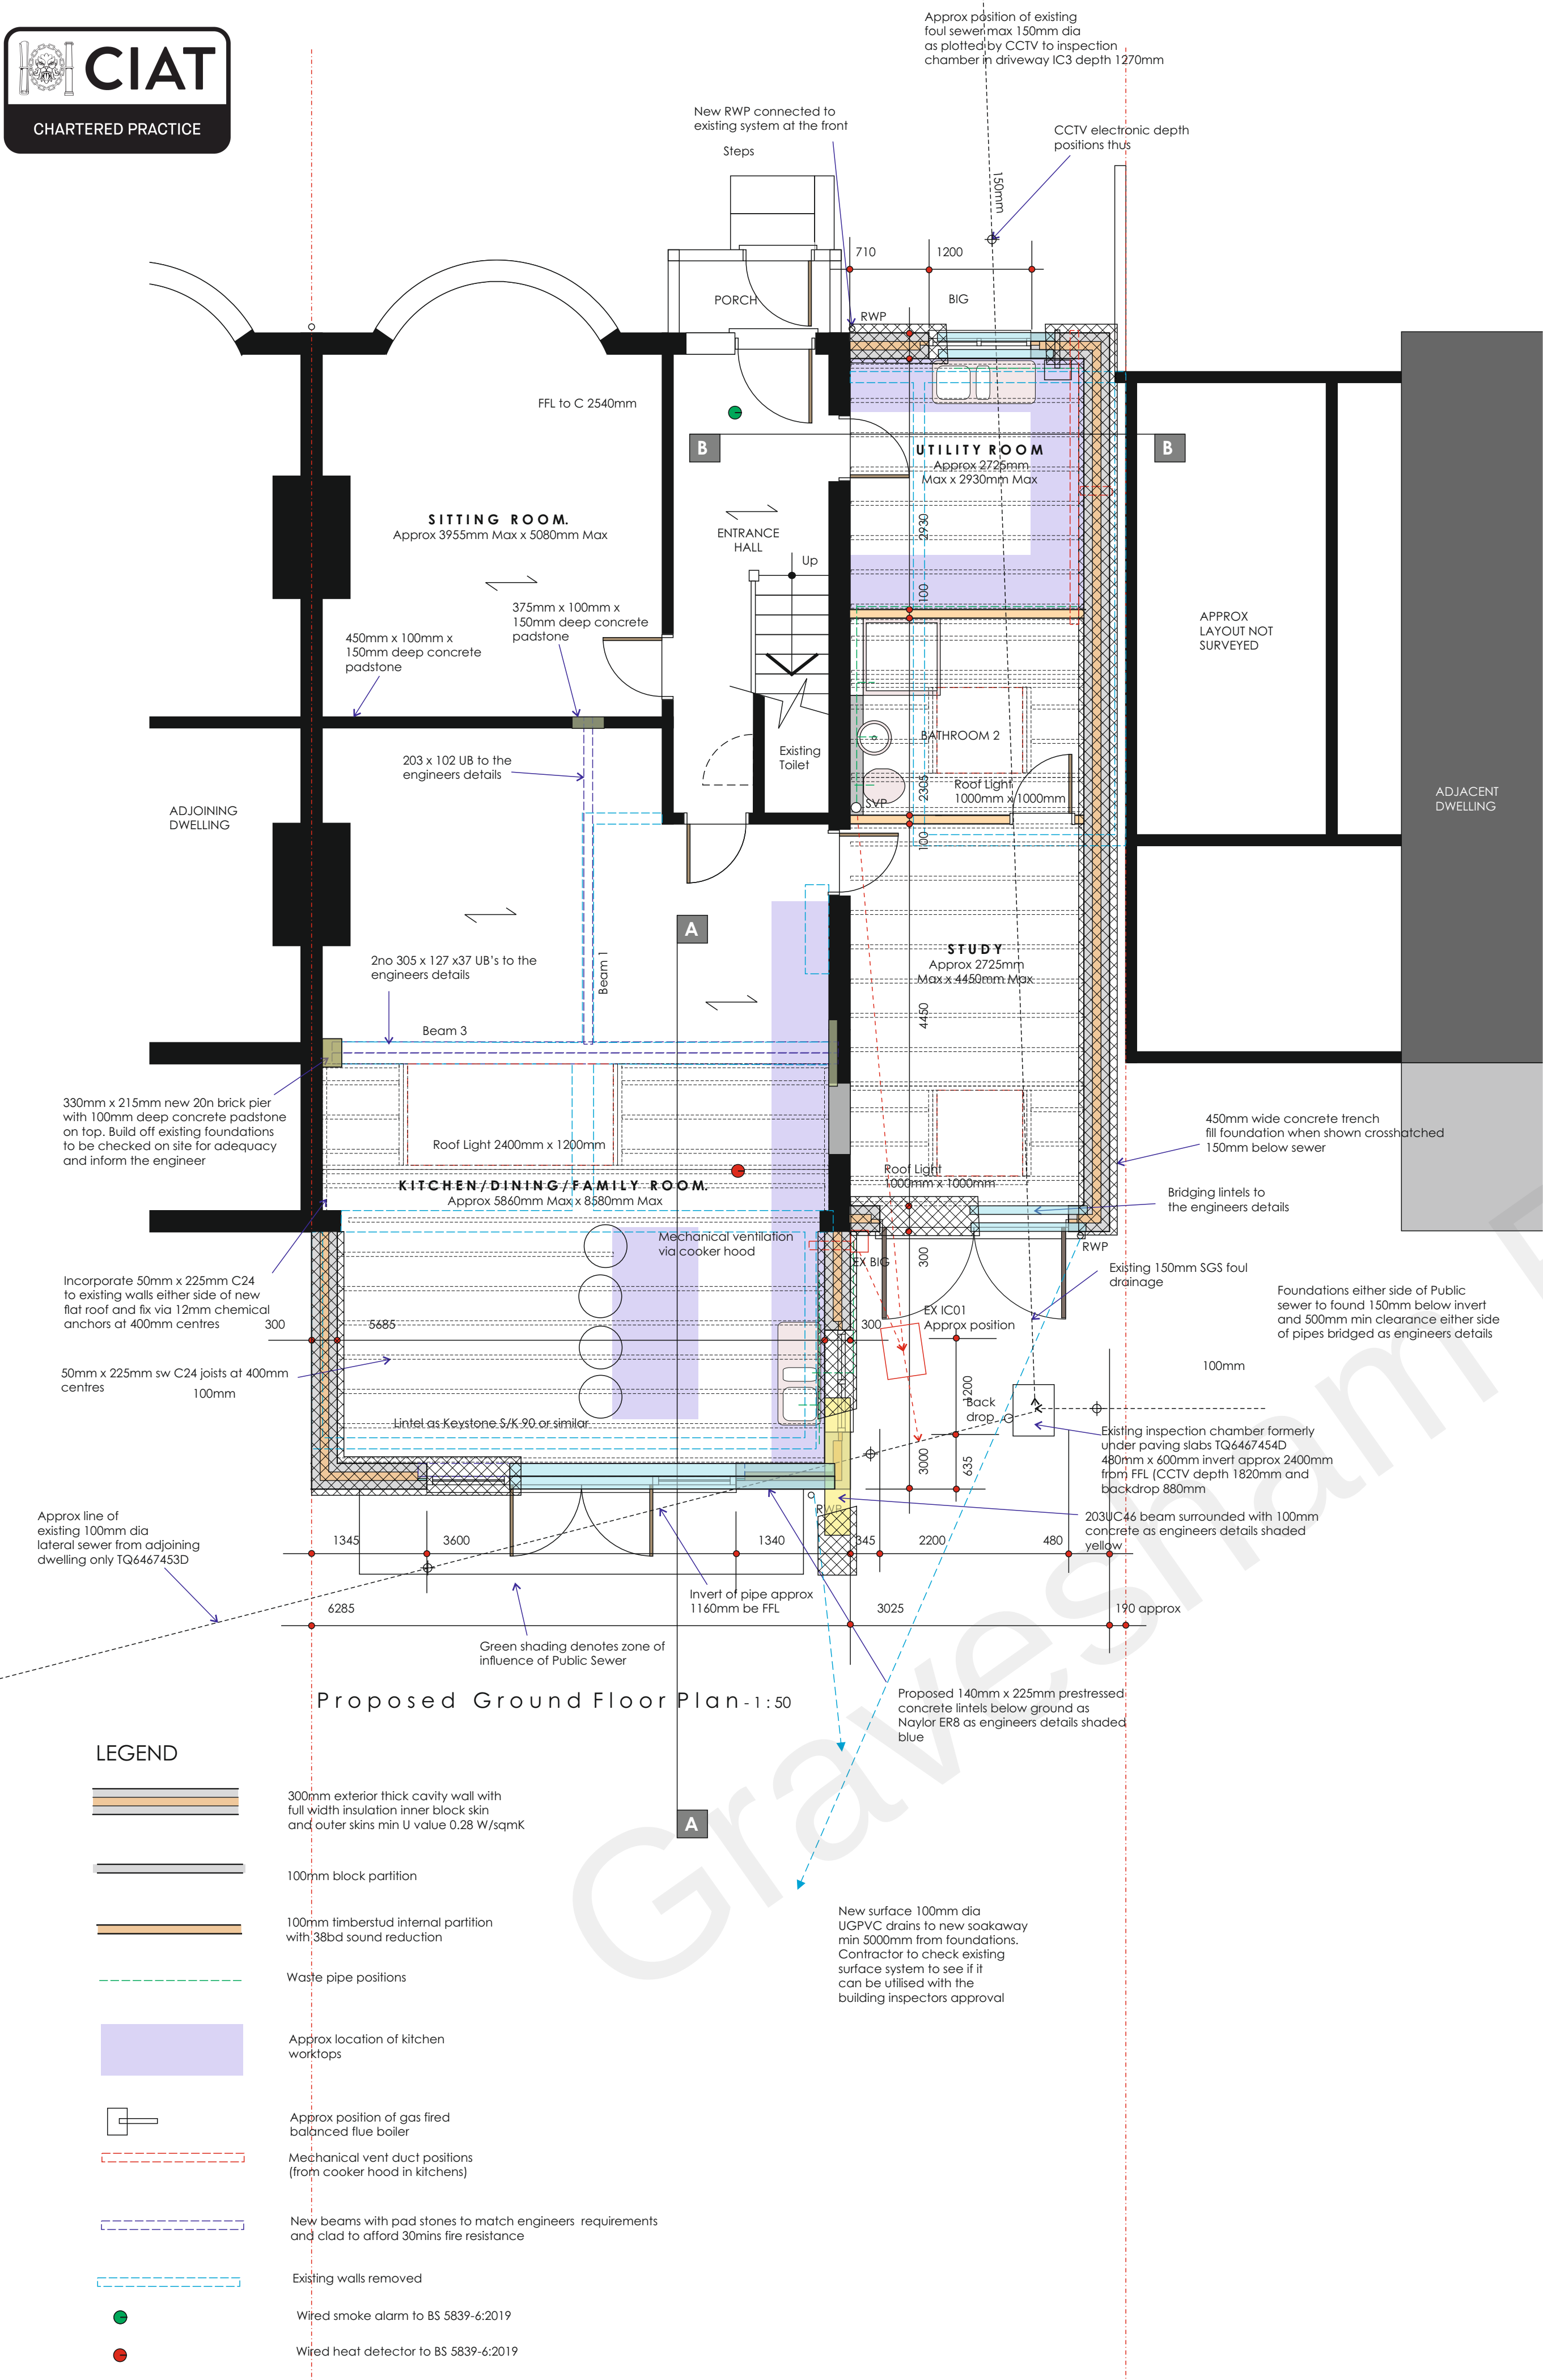

Proposed First Floor Plan-1:50

T. Side extension width revised to provide min 500mm foundation offset to Public sewer below	RFW
S. Drain CCTV added and changes	RFW
K. Cantilever oversite removed	RFW
Q. Private sewer under rear extension altered	RFW
P. Foundation added for cantilever slab	RFW
N. Existing foul sewer position altered to survey	RFW
M. Public foul sewer position checked on site	RFW
L. Study door position corrected	RFW
K. Study door position corrected	RFW
J. Engineers details added	RFW
H. Public sewer details added and drainage altered	RFW
G. Building Regulation details added	RFW
F. Client changes	RFW
E. Proposed rear extension roof shown	RFW
D. Client changes	RFW
C. Client changes	RFW
B. Client changes	RFW
A. Client changes	RFW

SCALES	1:50	DRAWN	RFW
DATE	July 2022		

Proposed Floor Plans

PROJECT
Proposed Side and Rear Extensions
Oakley Haywood Lane
Meopham Kent DA13 0YE
for: Mr and Mrs A Taylor

WARD + ASSOCIATES
THE HOO WROTHAM ROAD
MEOPHAM GRAVESEND KENT DA13 0HP
T: 01474 814196 M: 07771 863940
E: admin@wardassociates.co.uk W: www.wardassociates.co.uk
Skype User Name: ragenwardassociates

1421.WD.03

