


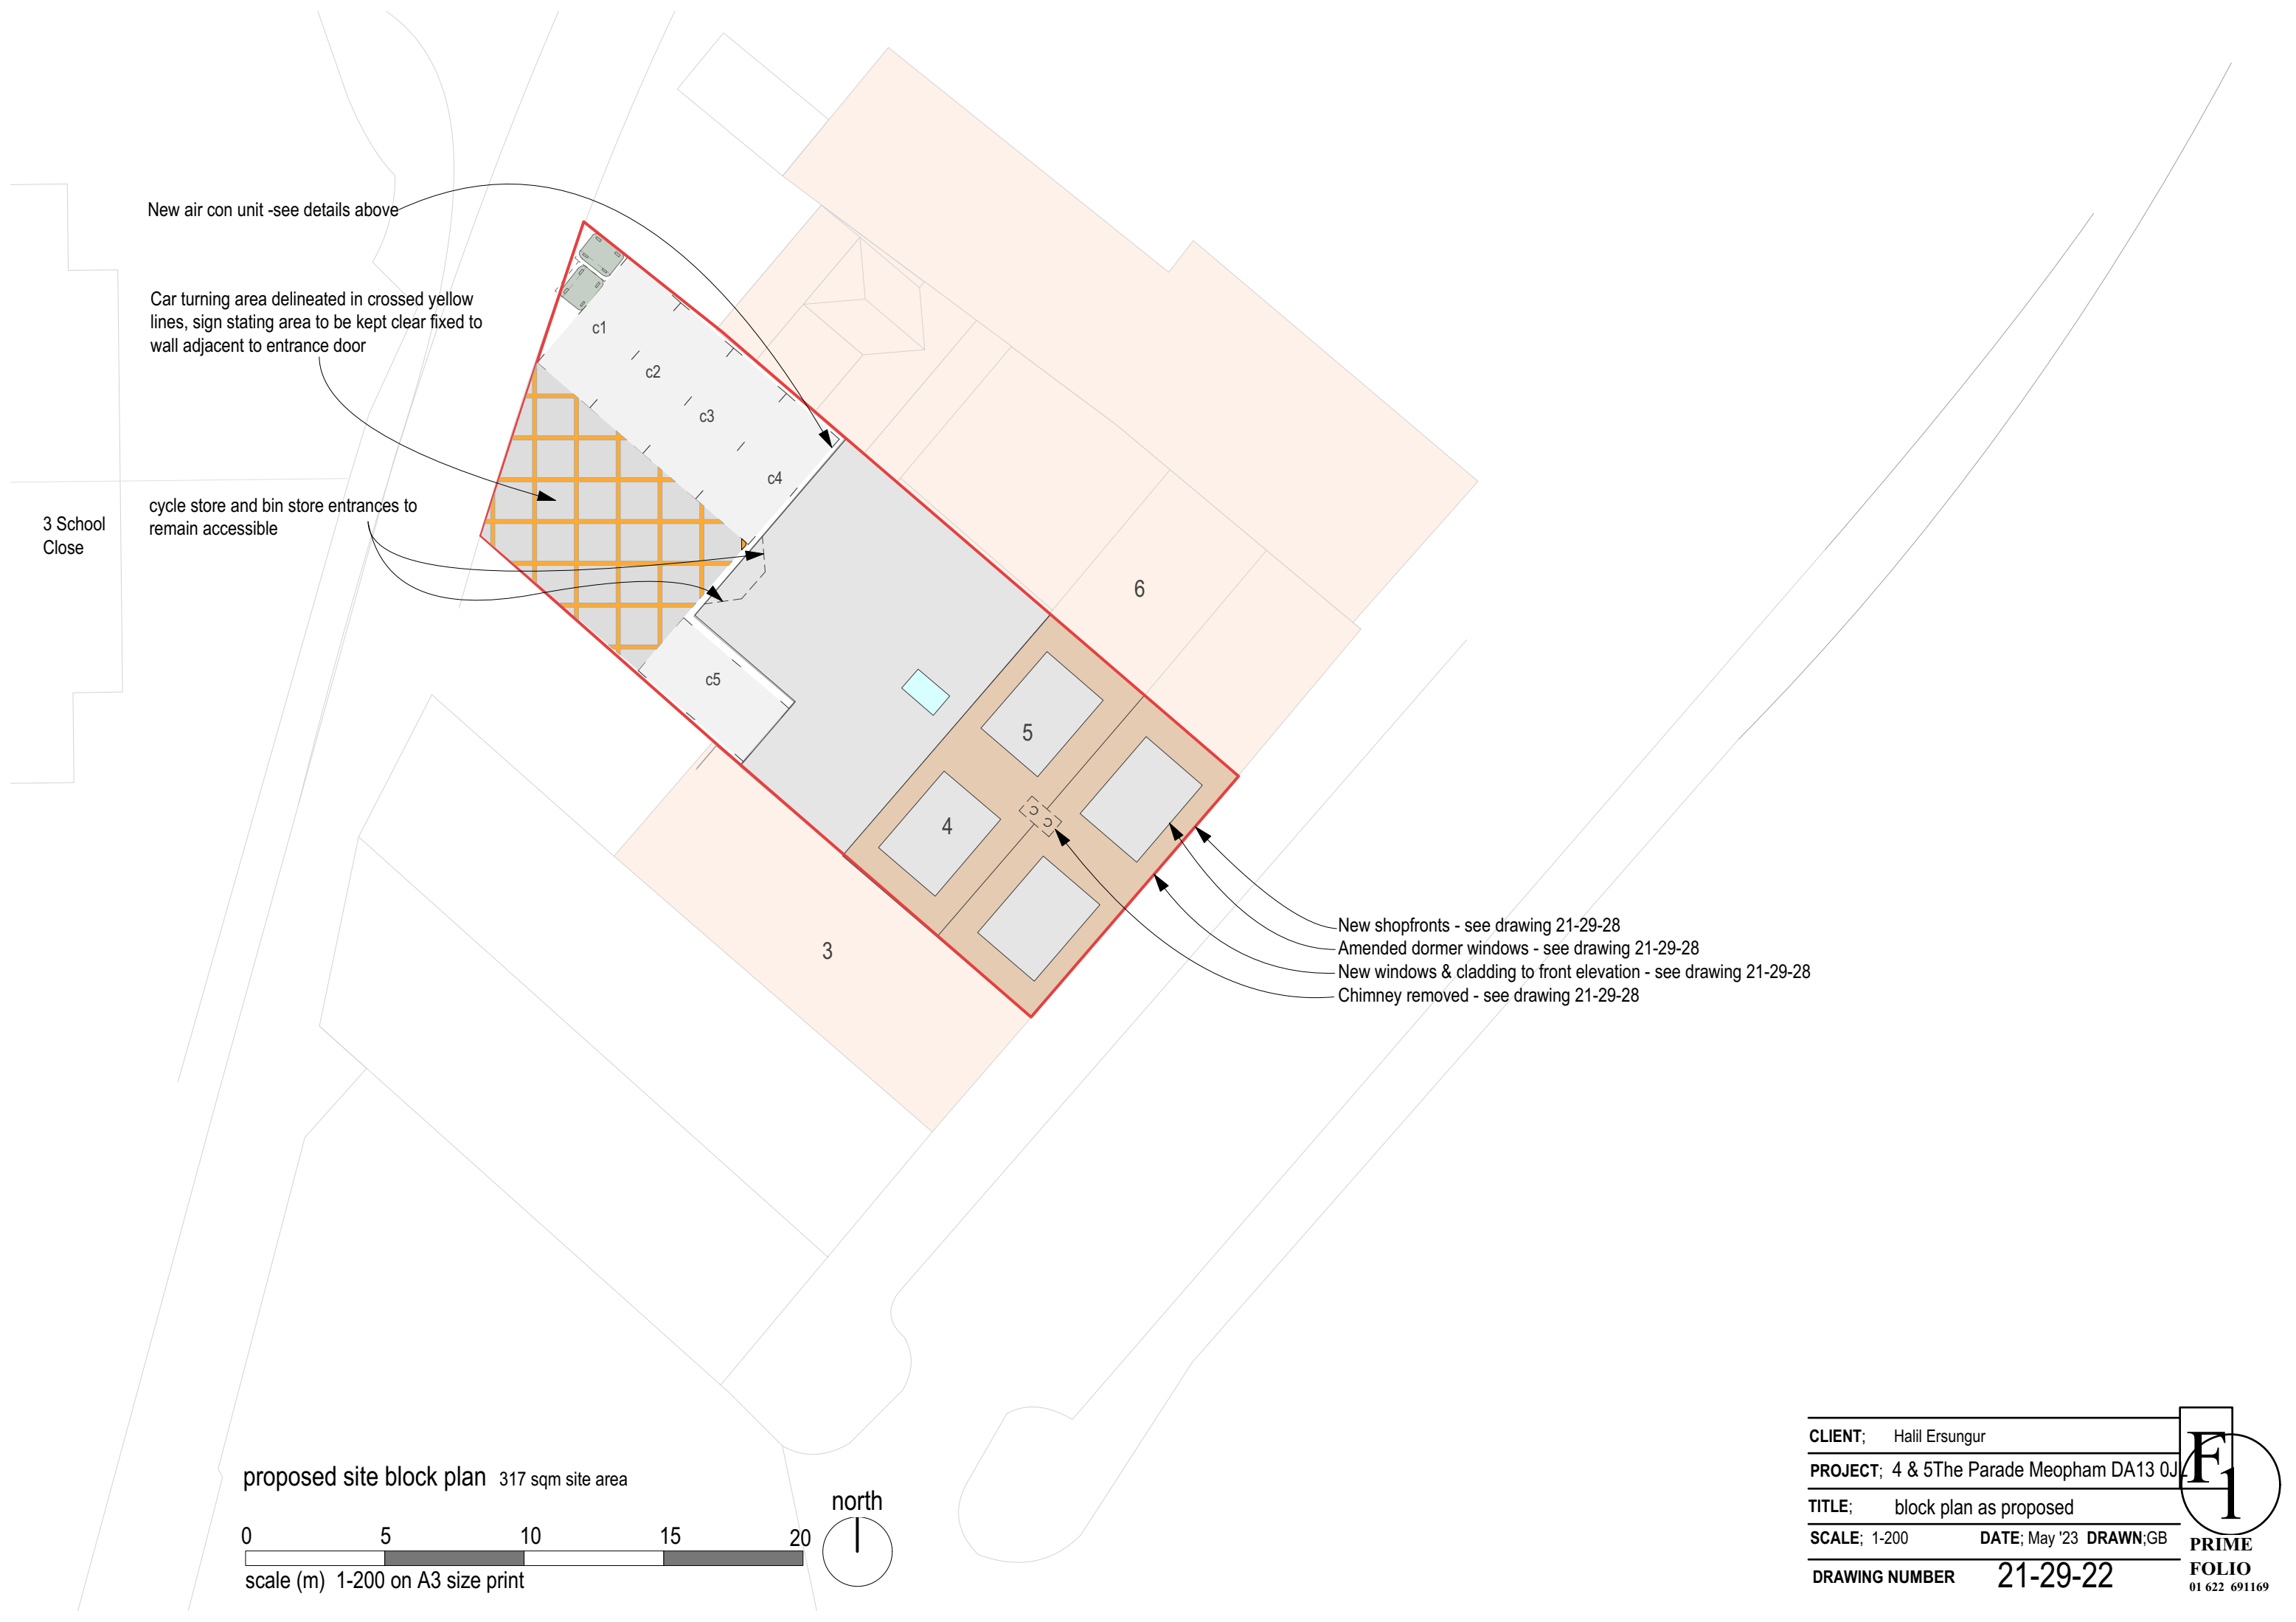

CLIENT;	Halil Ersungur
PROJECT;	4 & 5The Parade Meopham DA13 0JL
TITLE;	block plan as proposed
SCALE;	1-200
DATE;	May '23
DRAWN;	GB
DRAWING NUMBER	21-29-22

