


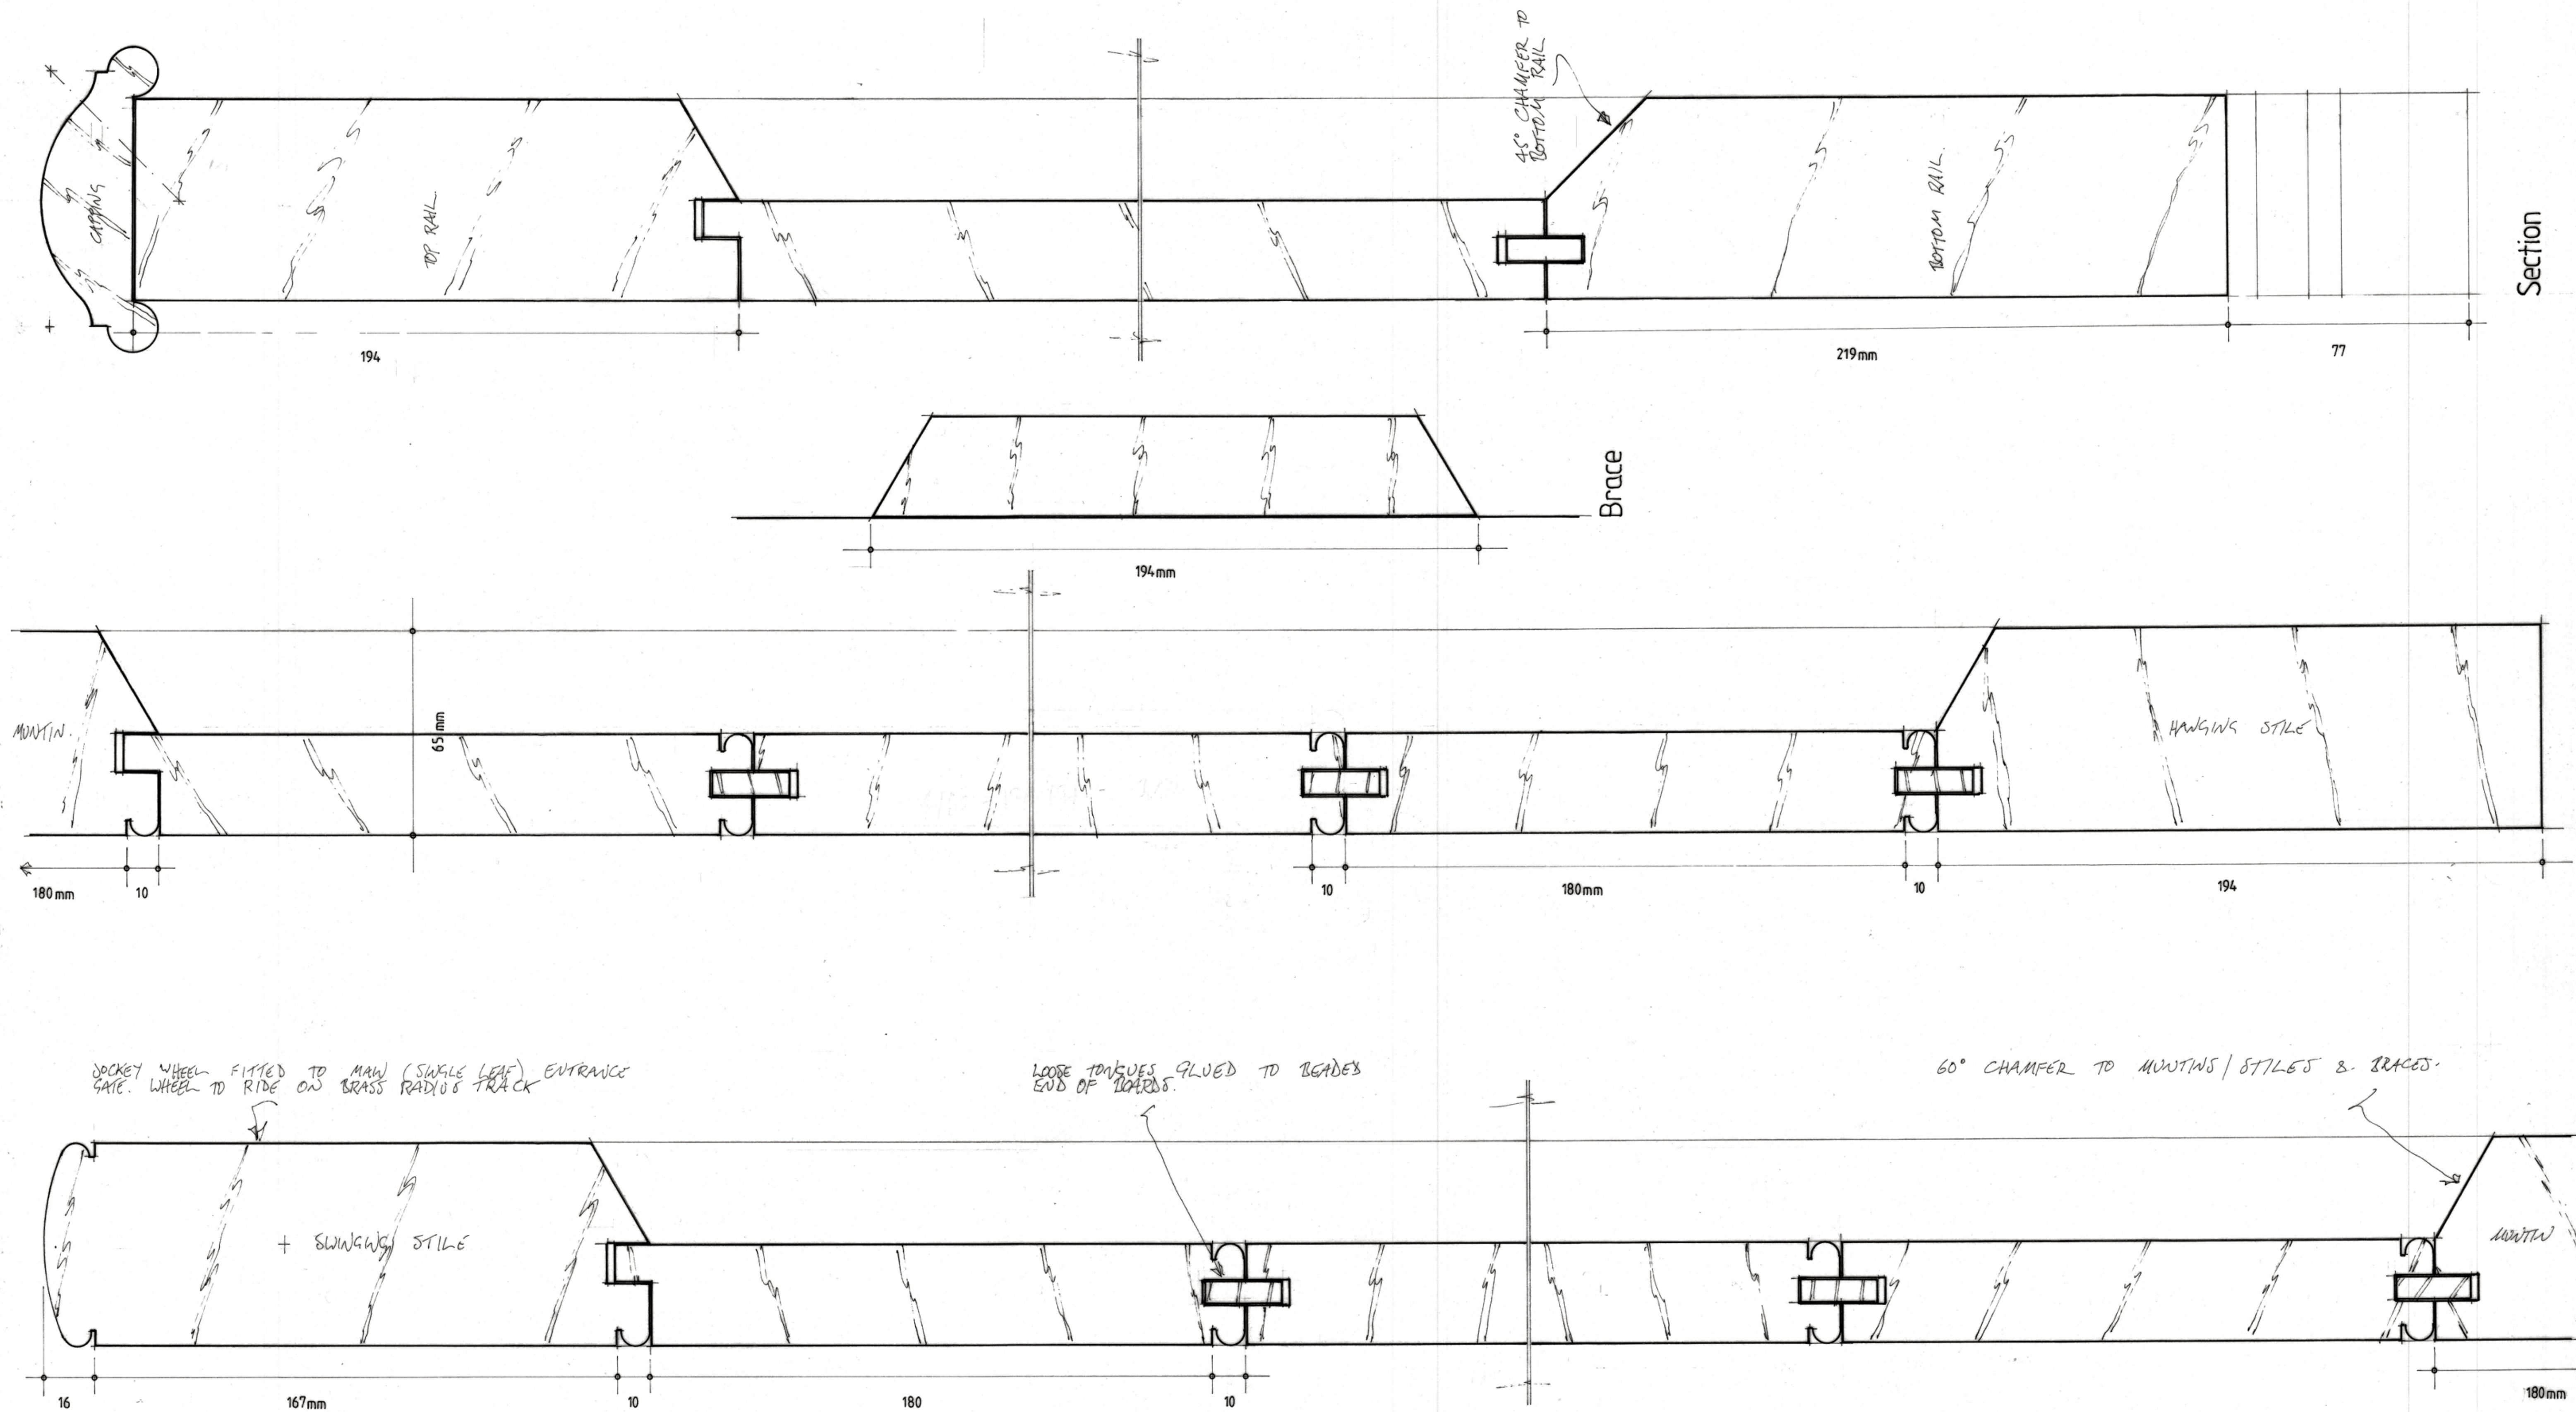

East Court Manor

Entrance gates: joinery details

Scale: full size at A1

Drwg.: ECM/0424/02

Drwg. by: T. Ellis April 2025 Tel.: 01233 770498

Notes:

Manufacture joinery using Accoya

See drwg. 01 for elevation

See drwgs. 03-06 for joinery & metalwork details

See drwg. ECM/0123/01 Rev. A for North gates to Church Lane

Scan + 1 folded