


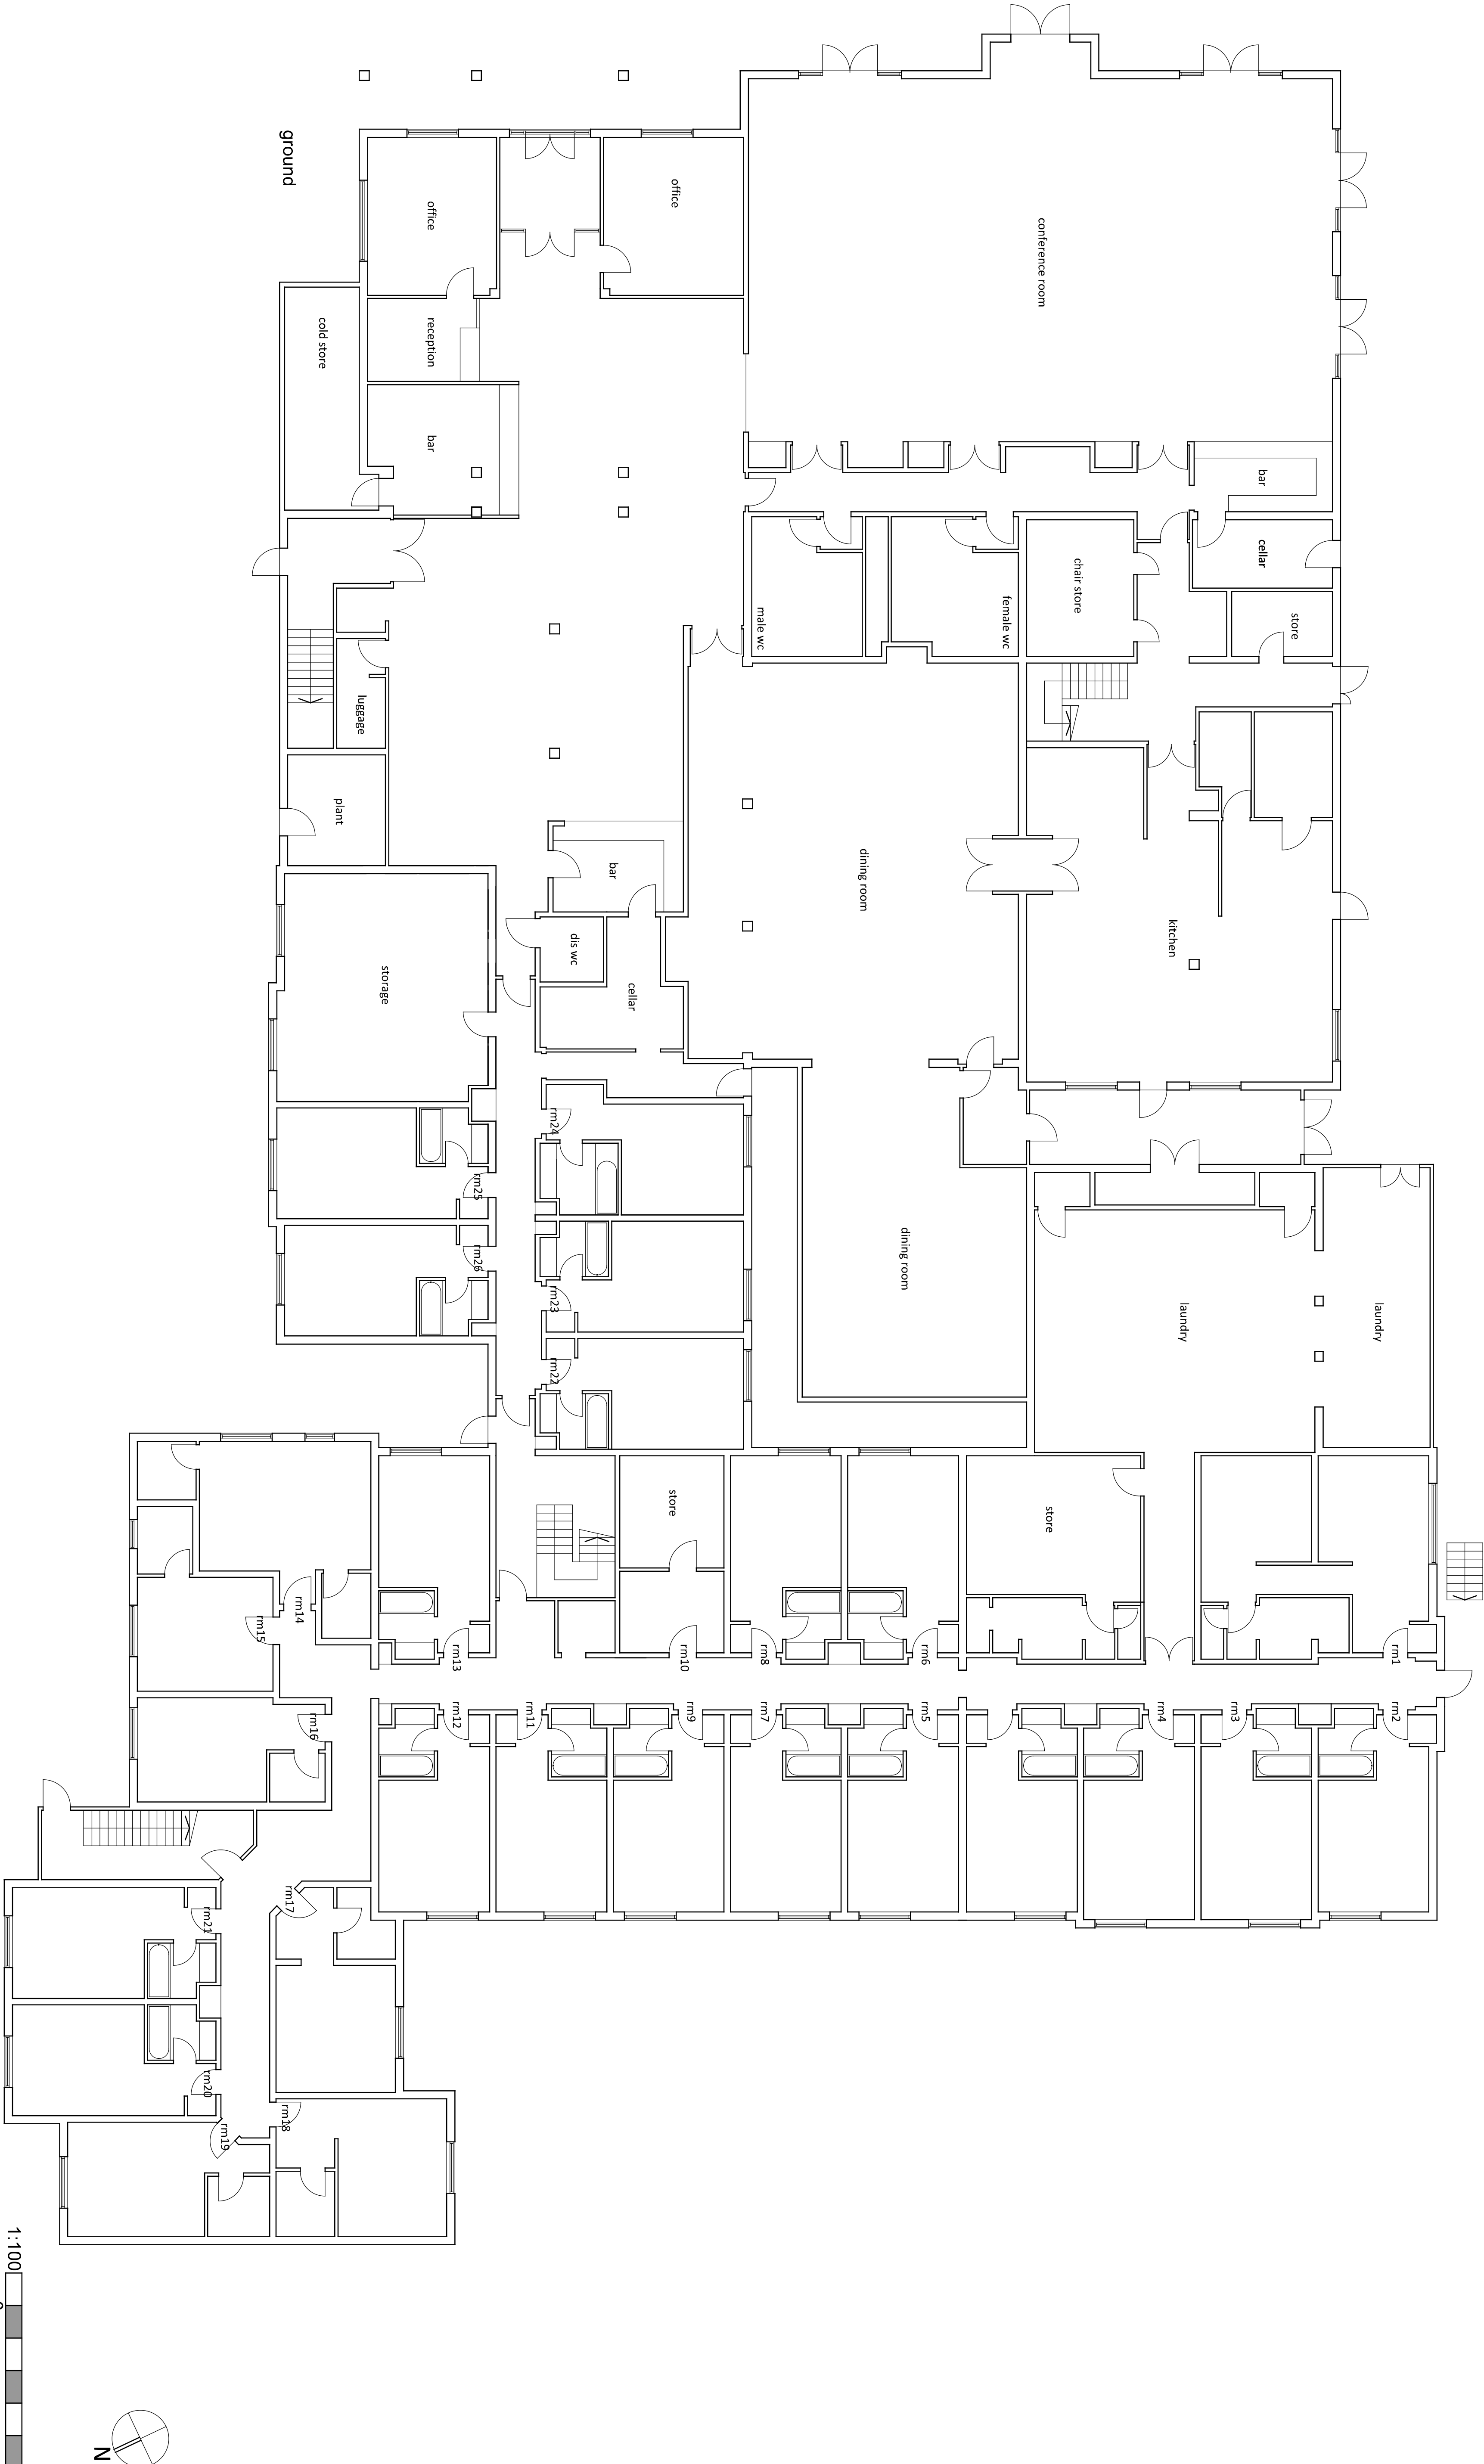

Note: These drawings have been based on construction drawings provided by the client and some extrapolation to the topographical survey and therefore cannot be guaranteed to be 100% accurate and should therefore not be used for any purpose other than for a planning application

Part demolition and re-configuration

The Manor Hotel Hever Court Road
As existing
Ground