
Copyright of this drawing, the design and anything constructed from it is vested in the Architects and may not be produced without their written permission.
This design is site specific and may not be reproduced on any other site without the Architects written permission

Only figured dimensions are to be used for construction purposes. This drawing is to be read in conjunction with all relevant details for the project.
All dimensions are to be checked on site prior to commencement, any discrepancy is to be reported to the Architect or Contract Administrator
All dimensions in millimeters unless noted otherwise

This drawing is provided in e-mail/file format as a guide only. The user should produce their own drawings and verify all dimensions and details. The Architects do not accept any responsibility for any discrepancies which may exist. If this is not acceptable to the recipient the drawing files must be returned unused, together with a written communication declining the acceptance of this condition.

This drawing is to be used solely for Planning purposes only, any other use is strictly forbidden.

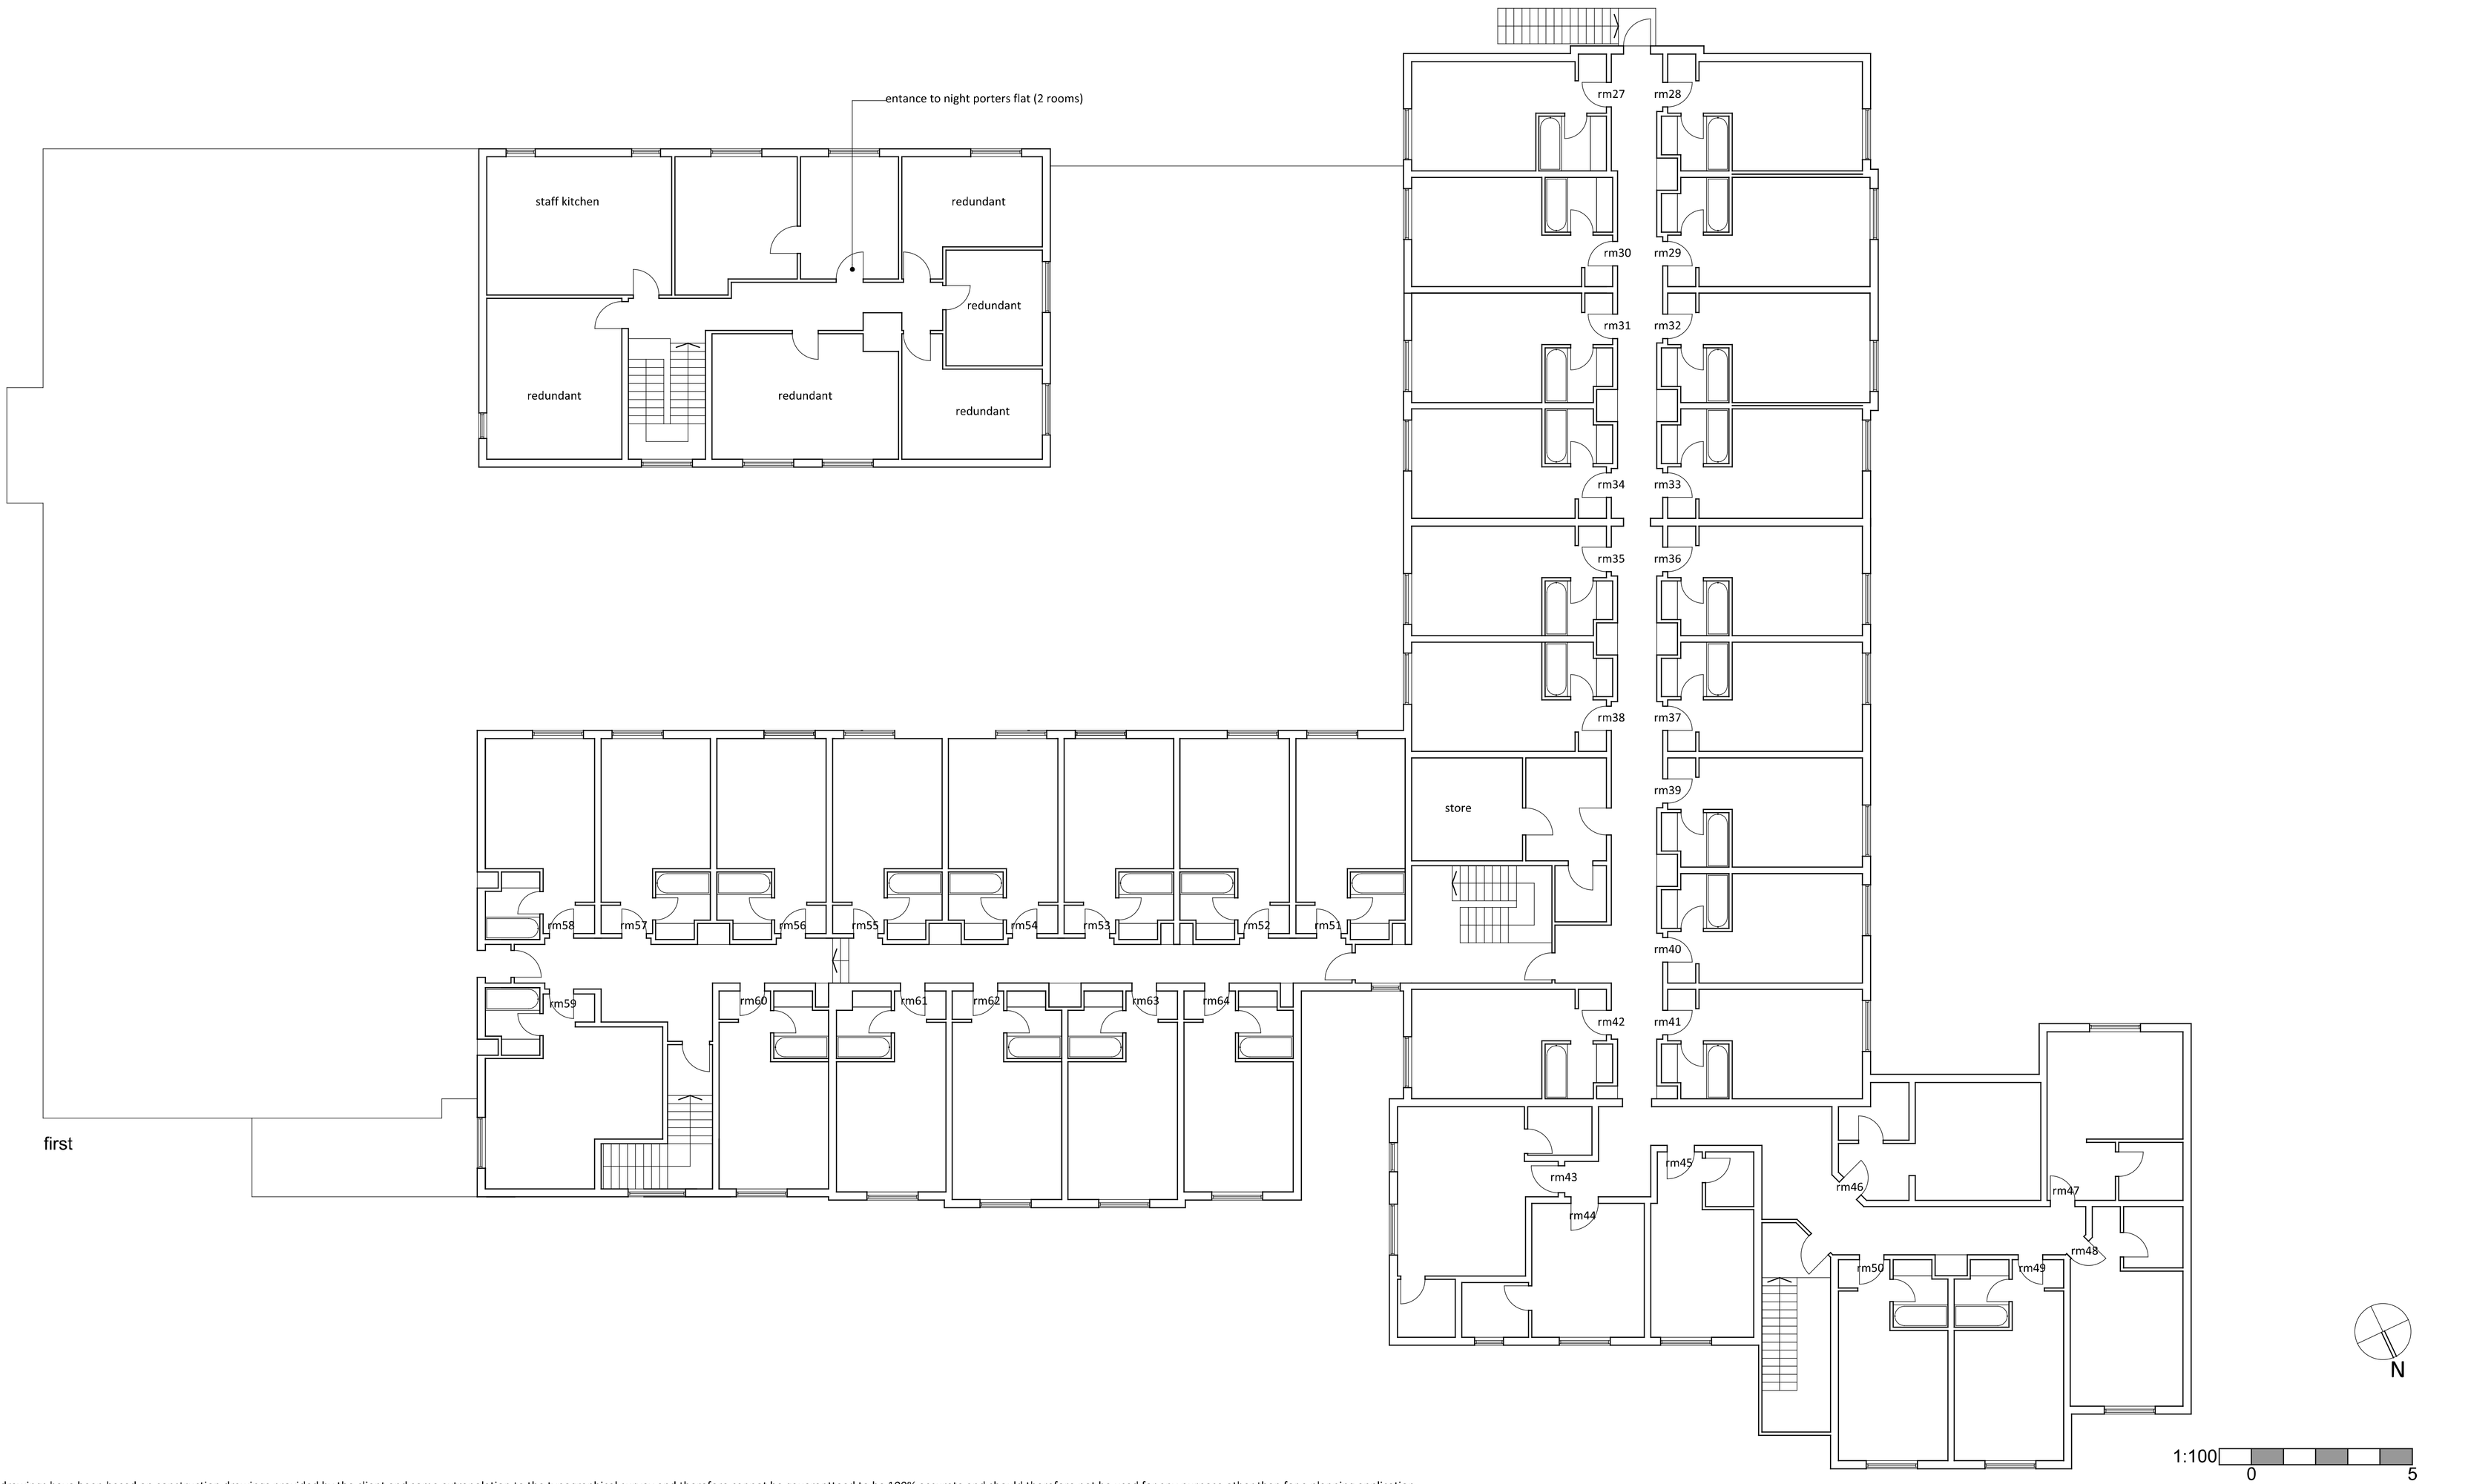

Note: These drawings have been based on construction drawings provided by the client and some extrapolation to the typographical survey and therefore cannot be gauarantteed to be 100% accurate and should therefore not be used for any purpose other than for a planning application

Part demolition and re-configuration

The Manor Hotel Hever Court Road

As existing

First

DRAWING STATUS

Preliminary	☐	Tender	☐
For Approval	☒	Construction	☐
Information	☐	As-Built	☐

Revisions

Project	Part demolition and re-configuration
Client	Manor Hotel
Site	The Manor Hotel Hever Court Road
Title	As existing first
Scale at A1	1:100
Date	Mar 22

sub rosa architecture
Sub Rosa Architecture Ltd
The Studio 52 Pine Avenue Gravesend DA12 1QZ
t: 01474 747707
e: curious@subrosaa.co.uk

DRAWING NUMBER

22 - 1420 - 03