


Copyright of this drawing, the design and anything constructed from it is vested in the Architects and may not be produced without their written permission.  
This design is site specific and may not be reproduced on any other site without the Architects written permission

Only figured dimensions are to be used for construction purposes. This drawing is to be read in conjunction with all relevant details for the project.  
All dimensions are to be checked on site prior to commencement, any discrepancies should be reported to the Architects and the Local Authority immediately. All dimensions in millimetres unless noted otherwise

This drawing is provided in e-mail/file format as a guide only. The user should produce their own drawings and verify all dimensions and details. The Architects do not accept any responsibility for any discrepancies which may exist. If this is not acceptable to the recipient, the user should contact the Architects for written communication declining the acceptance of this condition.

This drawing is to be used solely for Planning purposes only, any other use is strictly forbidden.

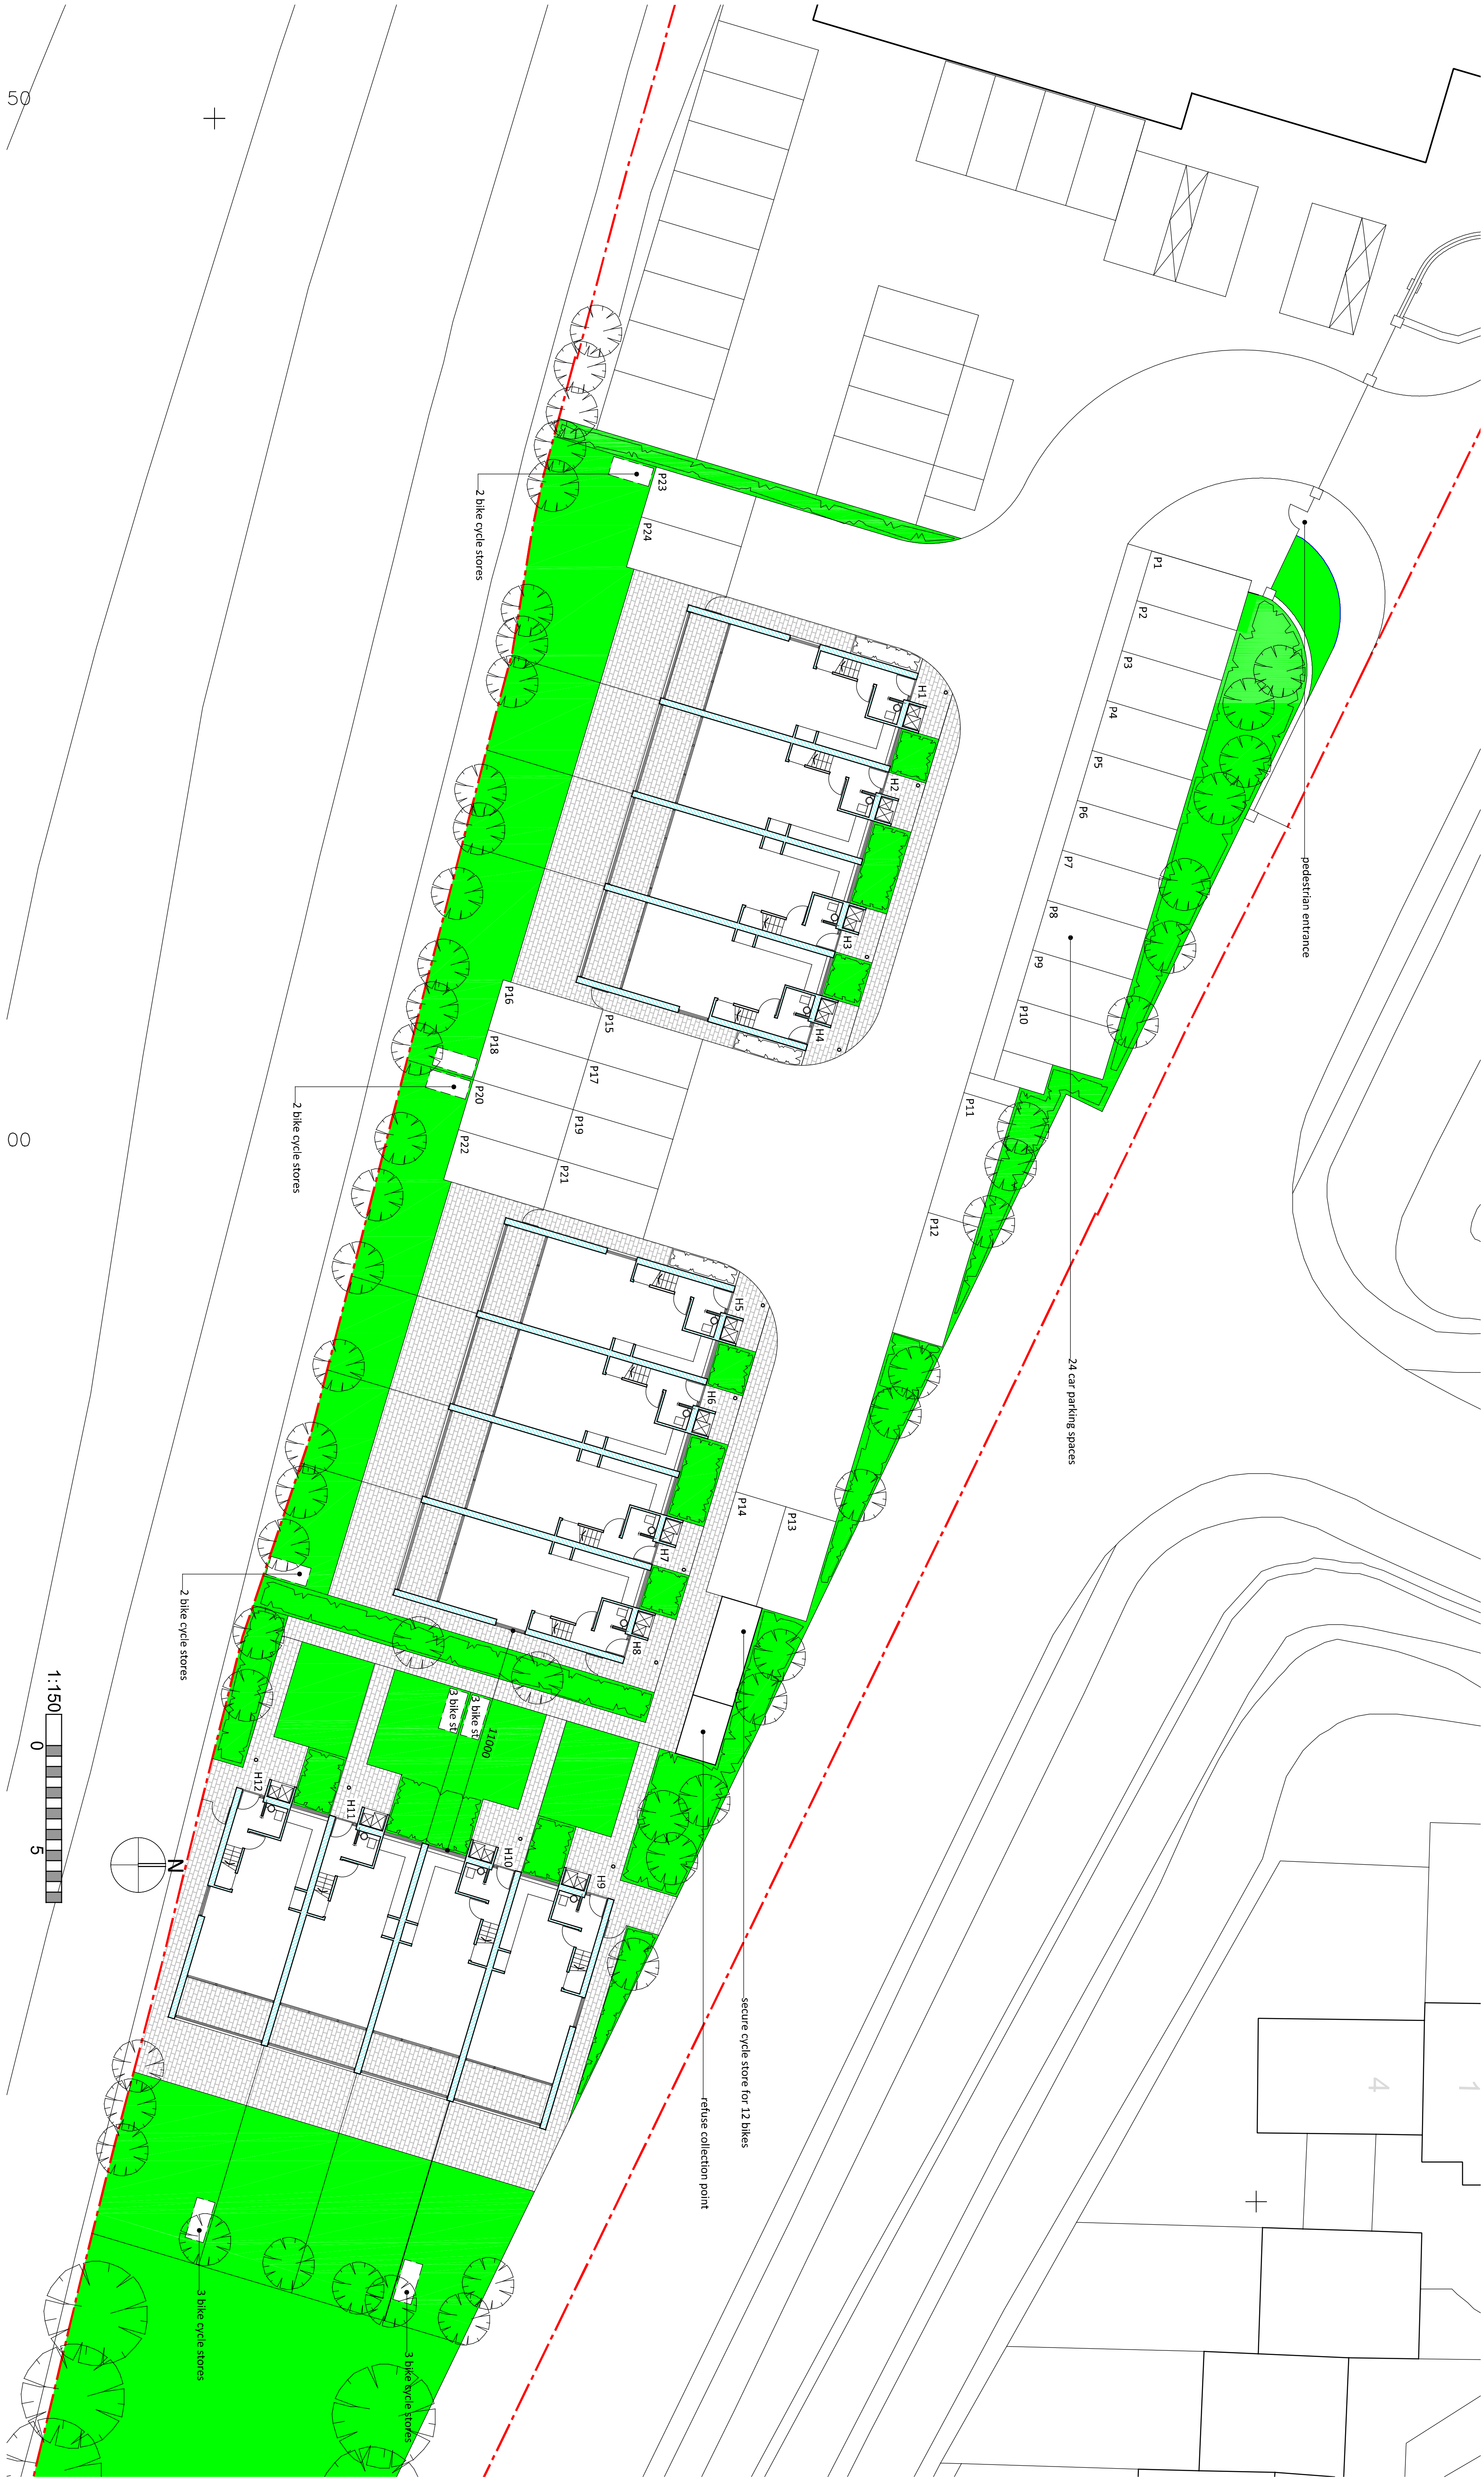

## New Housing

The Manor Hotel Hever Court Road

As proposed block plan ground

| DRAWING STATUS               |                                     |
|------------------------------|-------------------------------------|
| Primary for Approval         | <input checked="" type="checkbox"/> |
| Tender Construction As-Built | <input type="checkbox"/>            |

| Revisions |
|-----------|
|           |

| Project     | New Housing                      |
|-------------|----------------------------------|
| Client      | Manor Hotel                      |
| Site        | The Manor Hotel Hever Court Road |
| Title       | As proposed block plan ground    |
| Scale at A1 | 1:150                            |
| Date        | Mar 22                           |

| sub rosa architecture                        |                 |
|----------------------------------------------|-----------------|
| SUB ROSA ARCHITECTURE LTD                    |                 |
| The Studio 52 Pine Avenue Gravesend DA12 10Z |                 |
| t: 01473 742707                              |                 |
| e: carlou@subrosa.co.uk                      |                 |
| DRAWING NUMBER                               | 22 - 1420 - 22H |