


DRAWING STATUS		Revisions	
Primary For Approval Information	☐	Tender Construction As-Built	☐ ☐
	☒		
Project		New Housing	
Client		Manor Hotel	
Site		The Manor Hotel Hever Court Road	
Title		As proposed block plan	
Scale at A1		1:300	
Date		Mar 22	

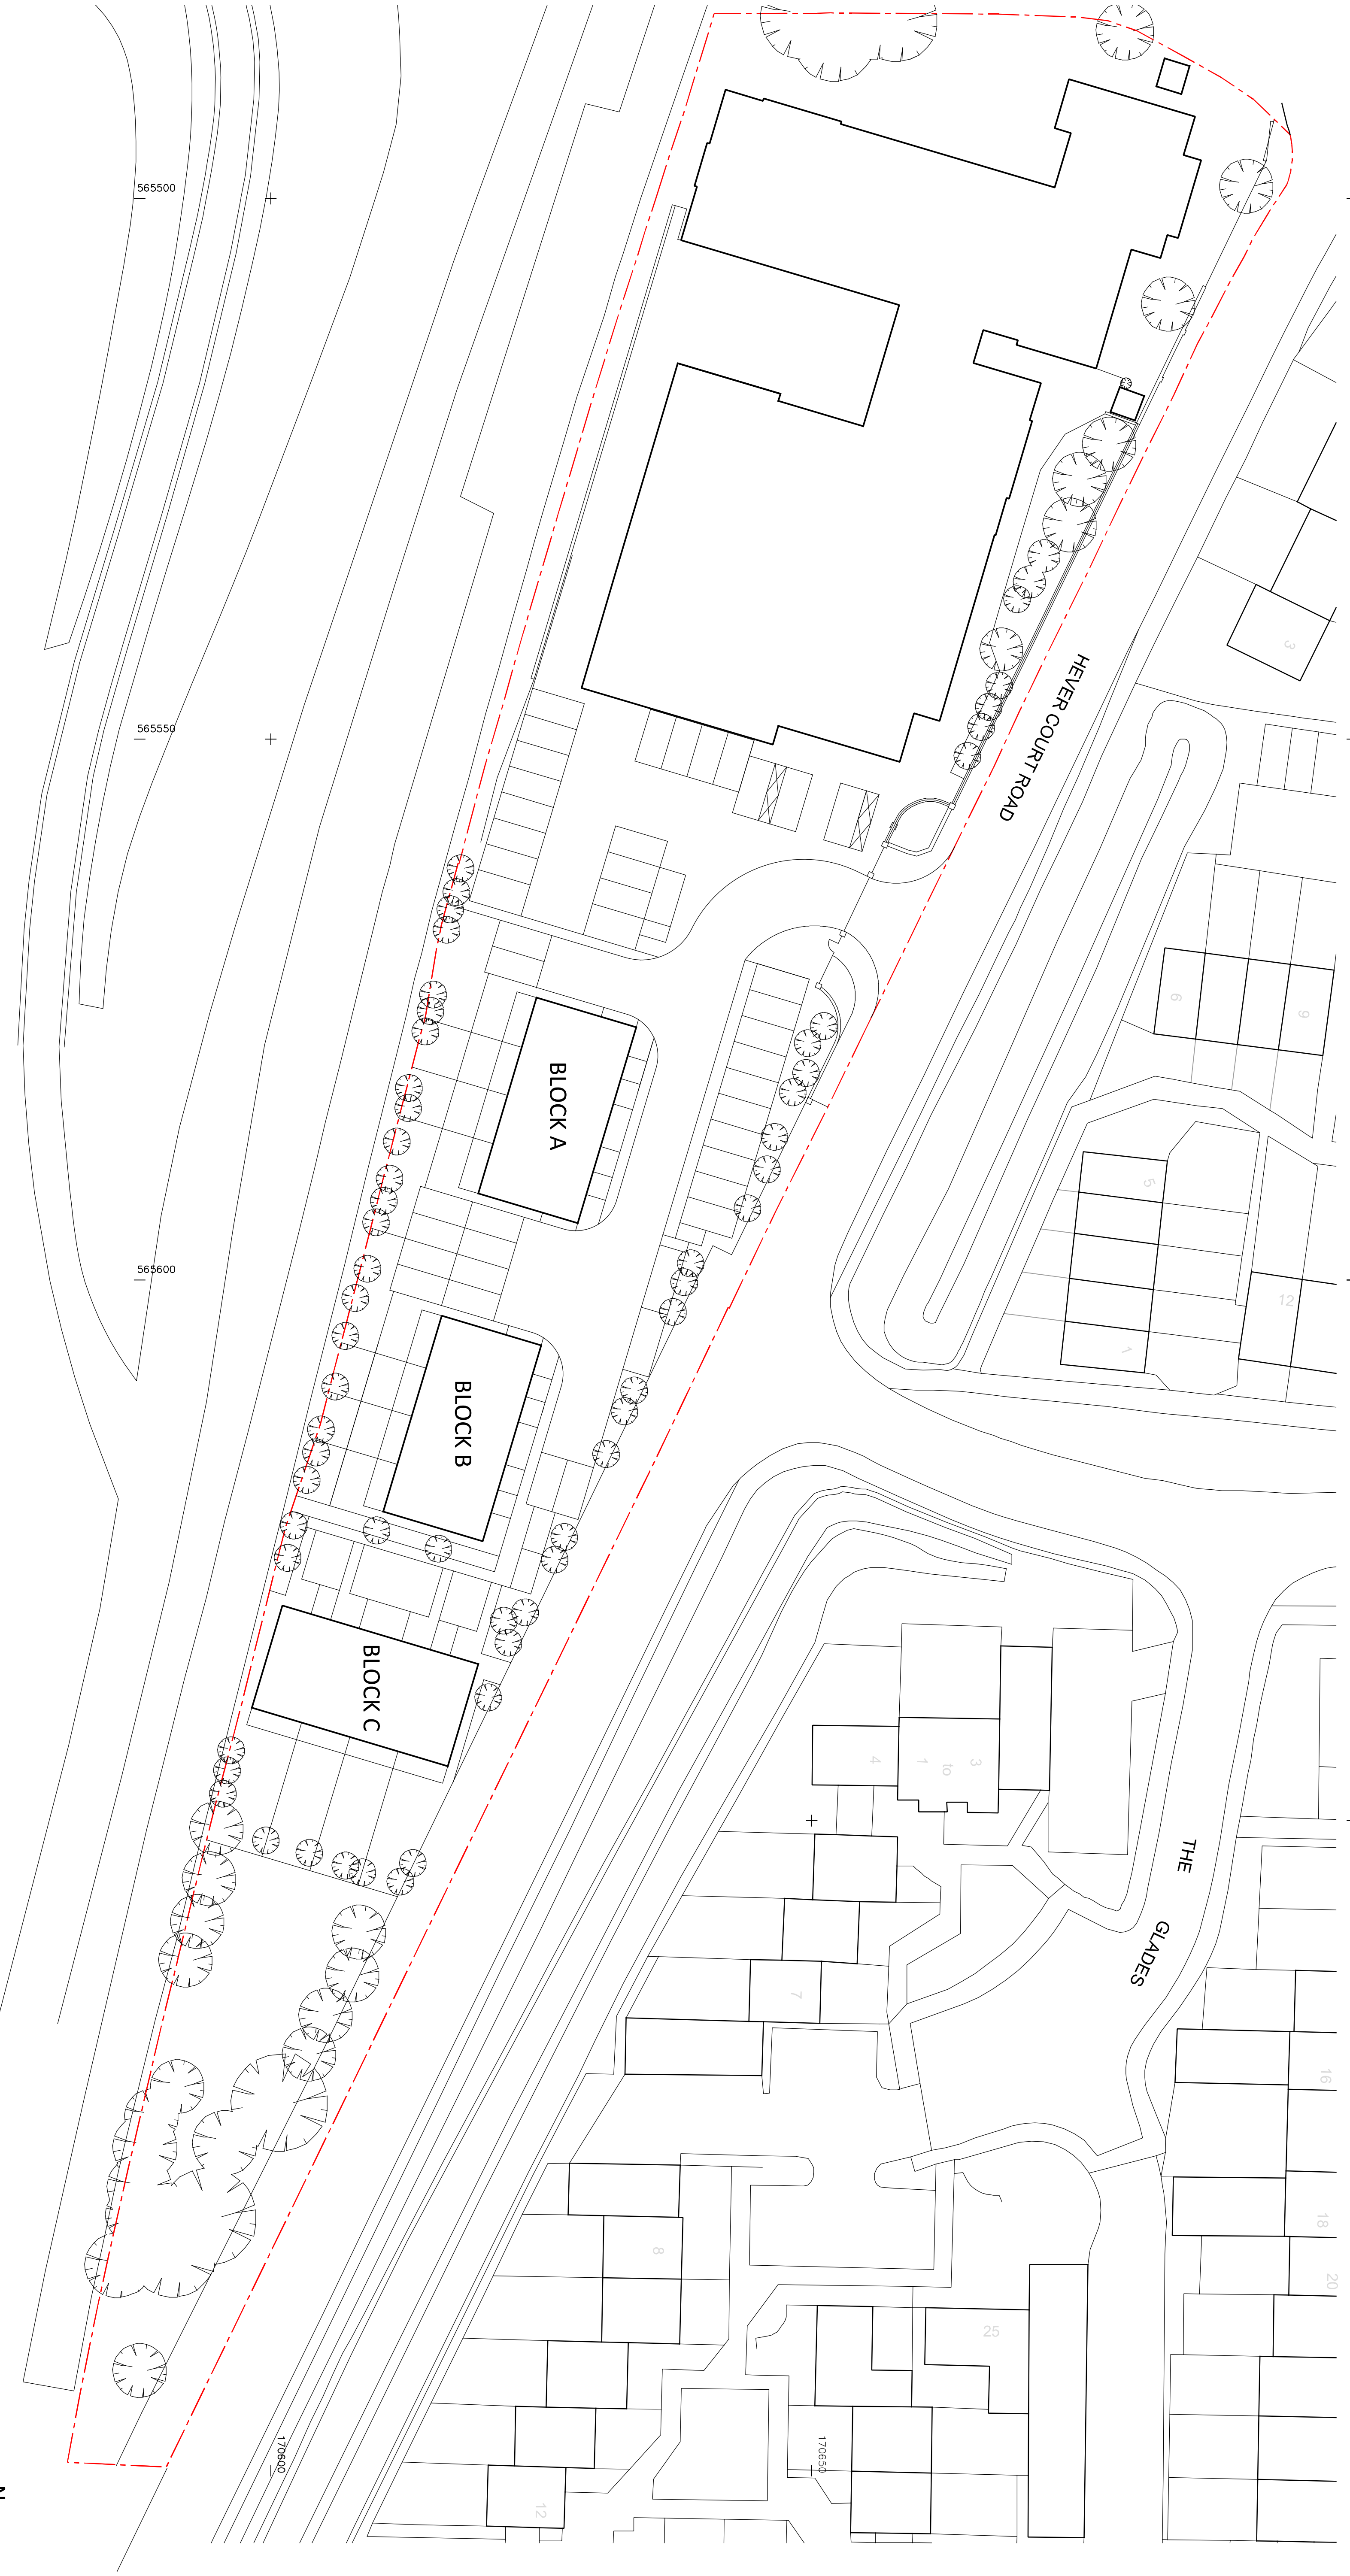

sub rosa

ARCHITECTURE

Sub Rosa Architecture Ltd

100, 101 & 102, Avenue Greenway DA12 1JZ

t: 01474 747707

e: enquiries@subrosaa.co.uk

DRAWING NUMBER

22 - 1420 - 21J