


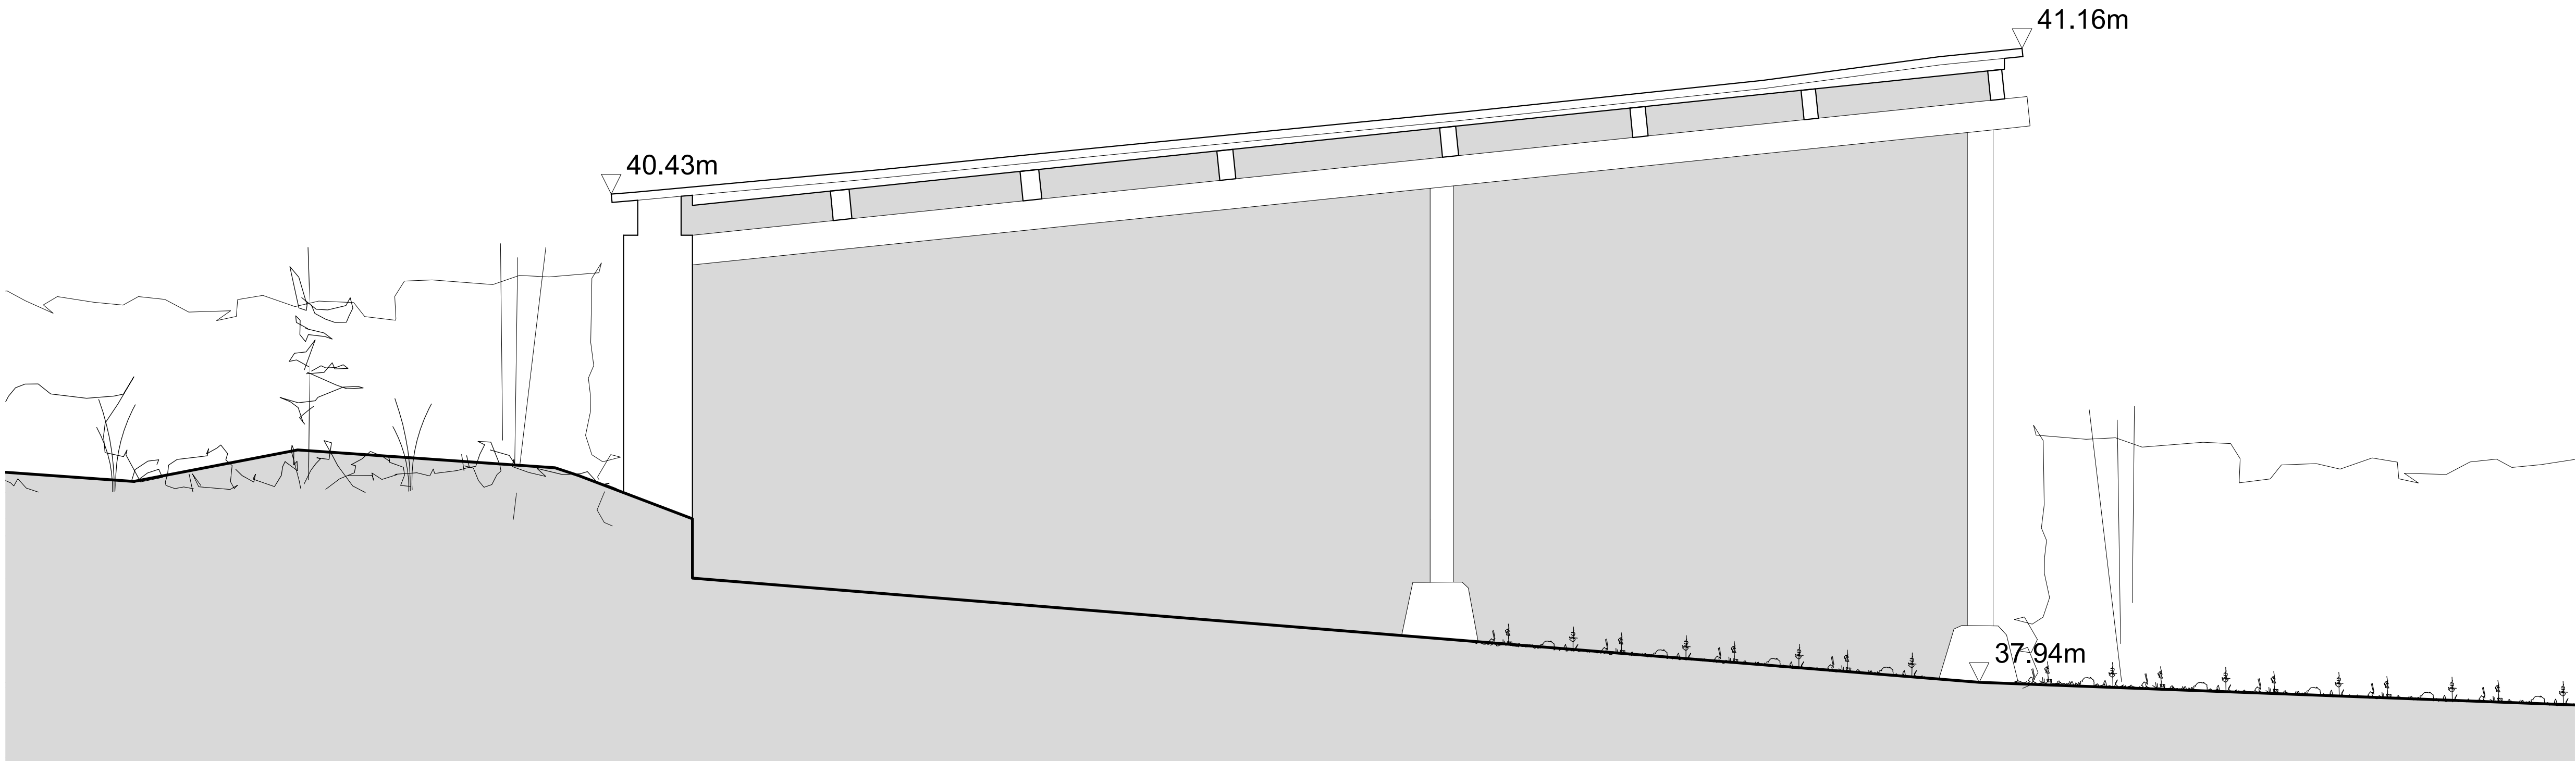

Section A - A

This drawing and the design are the copyright of **ON Archilecture Ltd only**.
This drawing should not be copied or reproduced without written consent.

All diminsions are to be checked on site prior to setting out and fabrication and **ON Archilecture Ltd** should be notified of any discrepancy prior to proceeding further.

For Construction & Fabrication Purposes - Do not scale from this drawing, use only the illustrated dimensions herein. Additional dimensions are to be requested and checked directly.

Illustrated information from 3rd party consultants/specialists is shown as indicatively only. See other consultant / specialist drawings for full information and detail.


All aspects of the architectural design concerning fire performance / fire safety (whether or not illustrated / annotated) are to be considered as 'For Approval only, irrespective of the drawing status / suitability.

Scale: 1:20

2 m

0 200 500 1000 2000mm

Key

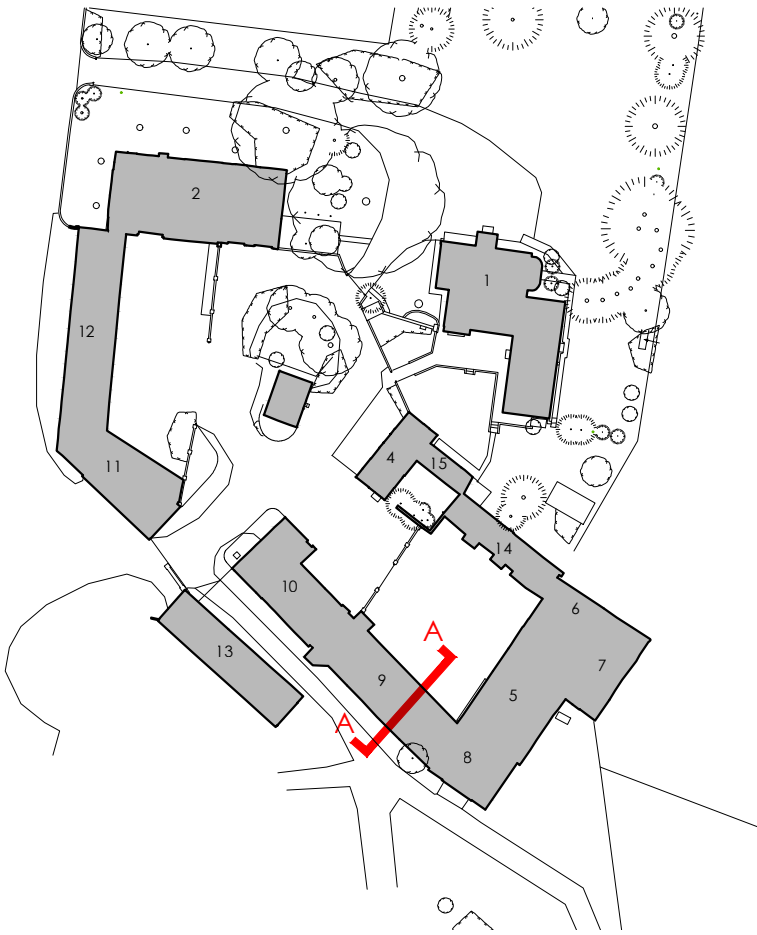

All survey drawings produced by OmegaGeo
Piecse refer to Job Ref. 2414908, Drawing no. 1 of 3
and 3 of 3 for further details

Revision Note & Date				
Rev	Date	Note	Amended	Checked

ON

ARCH
ITECT
URE

Canterbury Studio
Logan House, 51 Andrews Close
Canterbury,
CT1 2RP

info@onarchitecture.co.uk
onarchitecture.co.uk
01227 634334

Project Title

WHITEHOUSE FARM, LAND WAY

Client's Details

WINDMILL CONSTRUCTION

Drawing Title

BUILDING 9 - EXISTING SECTION

BM Number

24.051-ONA-ZZ-XX-DR-A - 0040.000

Scale

1:20 @ A1

Date

MAY 2024

Drawn

IH

Checked

JR

Drawing Status

PLANNING

Project No.

24.051

Drawing No.

0040.000

Status

P

Revision
