


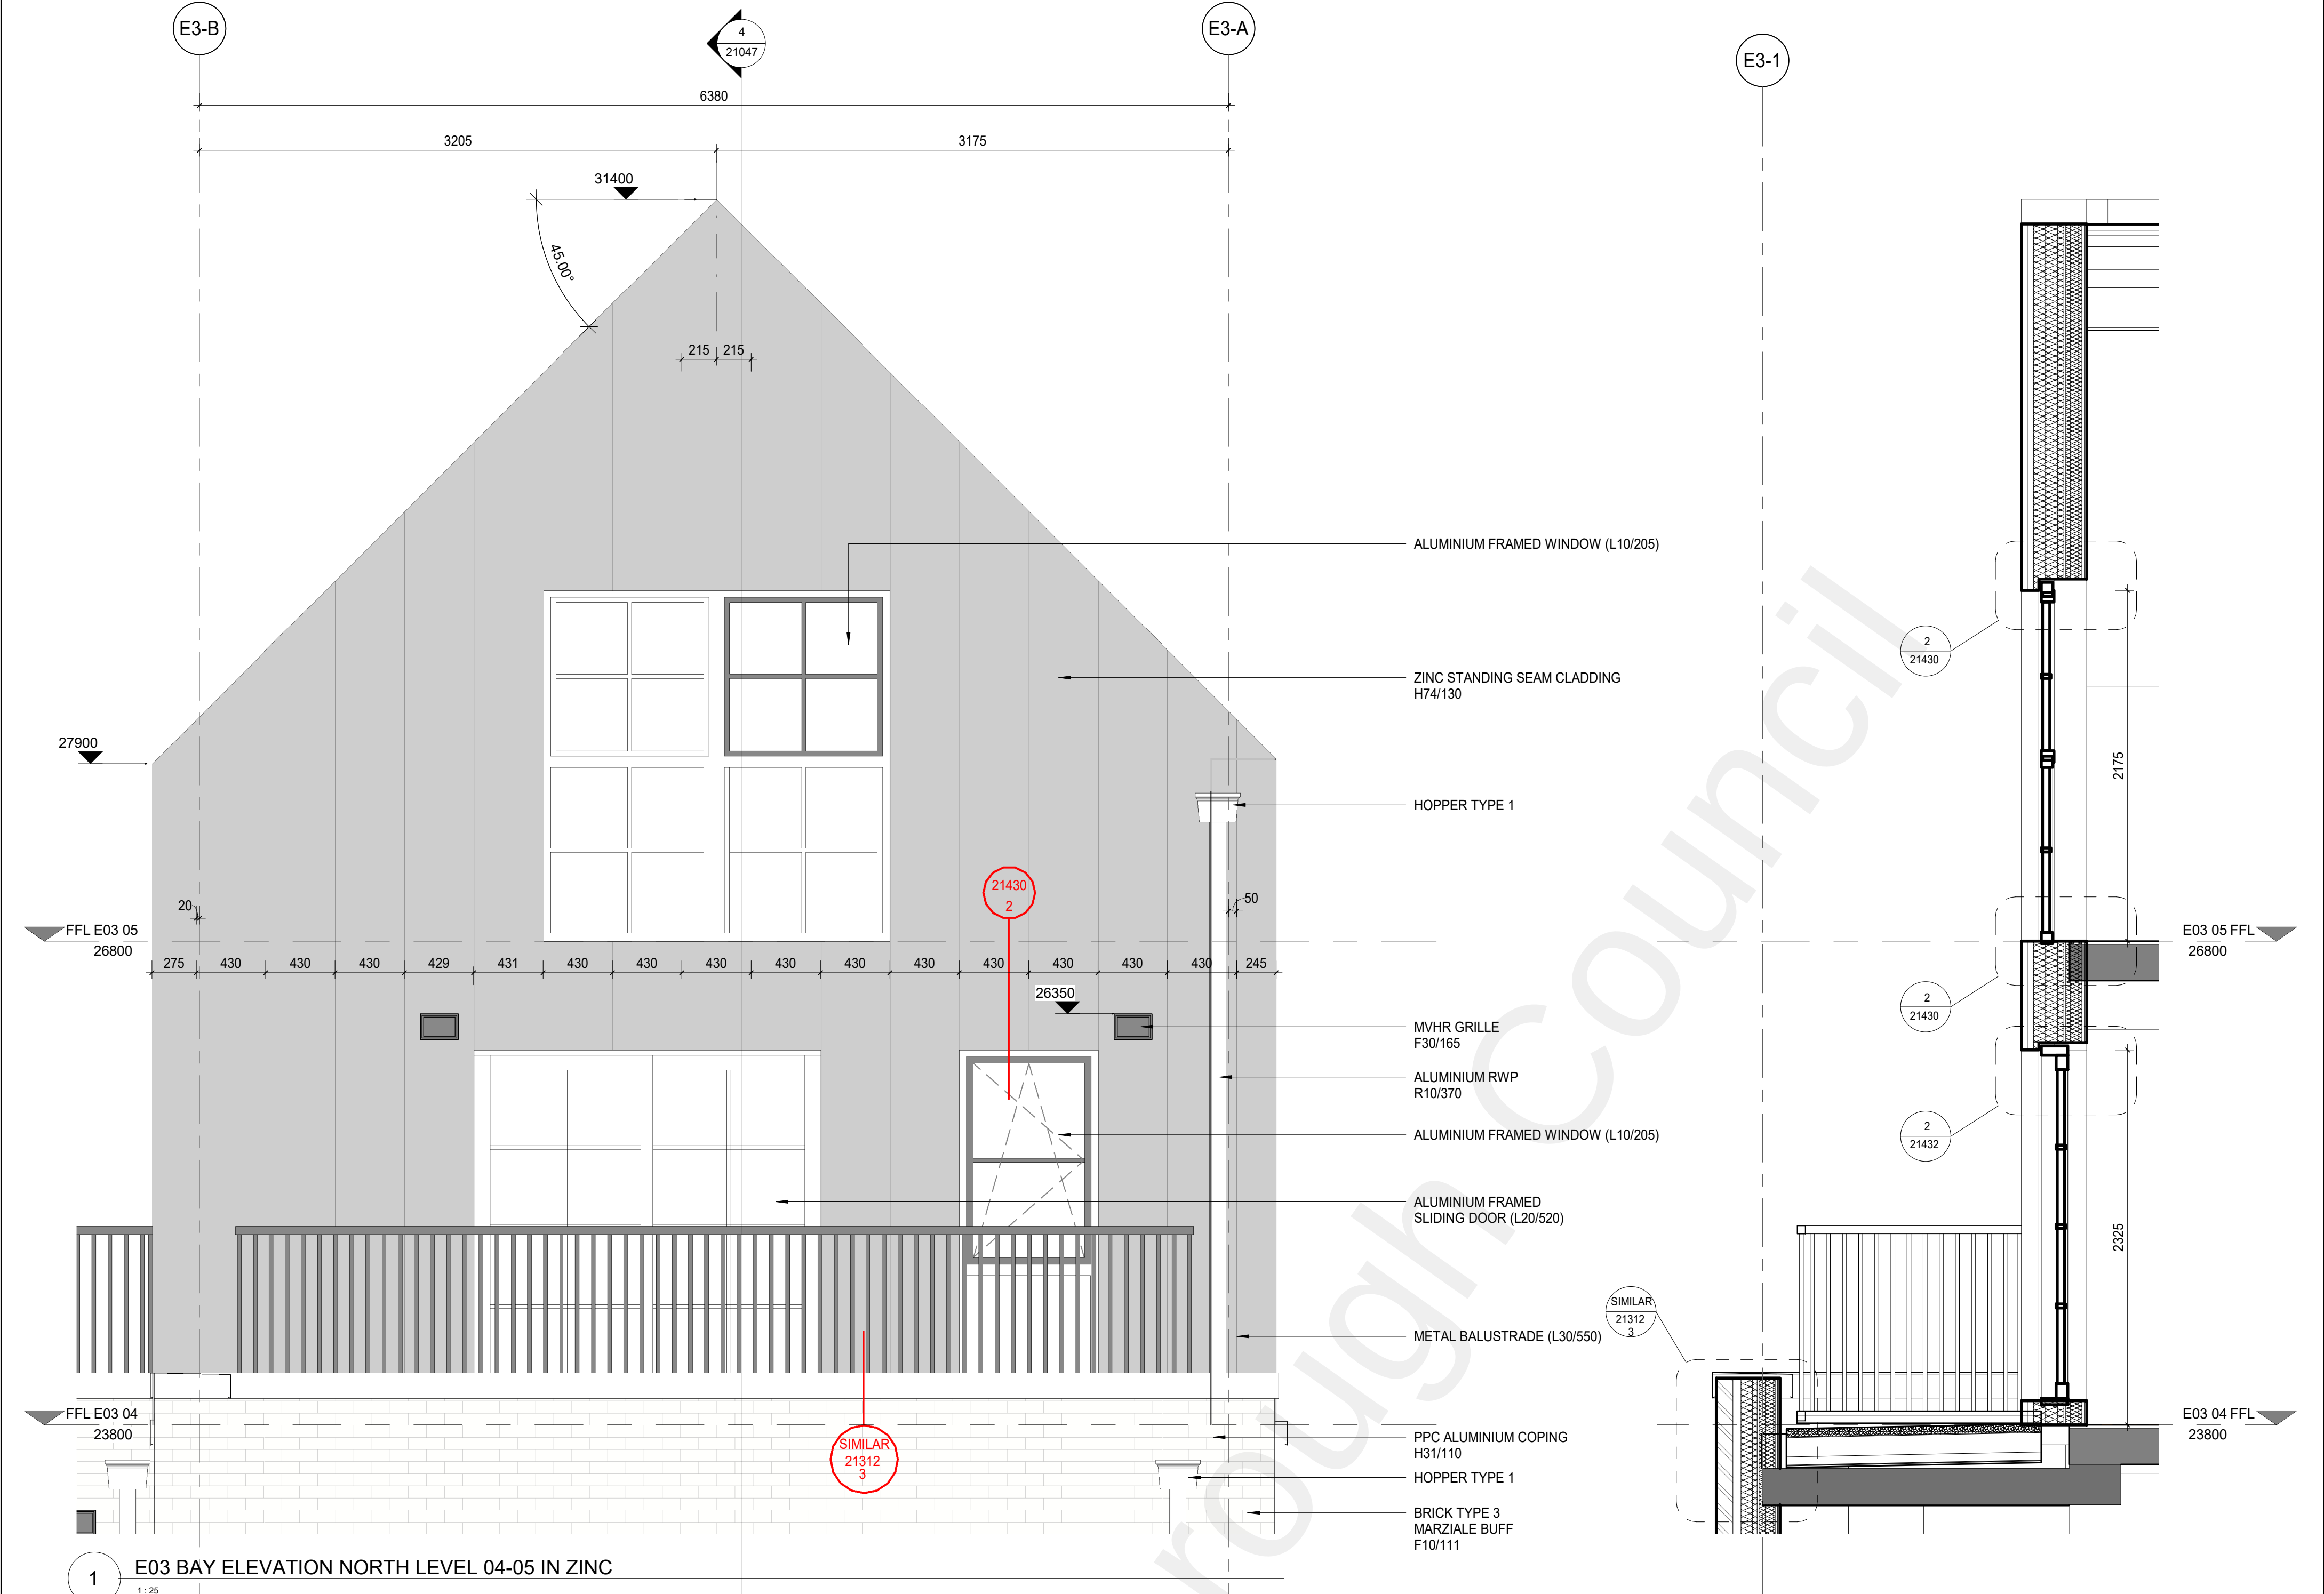

4 E03 BAY SECTION NORTH LEVEL 04-05
1:25

