


VENTILATION SYSTEM DRAWING

SITE	2 MILTON ROAD, GRAVESEND, DA11 2RE
CLIENT	Rajwinder Singh
JOB	KITCHEN VENTILATION SYSTEM
DATE	03/06/2026

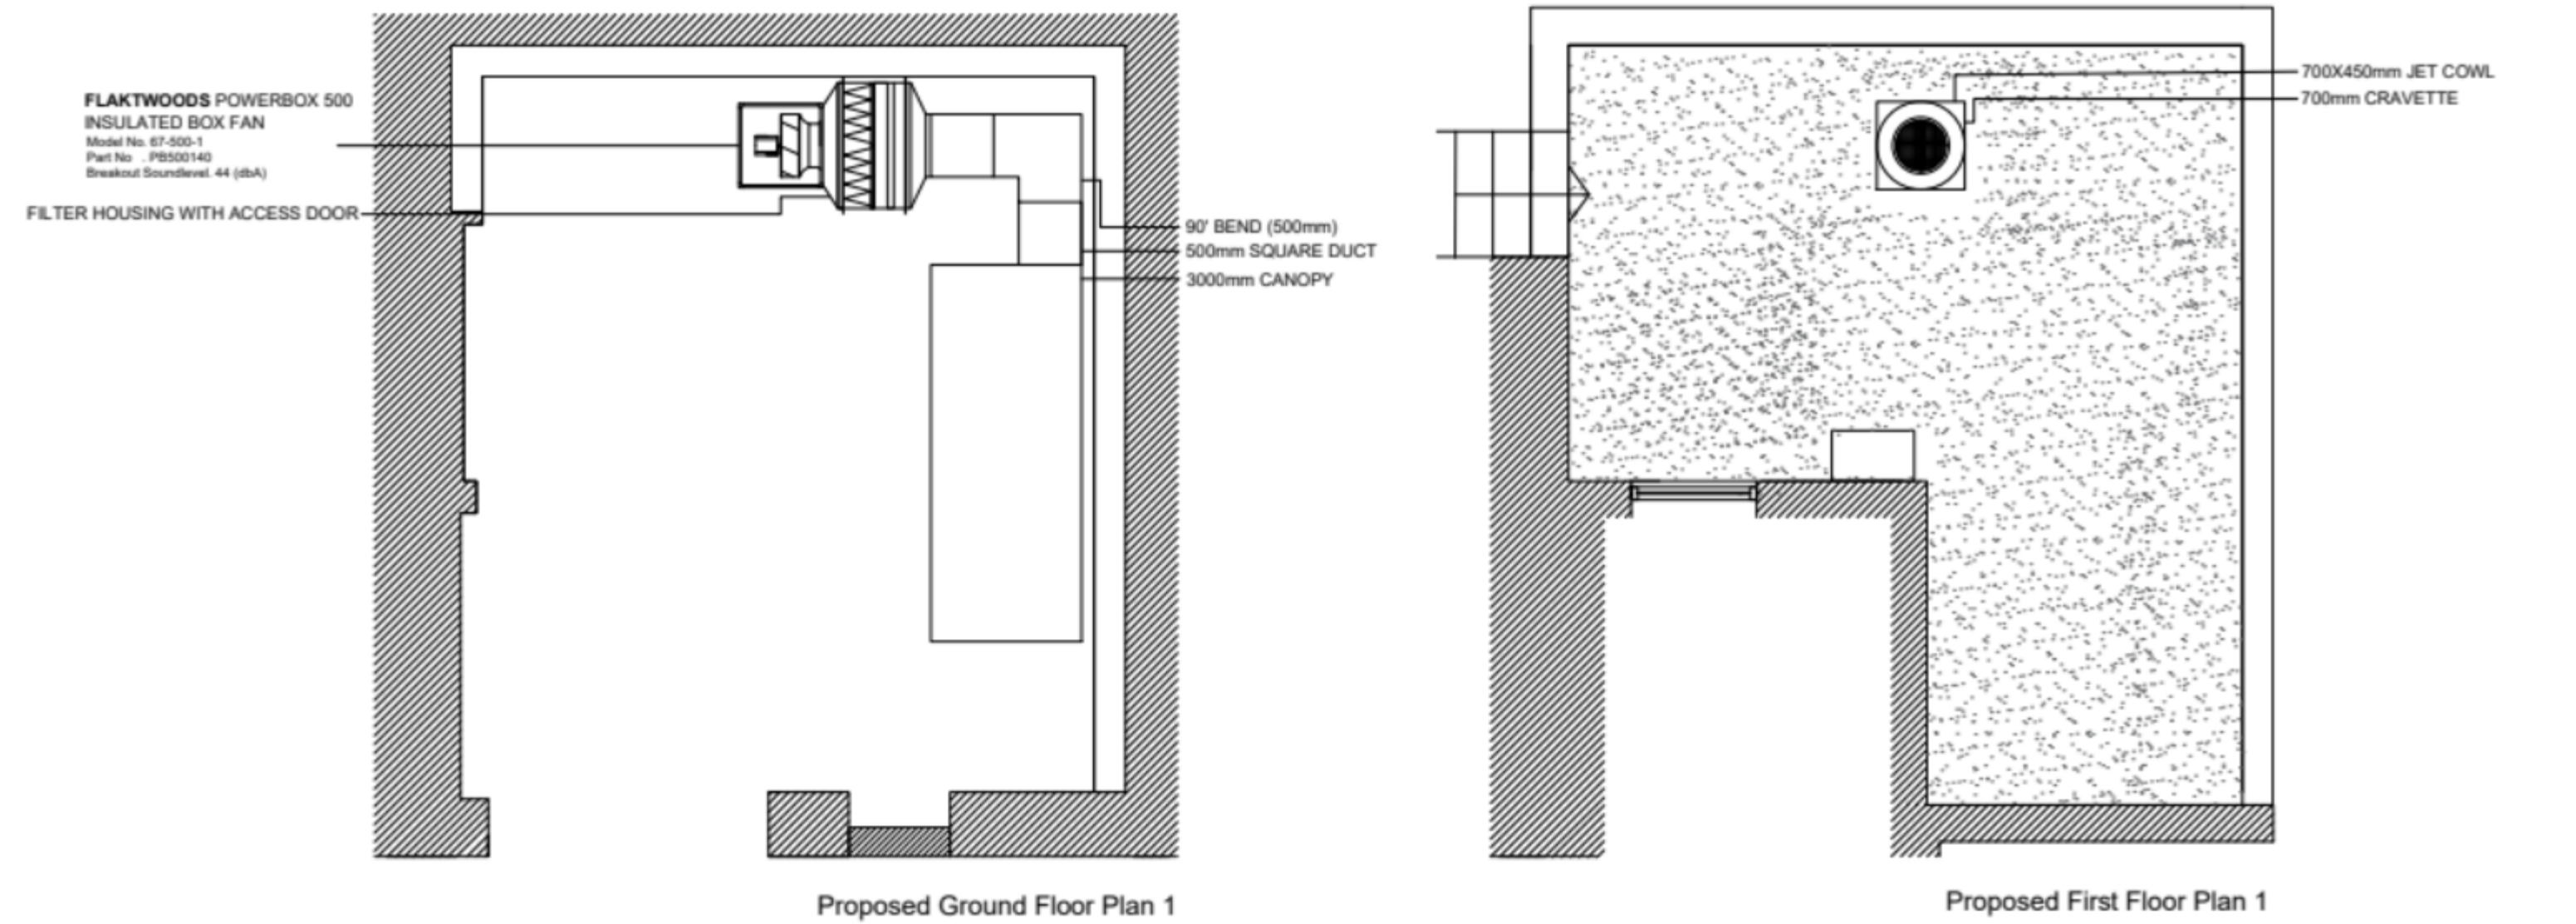


UNIVENT BESPOKE SOLUTIONS




VENTILATION SYSTEM DRAWING

SITE	2 MILTON ROAD, GRAVESEND, DA11 2RE
CLIENT	Rajwinder Singh
JOB	KITCHEN VENTILATION SYSTEM
DATE	3/06/2026

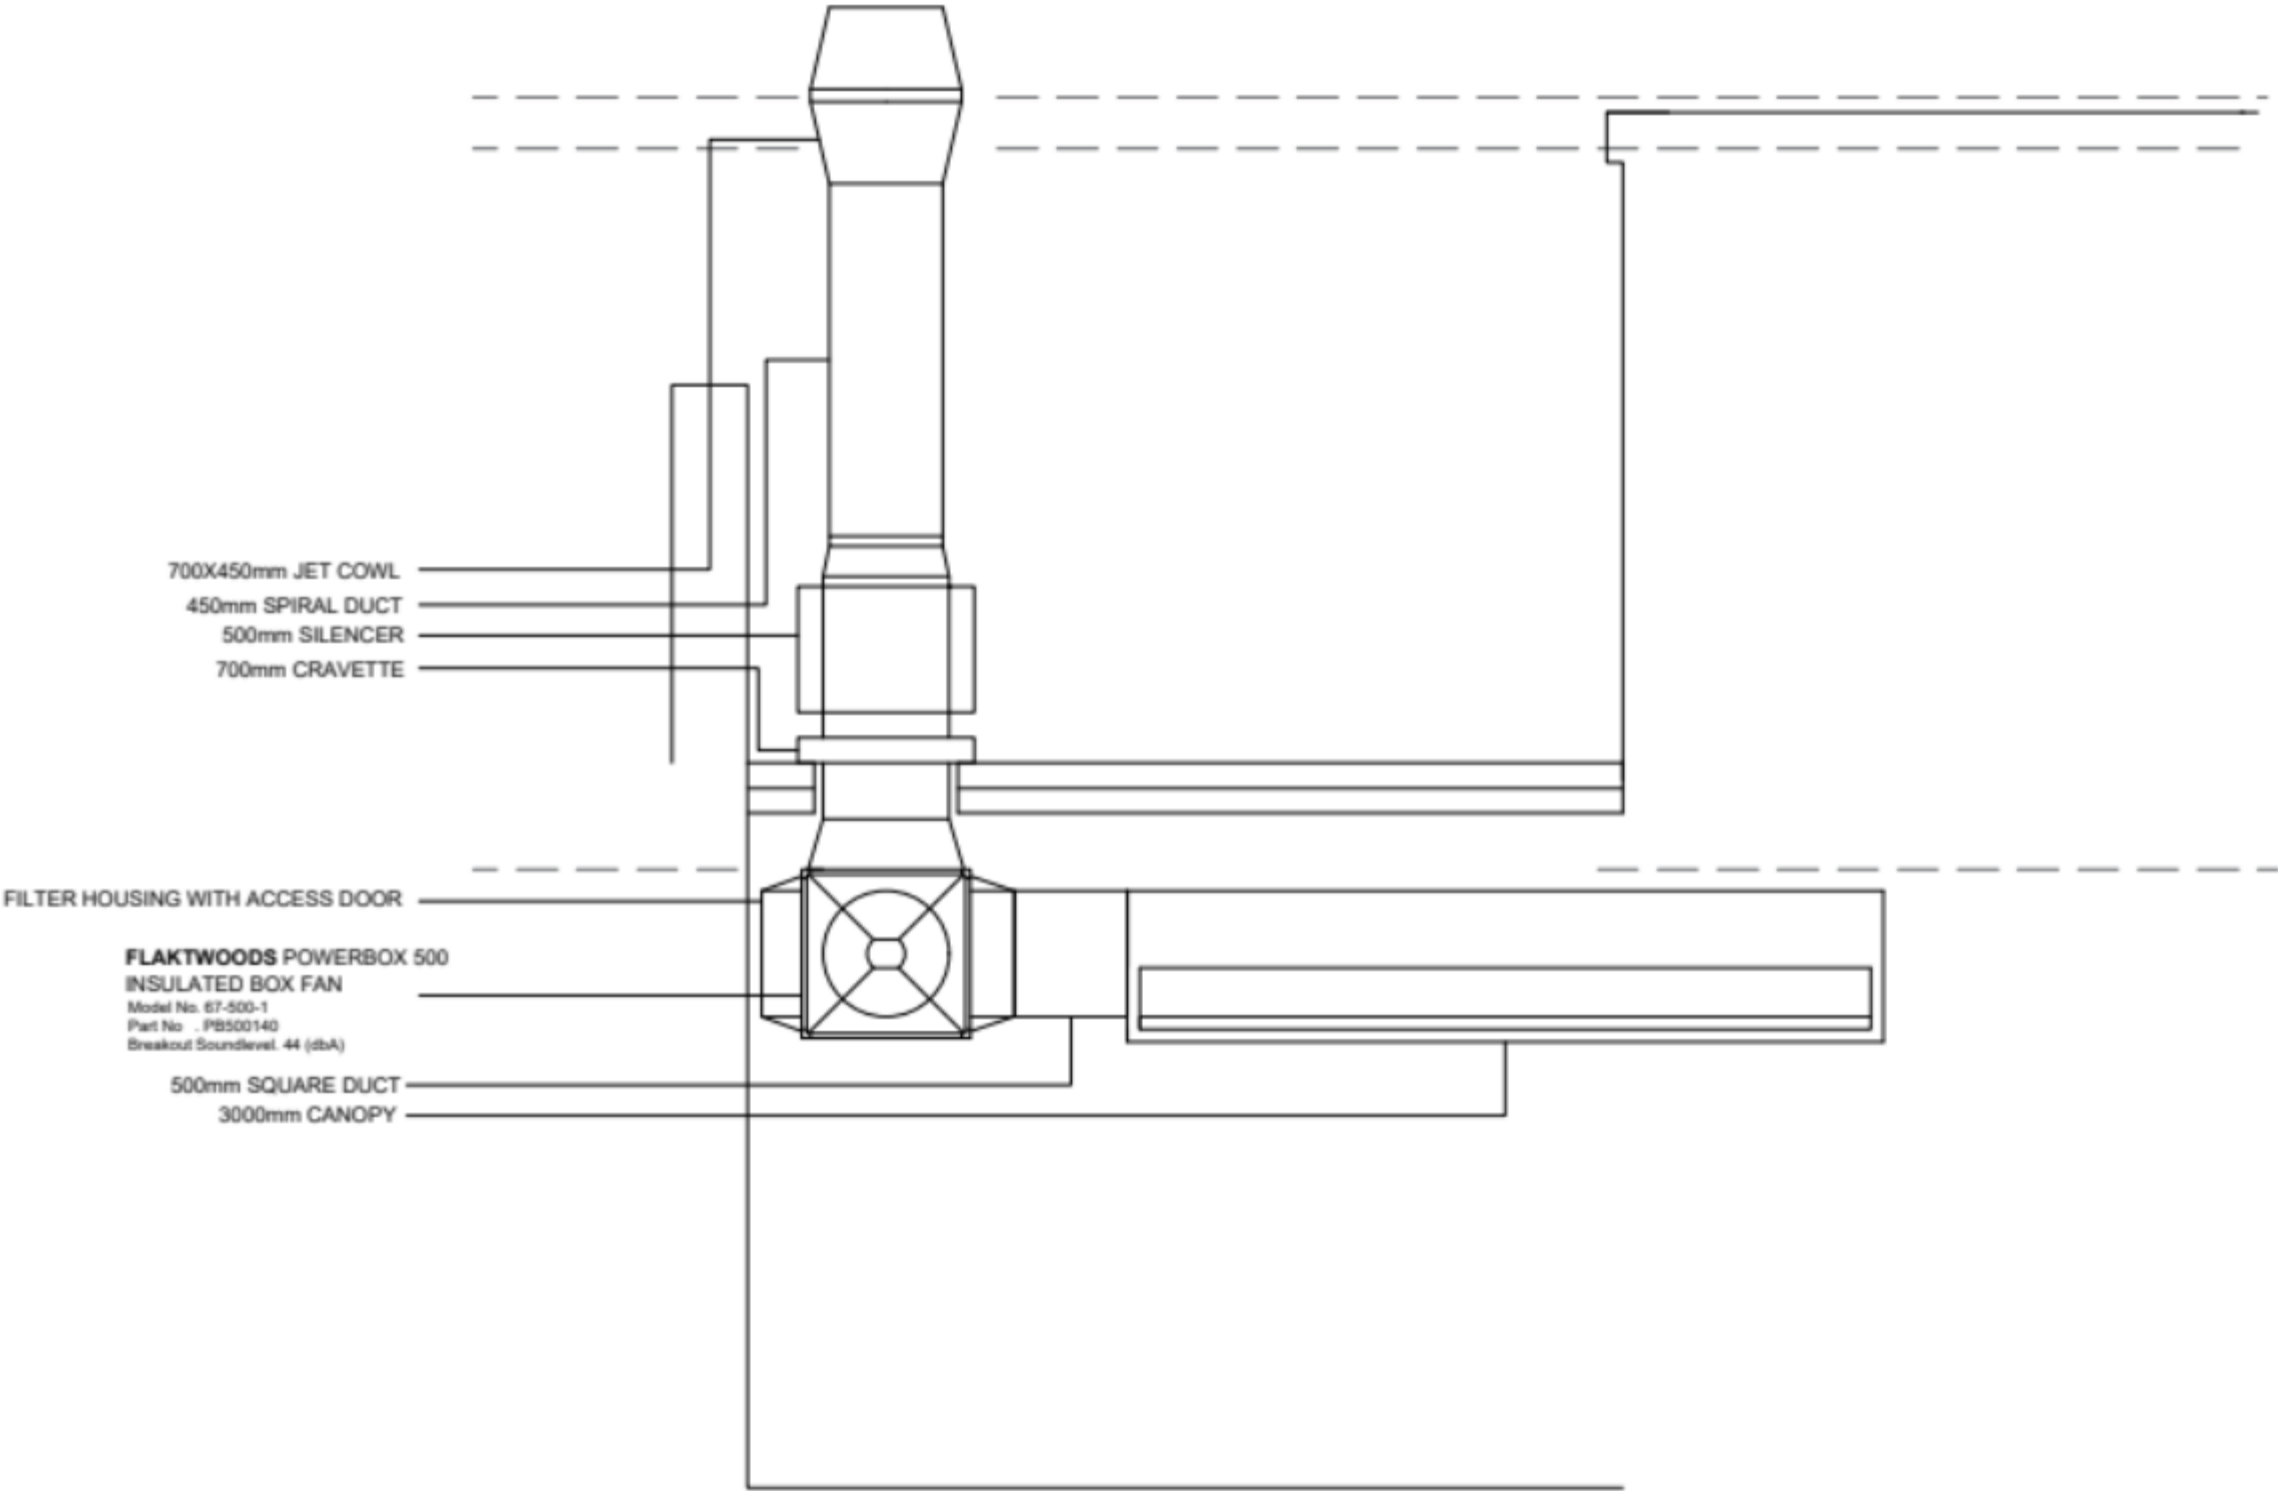

VENTILATION SYSTEM DRAWING

SITE	2 MILTON ROAD, GRAVESEND, DA11 2RE
CLIENT	Rajwinder Singh
JOB	KITCHEN VENTILATION SYSTEM
DATE	10/06/2026

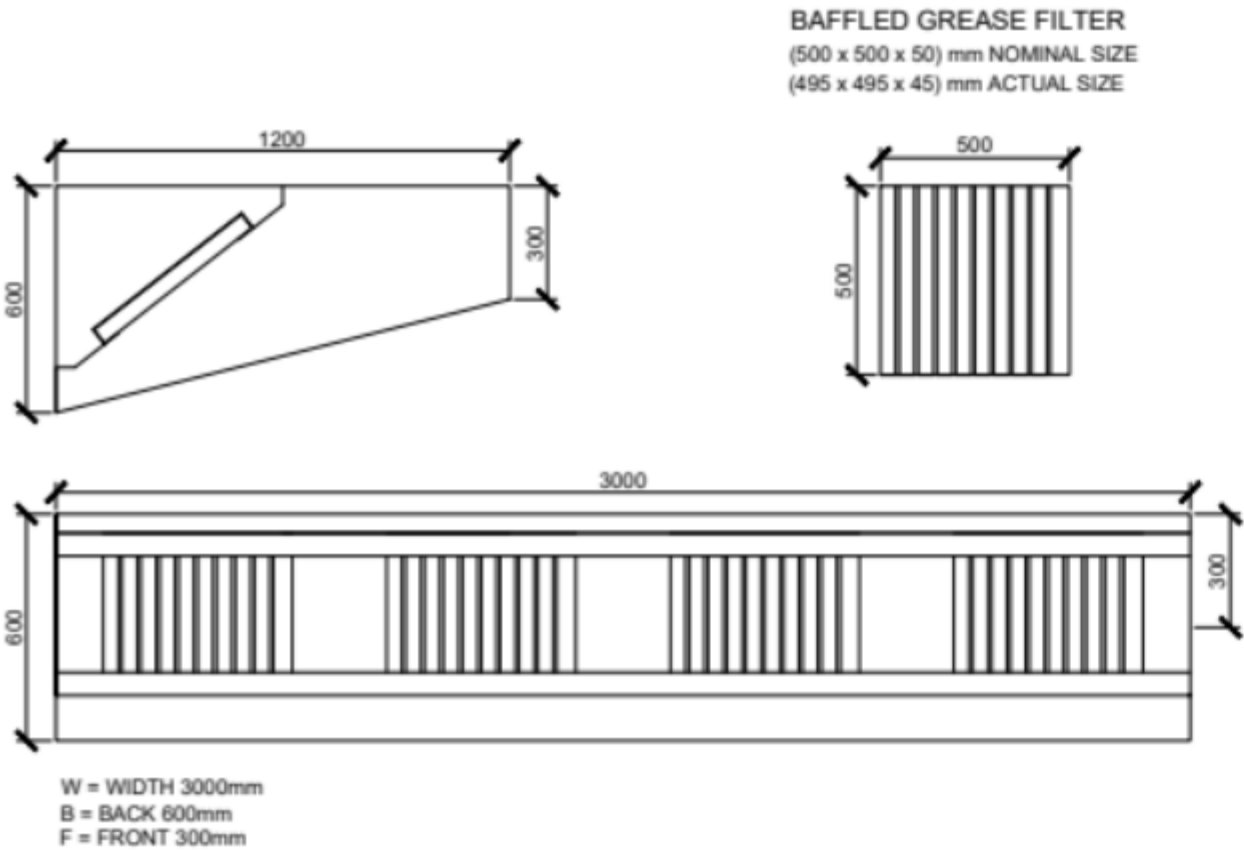

ODOR CONTROL SYSTEM
FILTRATION UNIT

