


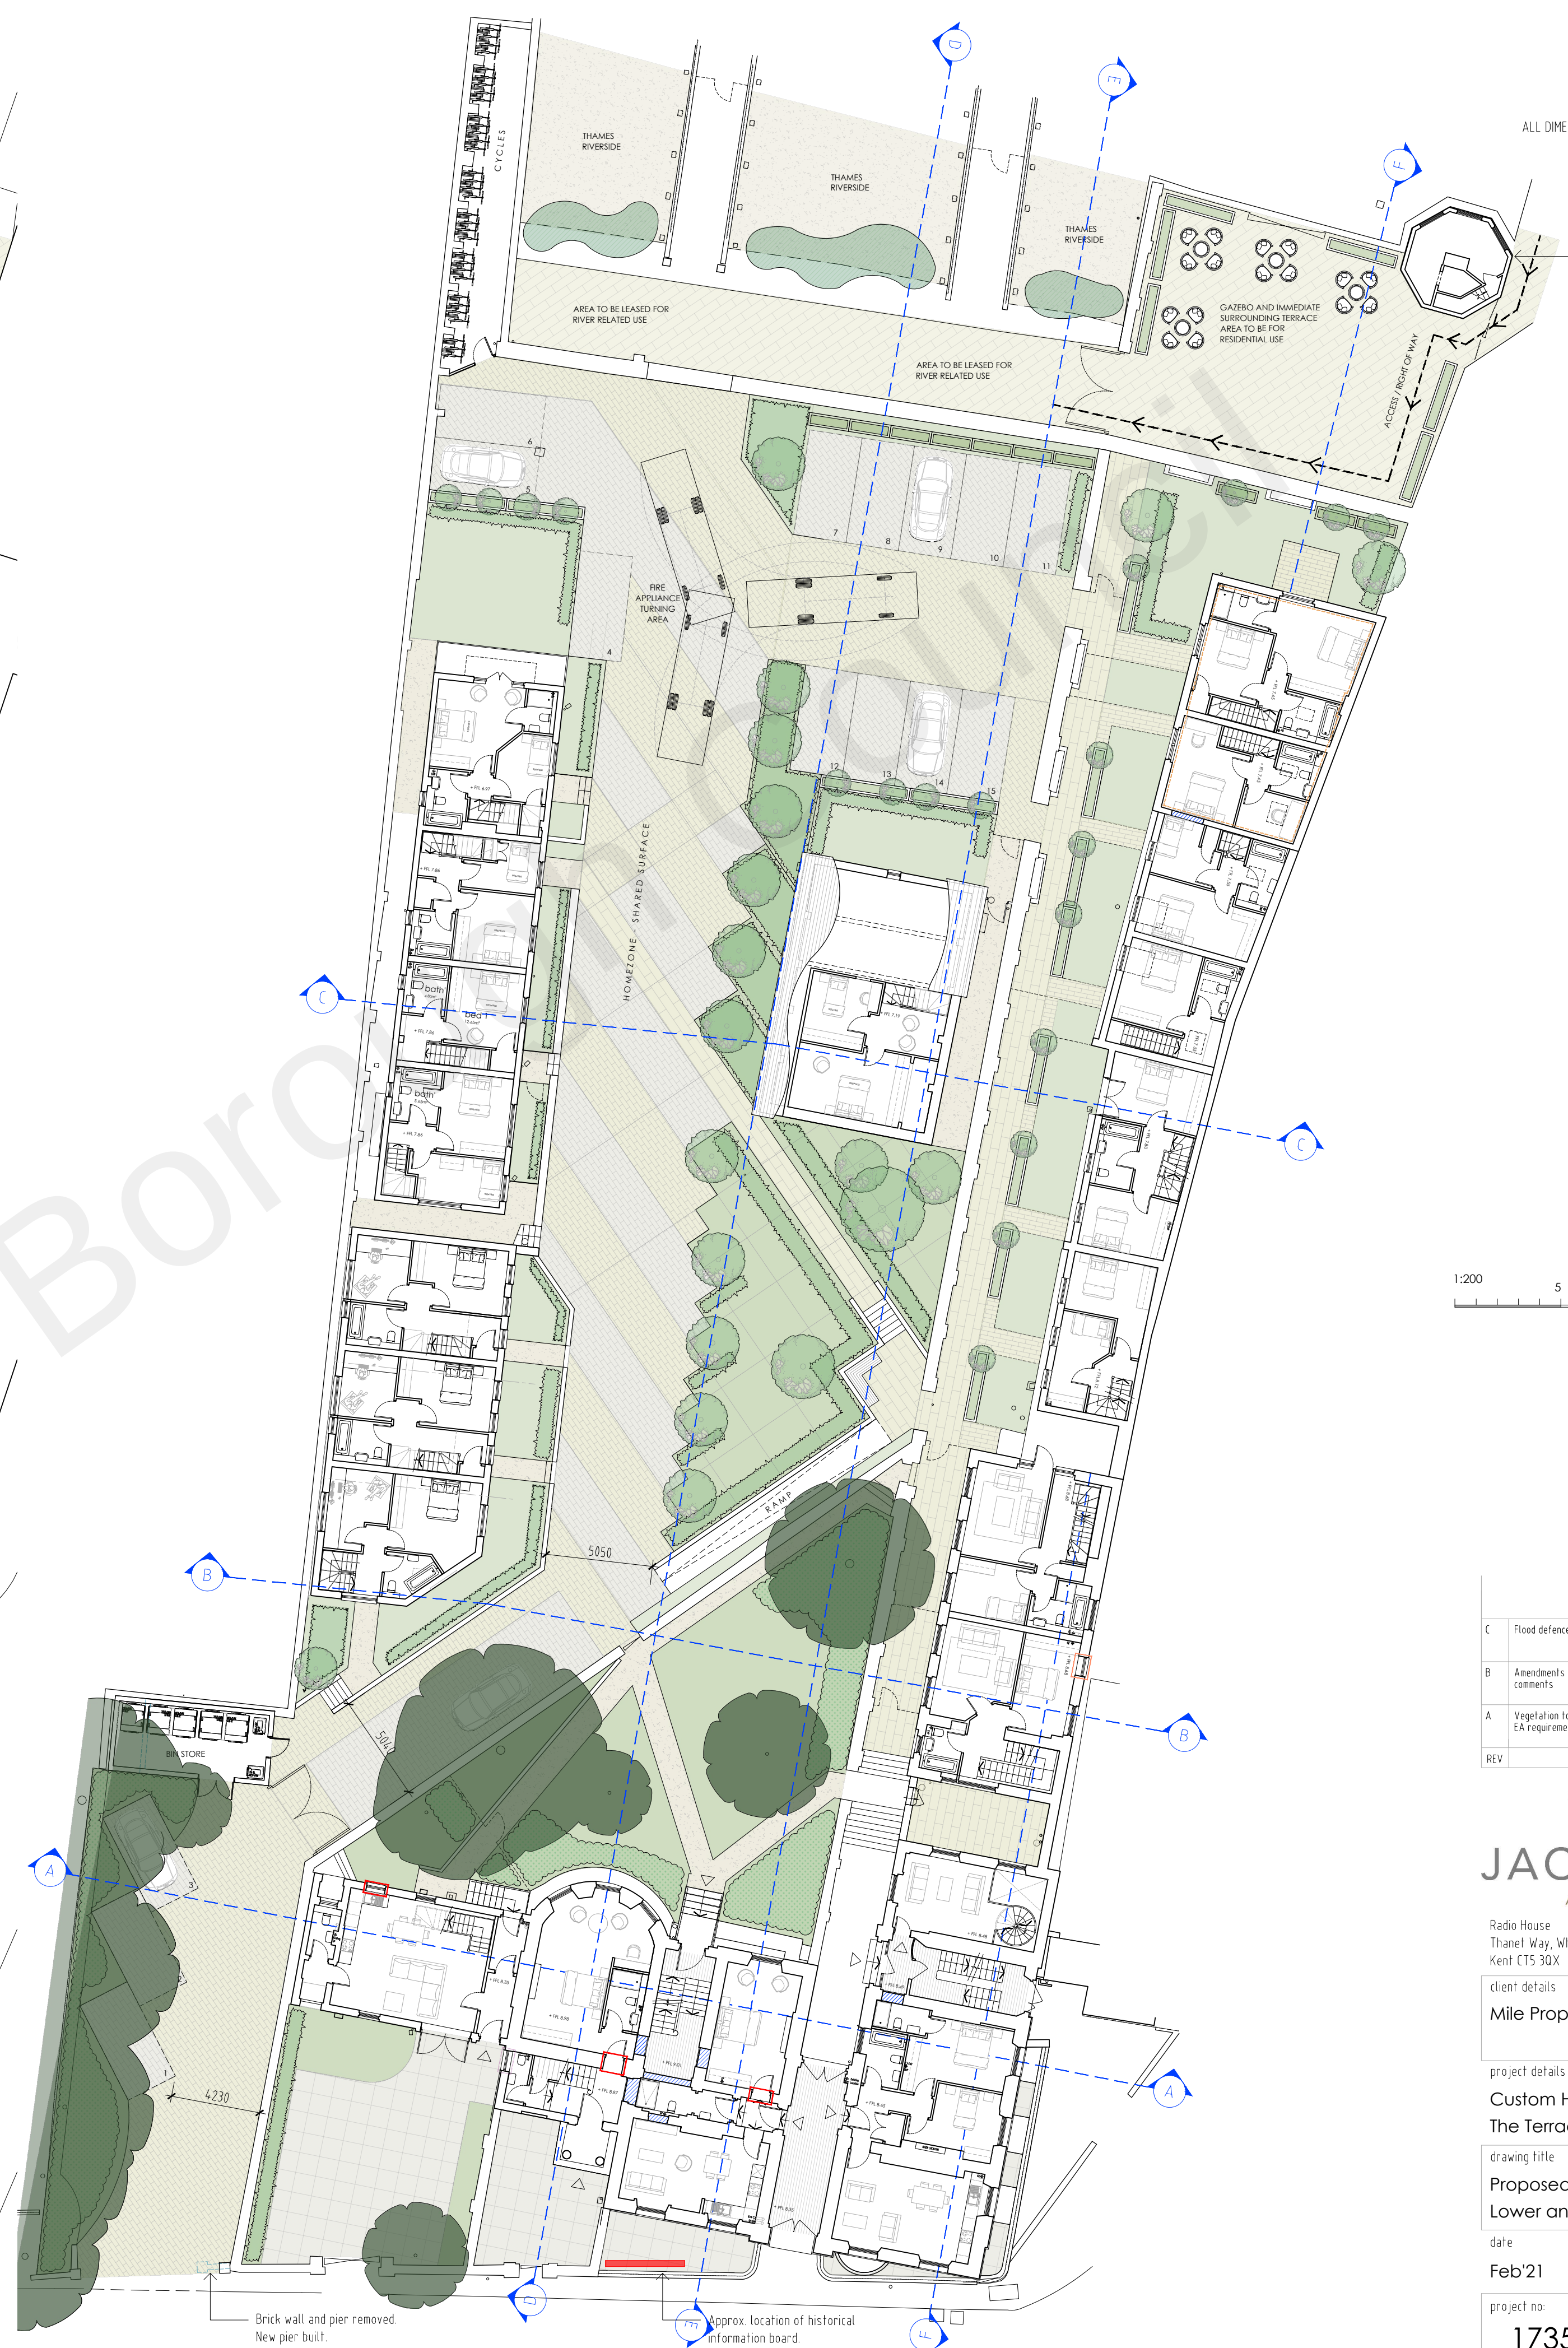


Proposed Site and Lower Ground Plan



Proposed Site and Upper Ground Plan

DO NOT SCALE FROM THIS DRAWING
ALL DIMENSIONS TO BE VERIFIED BY THE CONTRACTOR ON SITE

Listed Gazebo to be fully refurbished and
to be used as a communal multi-use space.

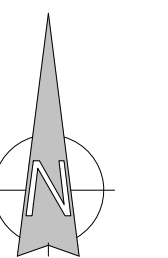

1:200 5 10 15 20m

C	Flood defence amended to EA comments.	Aug 22	AR
B	Amendments as per planning officer and EA comments	May 22	AR
A	Vegetation to north of site amended to EA requirements	Nov 21	AR
REV	DESCRIPTION	DATE	BY CHD

**TURNER
JACKSON+DAY
ASSOCIATES**

Radio House
Thanet Way, Whitstable
Kent CT5 3DX
t: 01227 261453
e: enquiries@tjda.co.uk
www.turnerjacksonday.co.uk

client details
Mile Property Group Ltd

project details
**Custom House
The Terrace, Gravesend, DA12 2DE**

drawing title
**Proposed Site
Lower and Upper Ground Plans**

date scale drawn by checked by
Feb'21 1:200@A1 NS

project no:	drawing no:	revision
1735	021	C