

Boxing by Furniture contractor to height 1070mm unless specified.

Main contractor to liaise with Furnishing contractor regarding

NOTE:





BREAKFAST AREA - +1 no table food away to be supplied by furniture contractor

	EXISTING	PROPOSED
TILLS TO RESTAURANT		4
TILLS TO COVERS RATIO		1:55
TILLS IN SERVARY	2	2

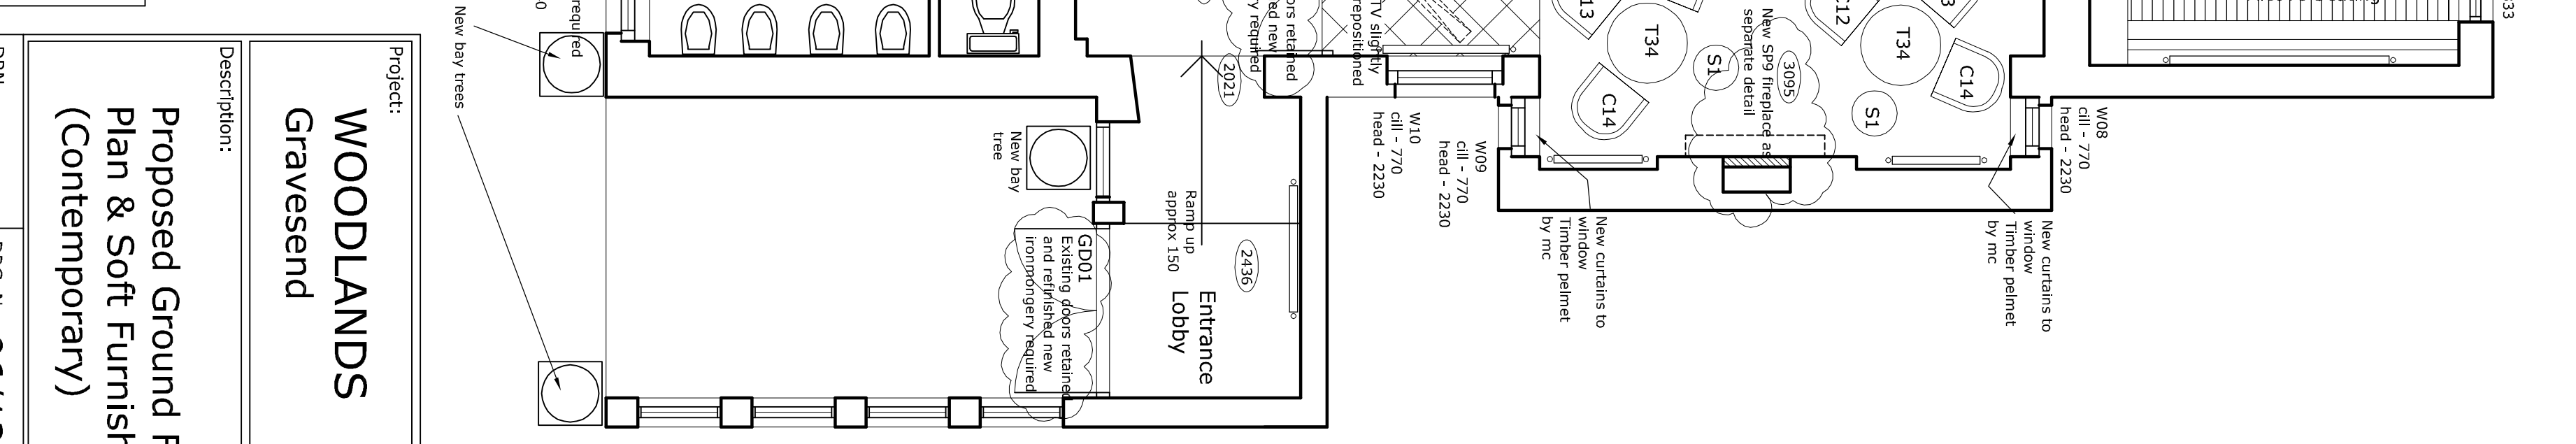

SCALE	1:50	DATE	11.06	FIG	
-------	------	------	-------	-----	--

DRN.		DRG. No. 06/123/04	
SCALE 1:50	DATE 11.06	REV. J	

Plan & Soft Furnishings
 (Contemporary)

S J C DESIGN

16 Cedar Road Hornchurch
 Essex RM12 4YL

Email: sjcodesign@ntlworld.com
 Mob: 07782 131243