



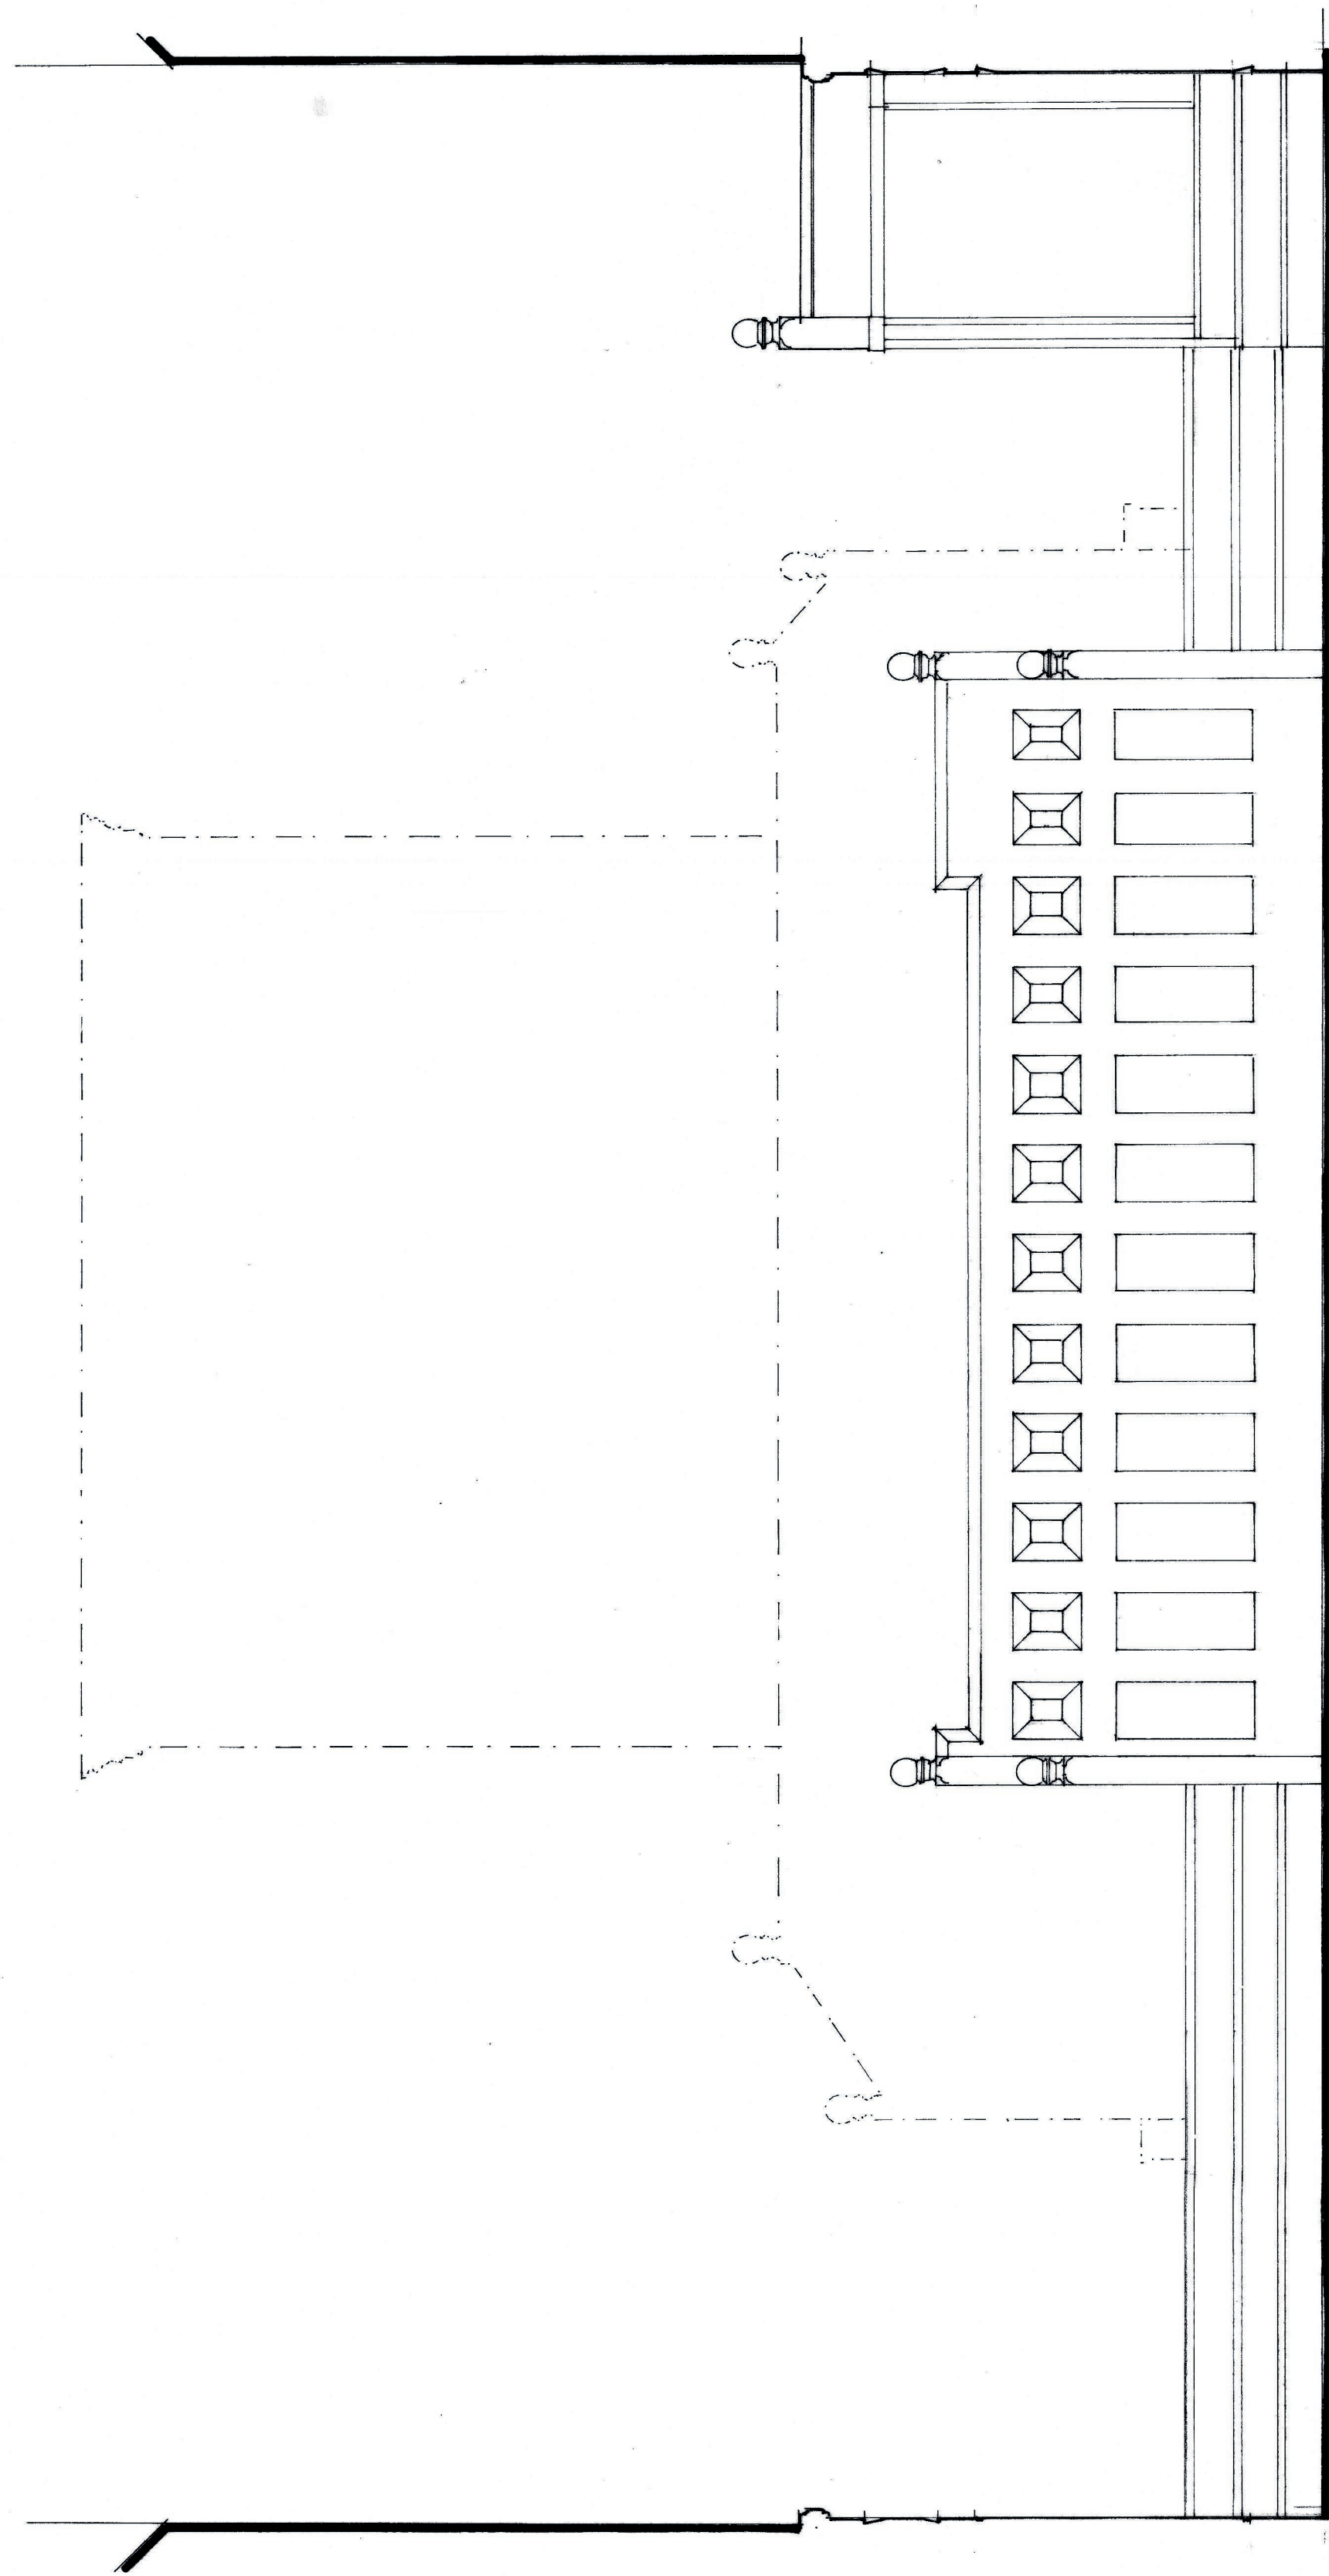

Elevation to Defendant's & Plaintiff's Tables & Jury Box (Section D-D)

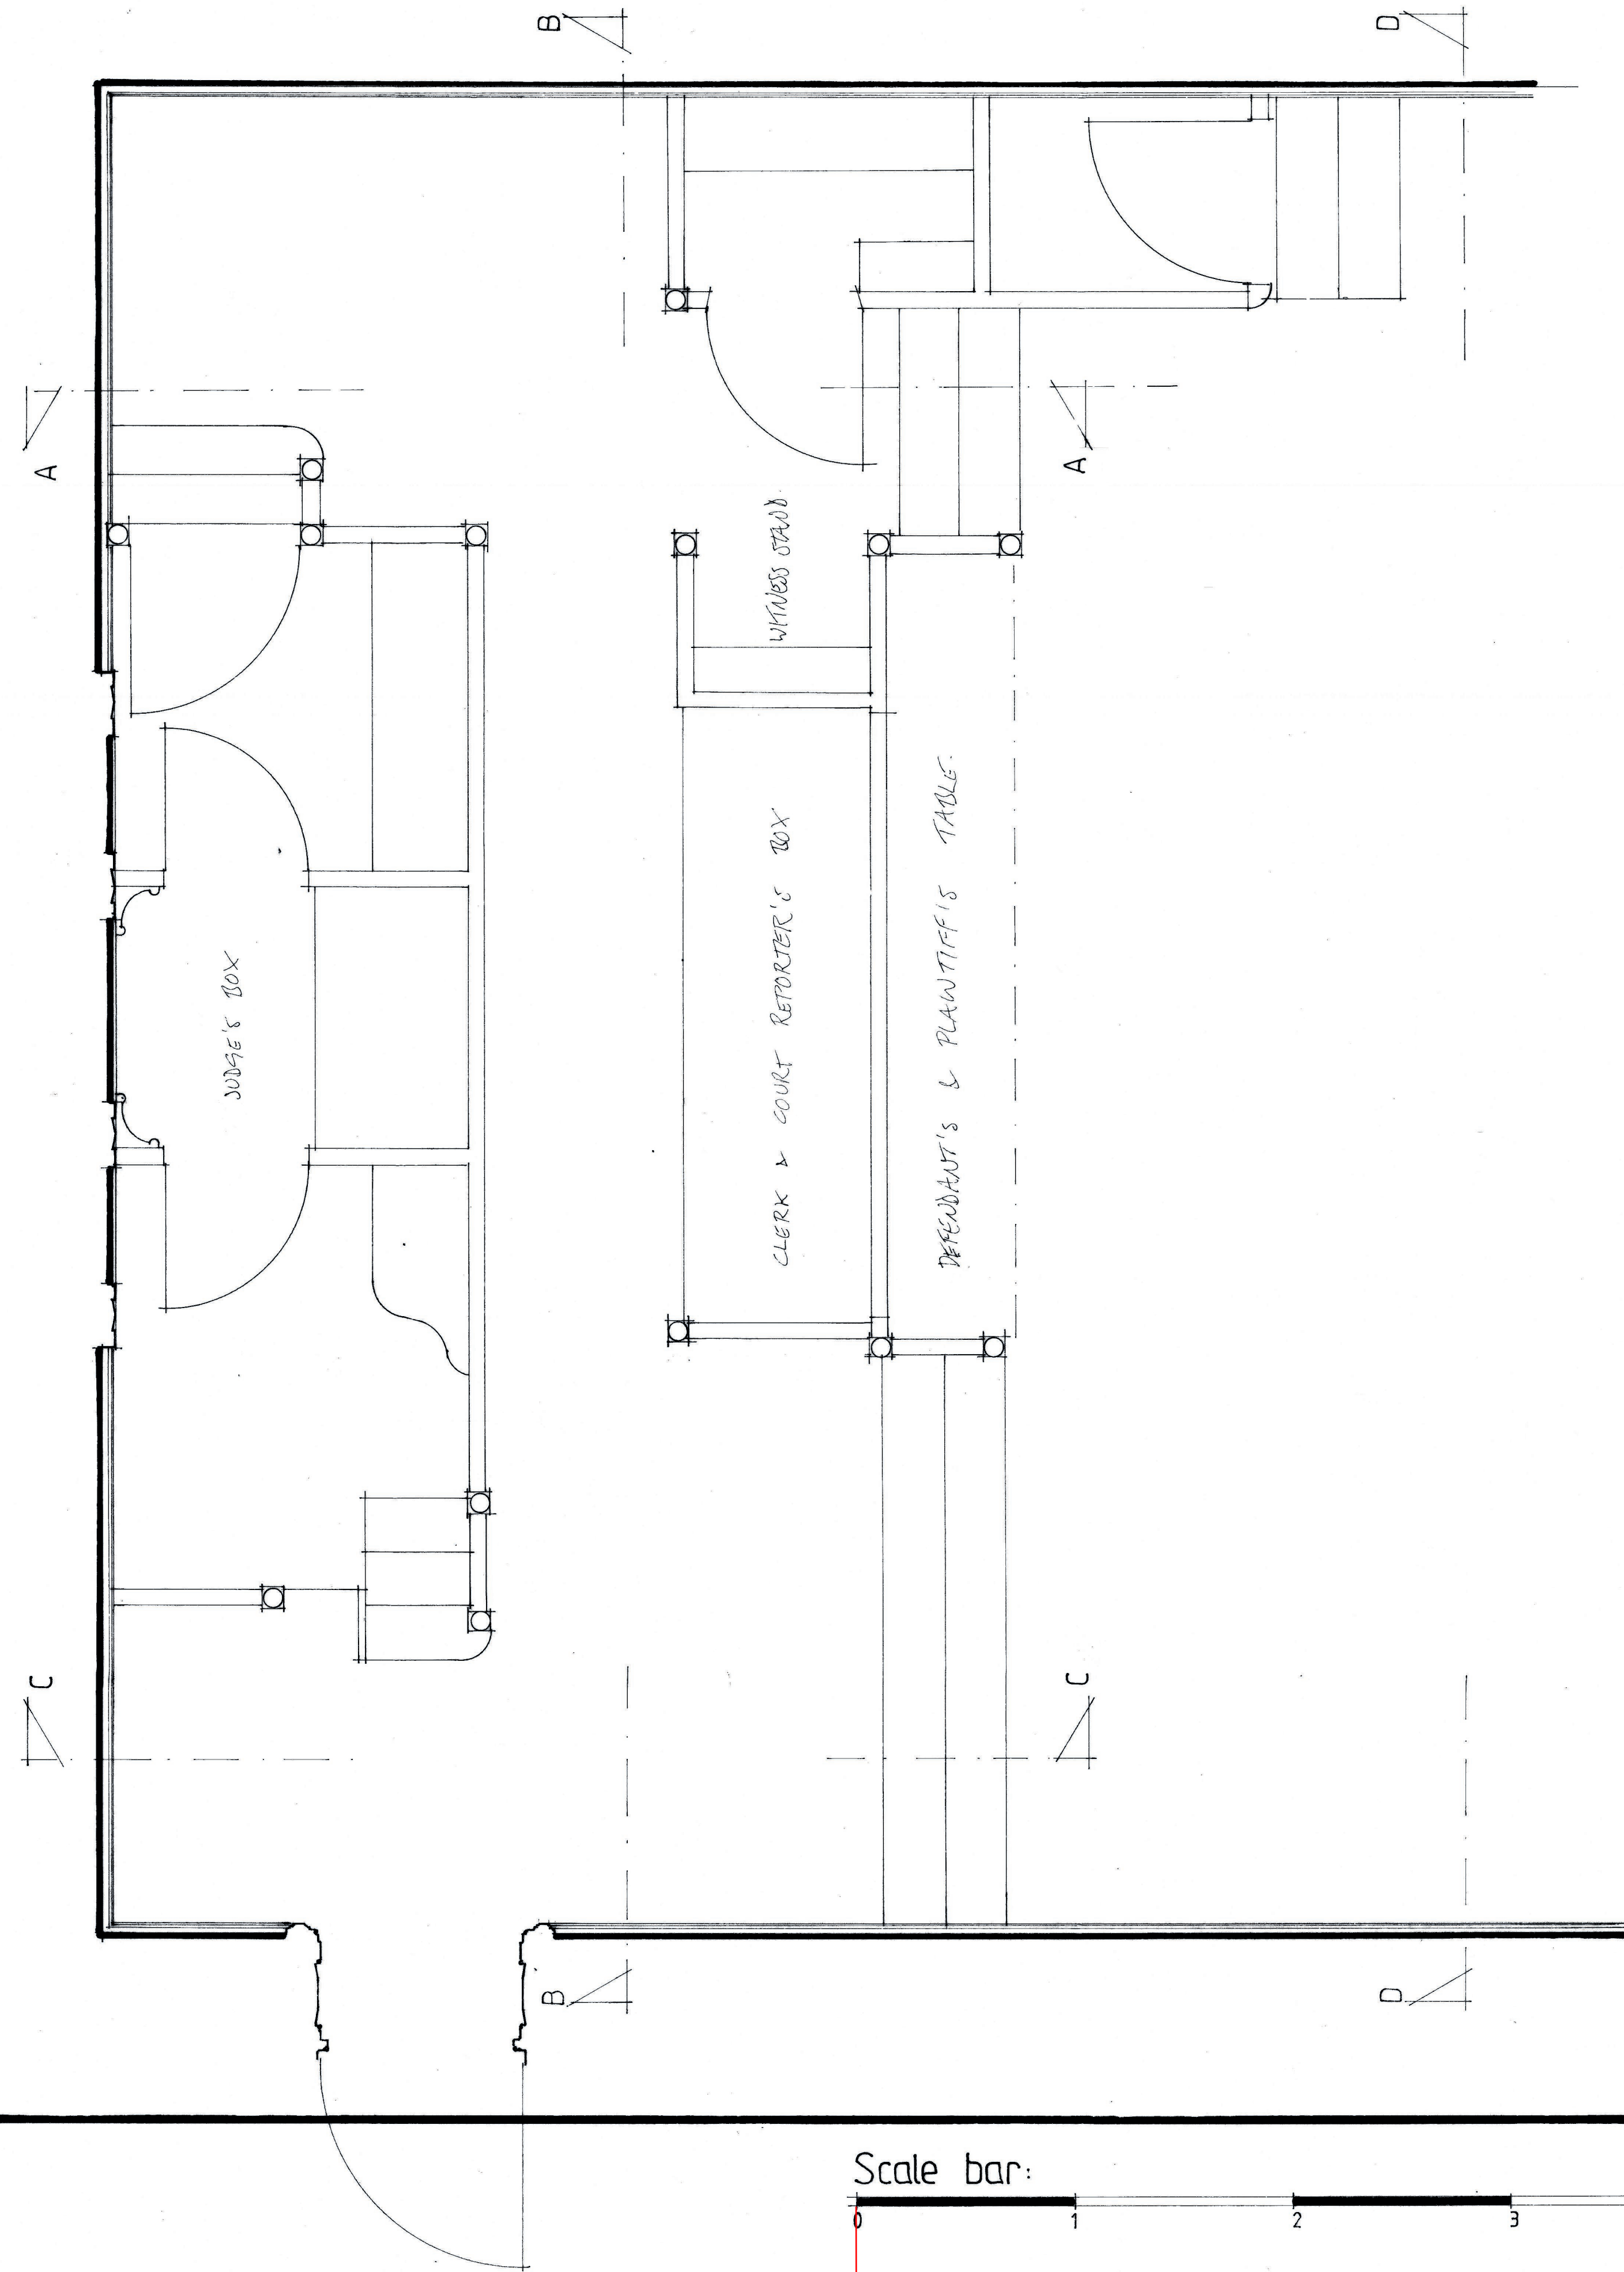

Plan

FURNITURE + FITTINGS, STEPS & RAISED FLOOR + DALS TO BE REMOVED
PERIMETER WALL PANELS INCLUDING SOUTH WALL BACK BOOTH TO BE RETAINED.

26 King Street, Gravesend

Court room part plan & Section D-D as existing

Scale: 1:20 at A1

Drwg: KSG/0424/01

Drwg. by: T. Ellis April 2024 Tel.: 01233 770498

Notes:

See drawings 02-05

Scale bar:

