



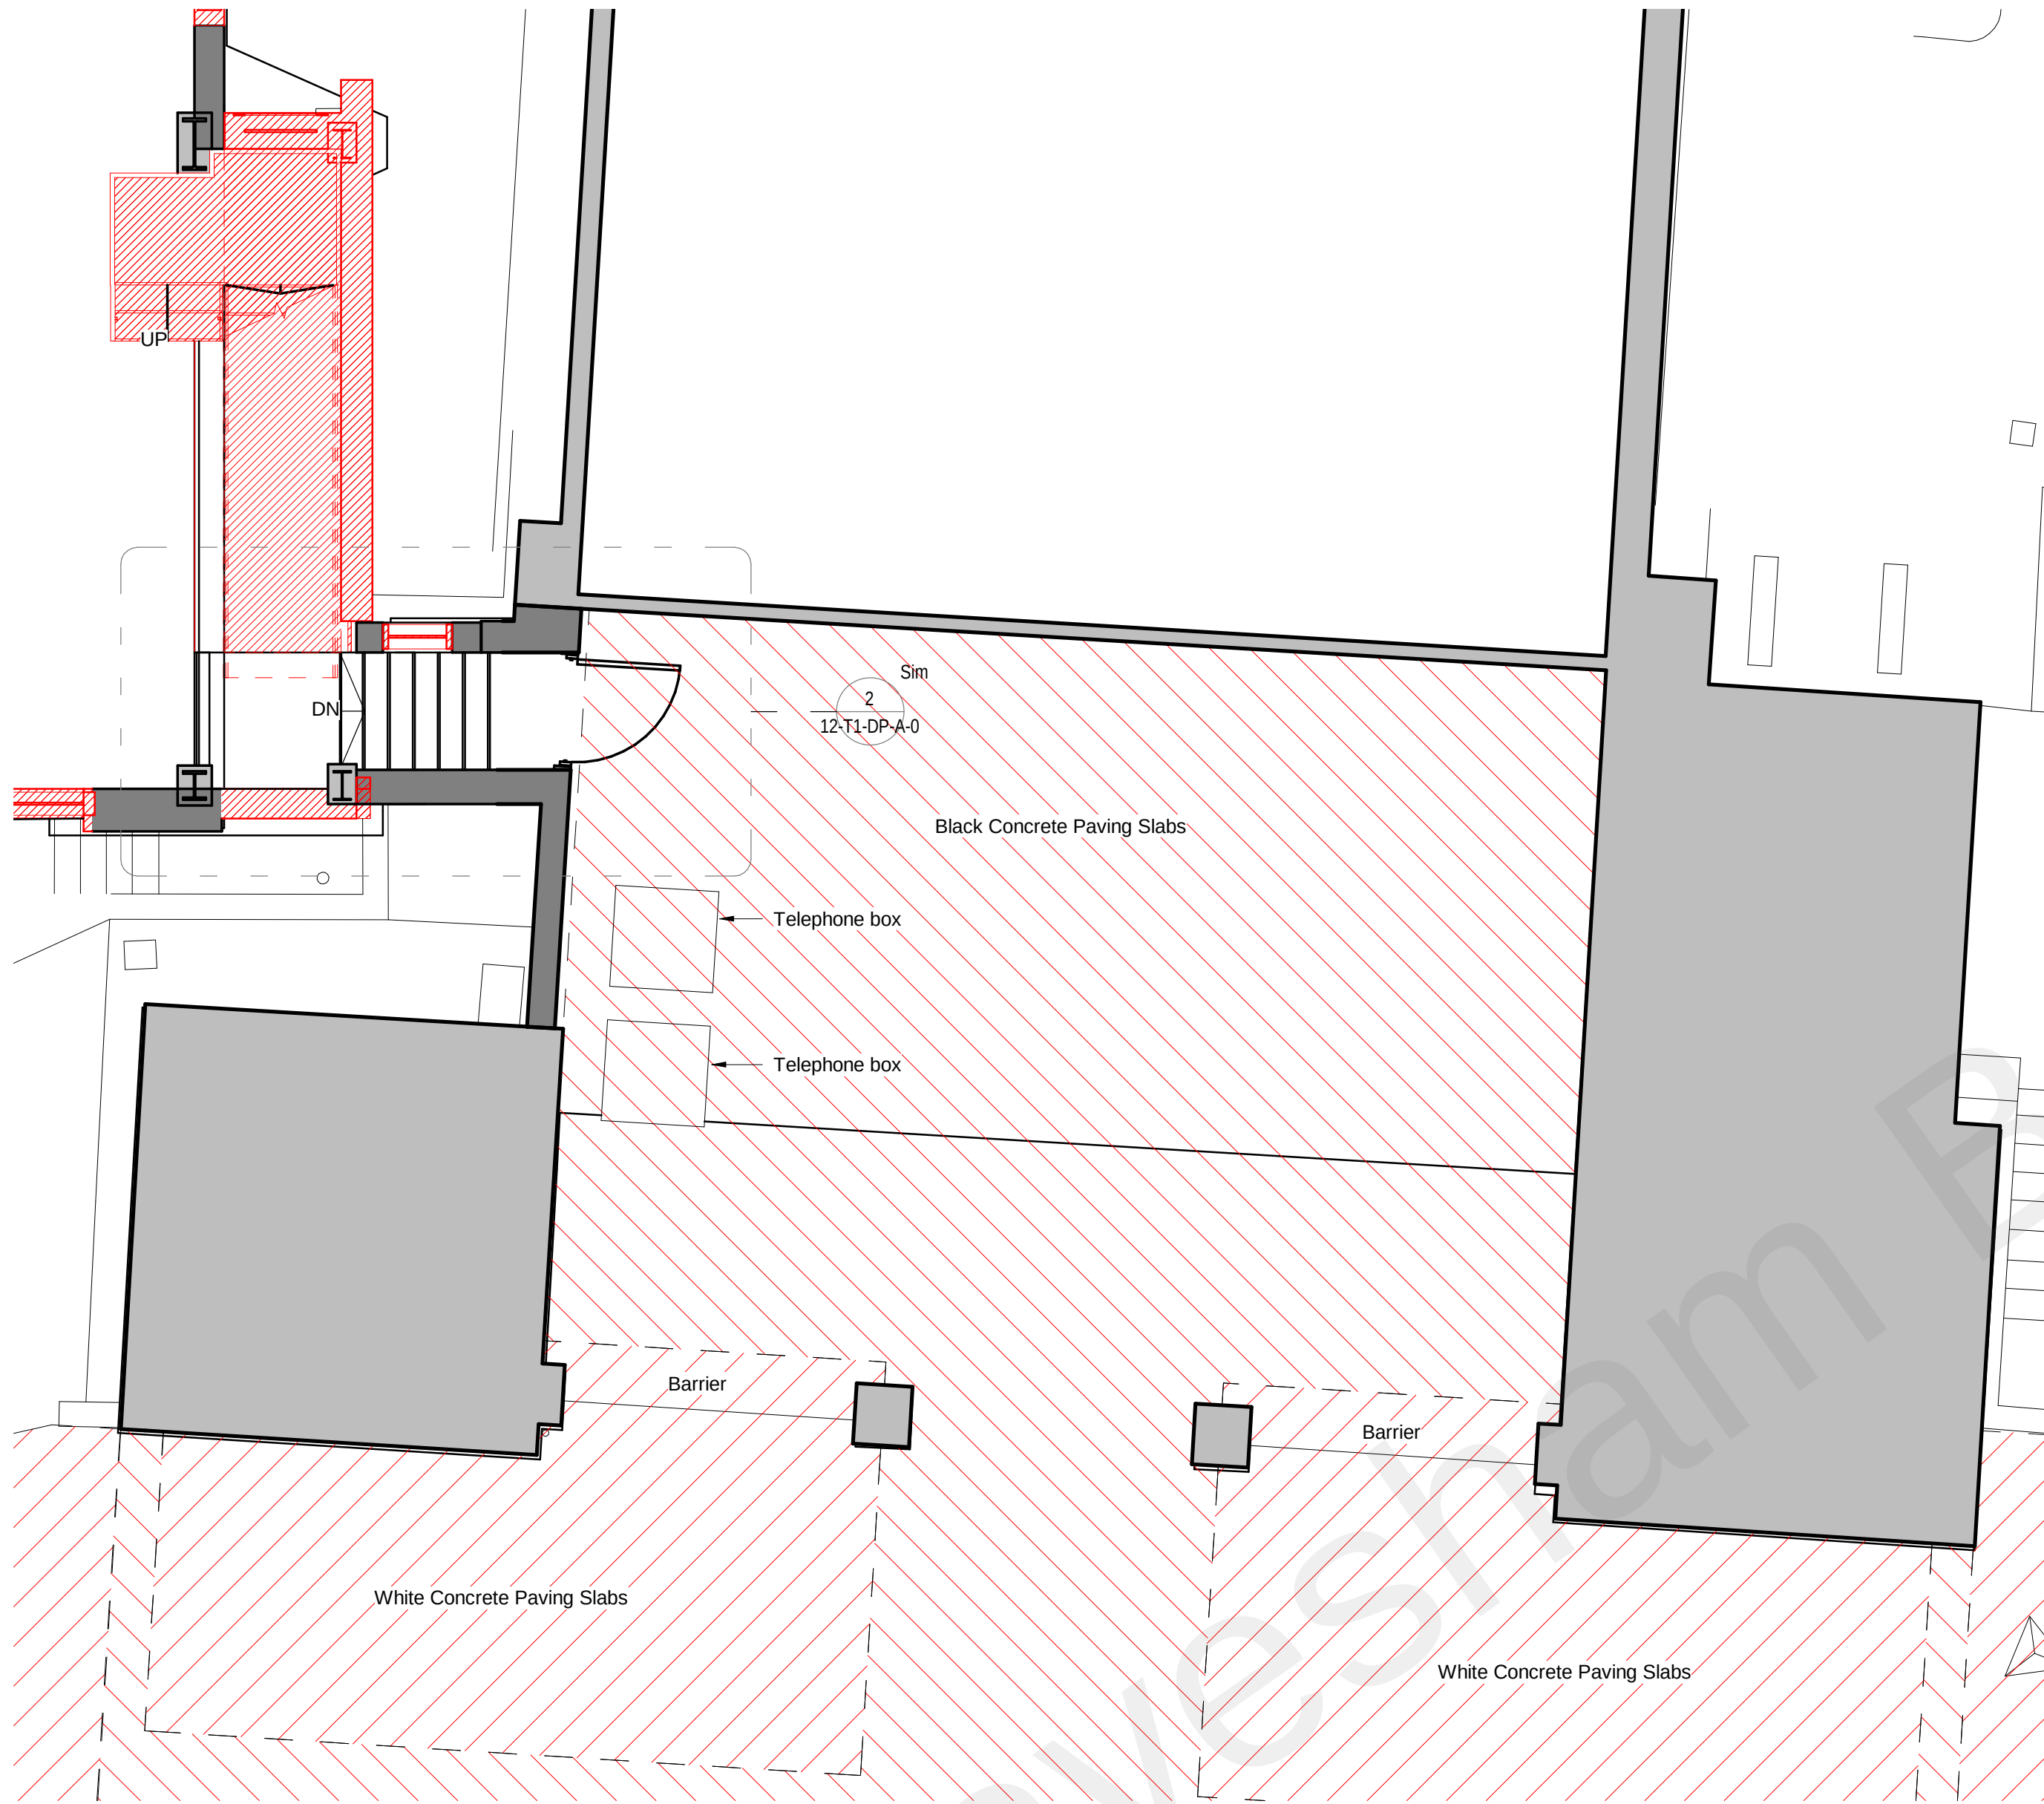

2 Existing Paving around Royal Terrace Pier
1 : 50

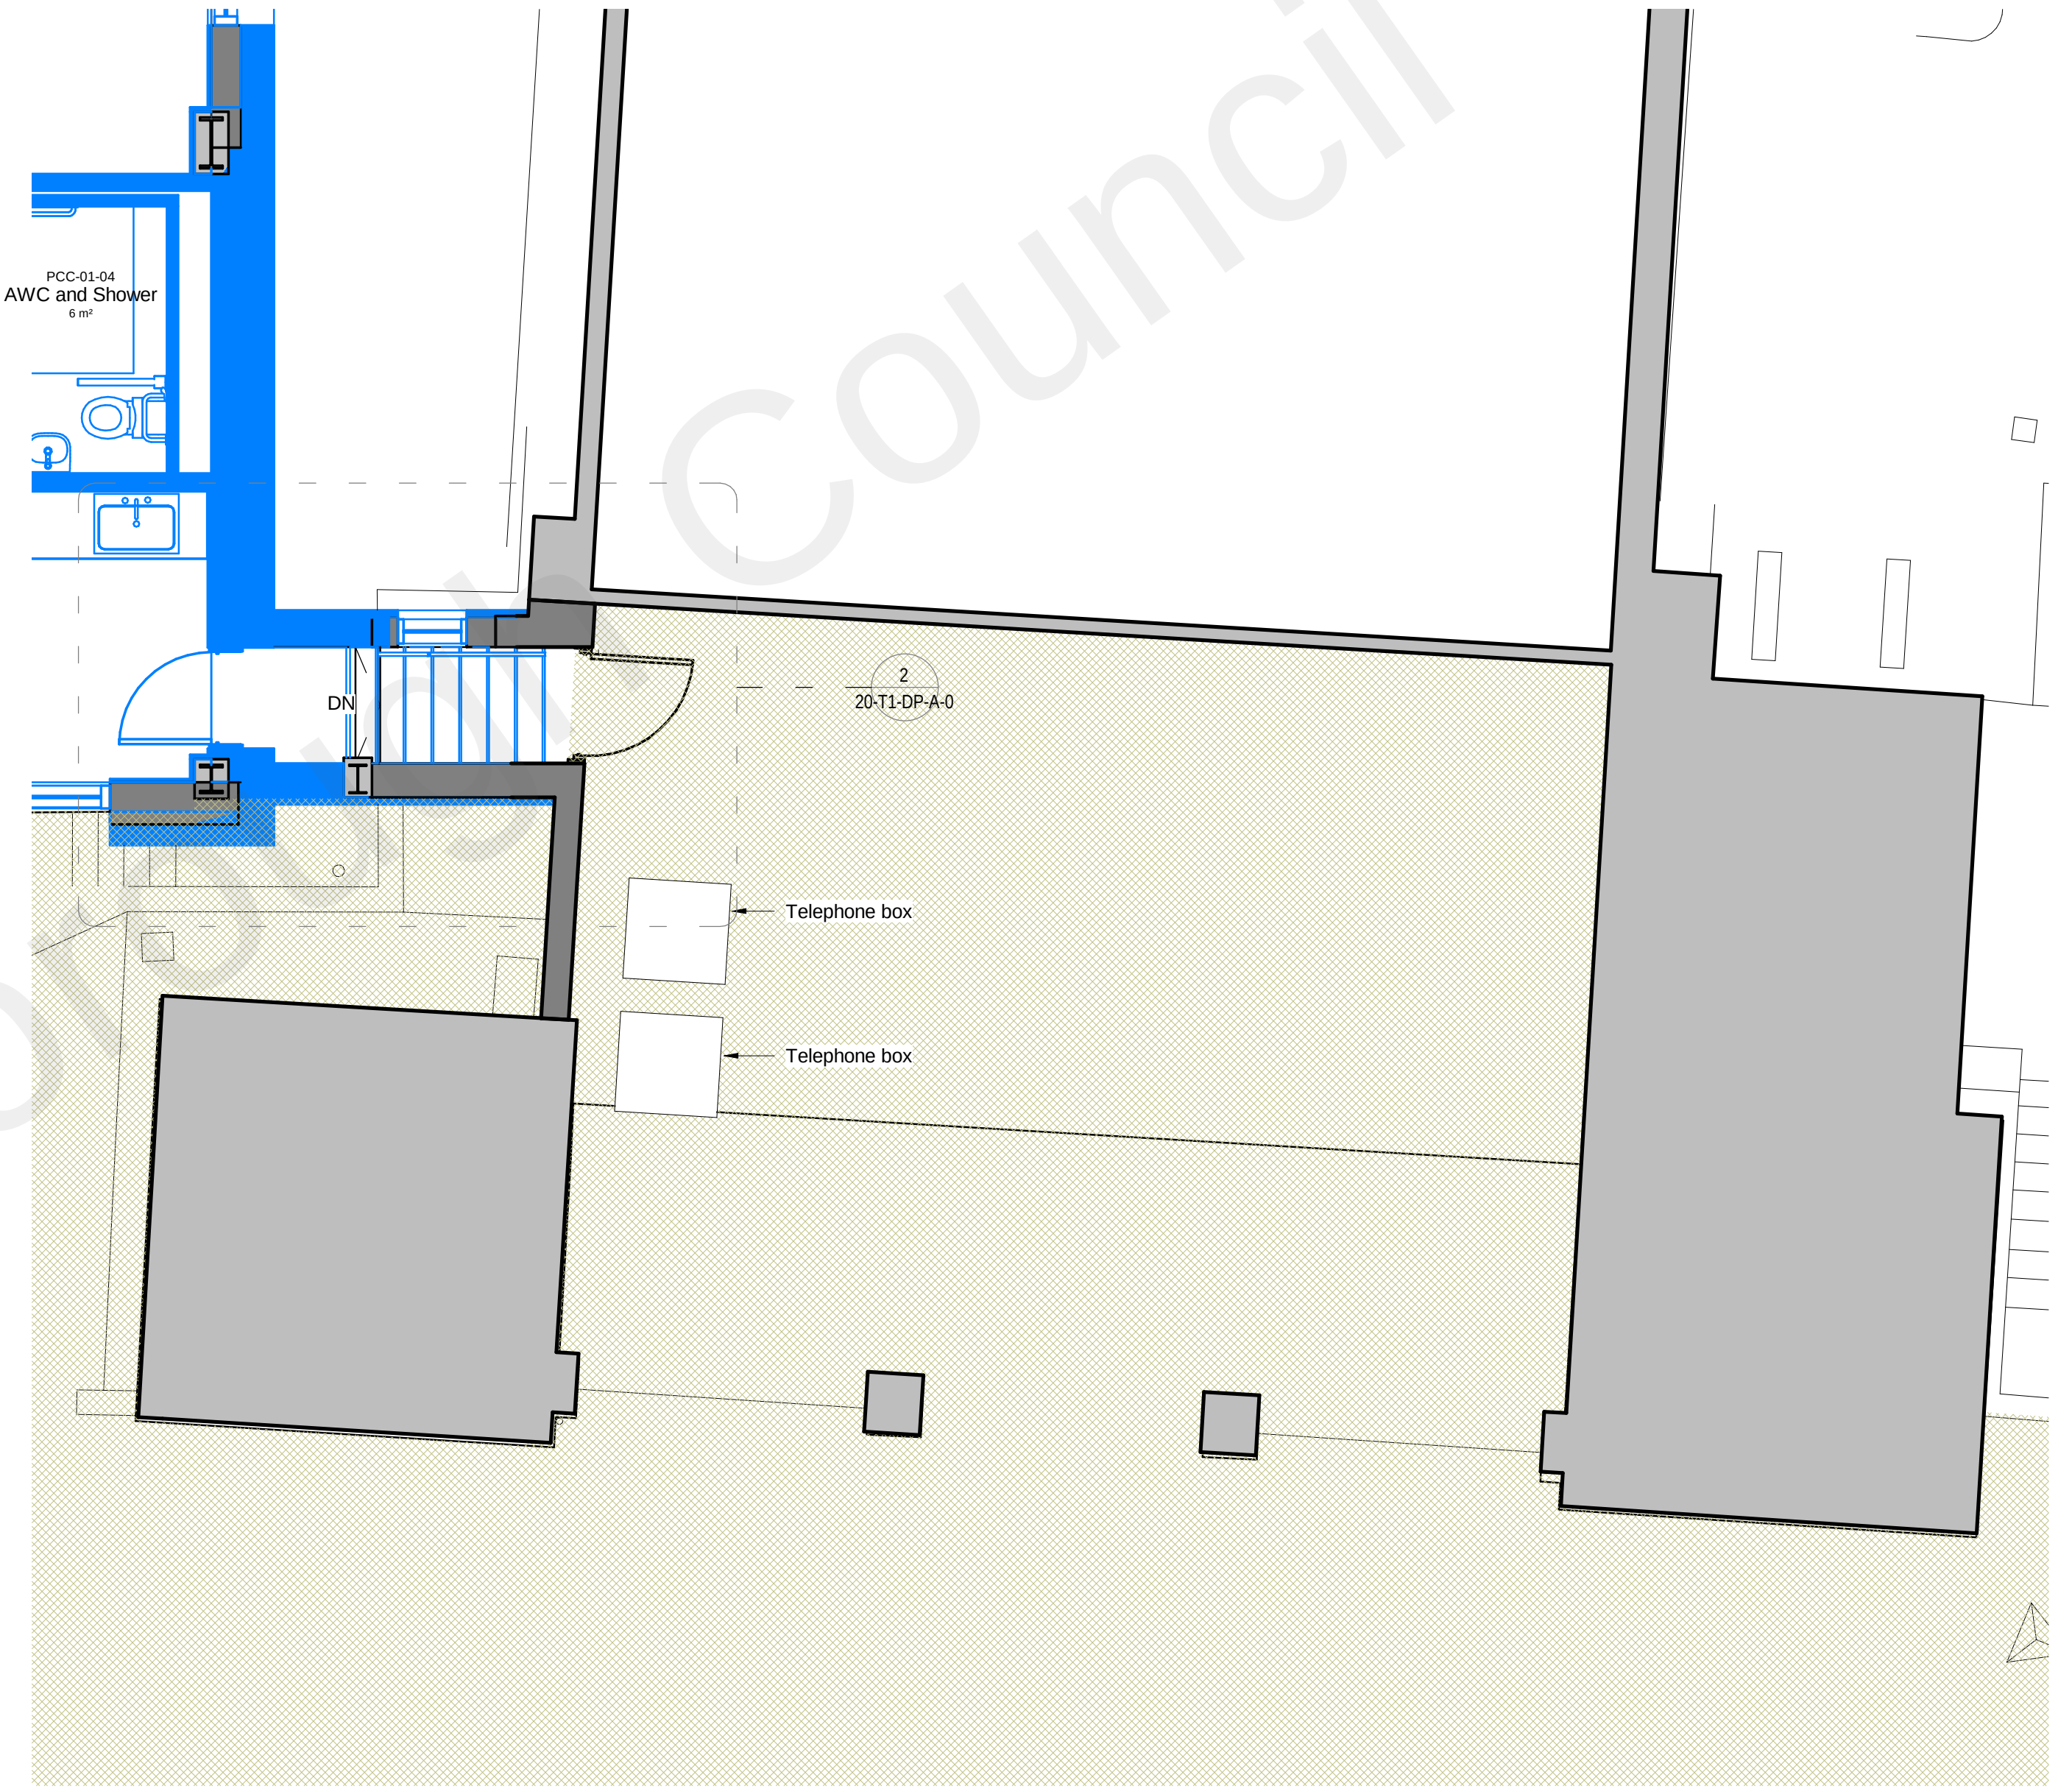

1 Proposed paving around Royal Terrace Pier
1 : 50