



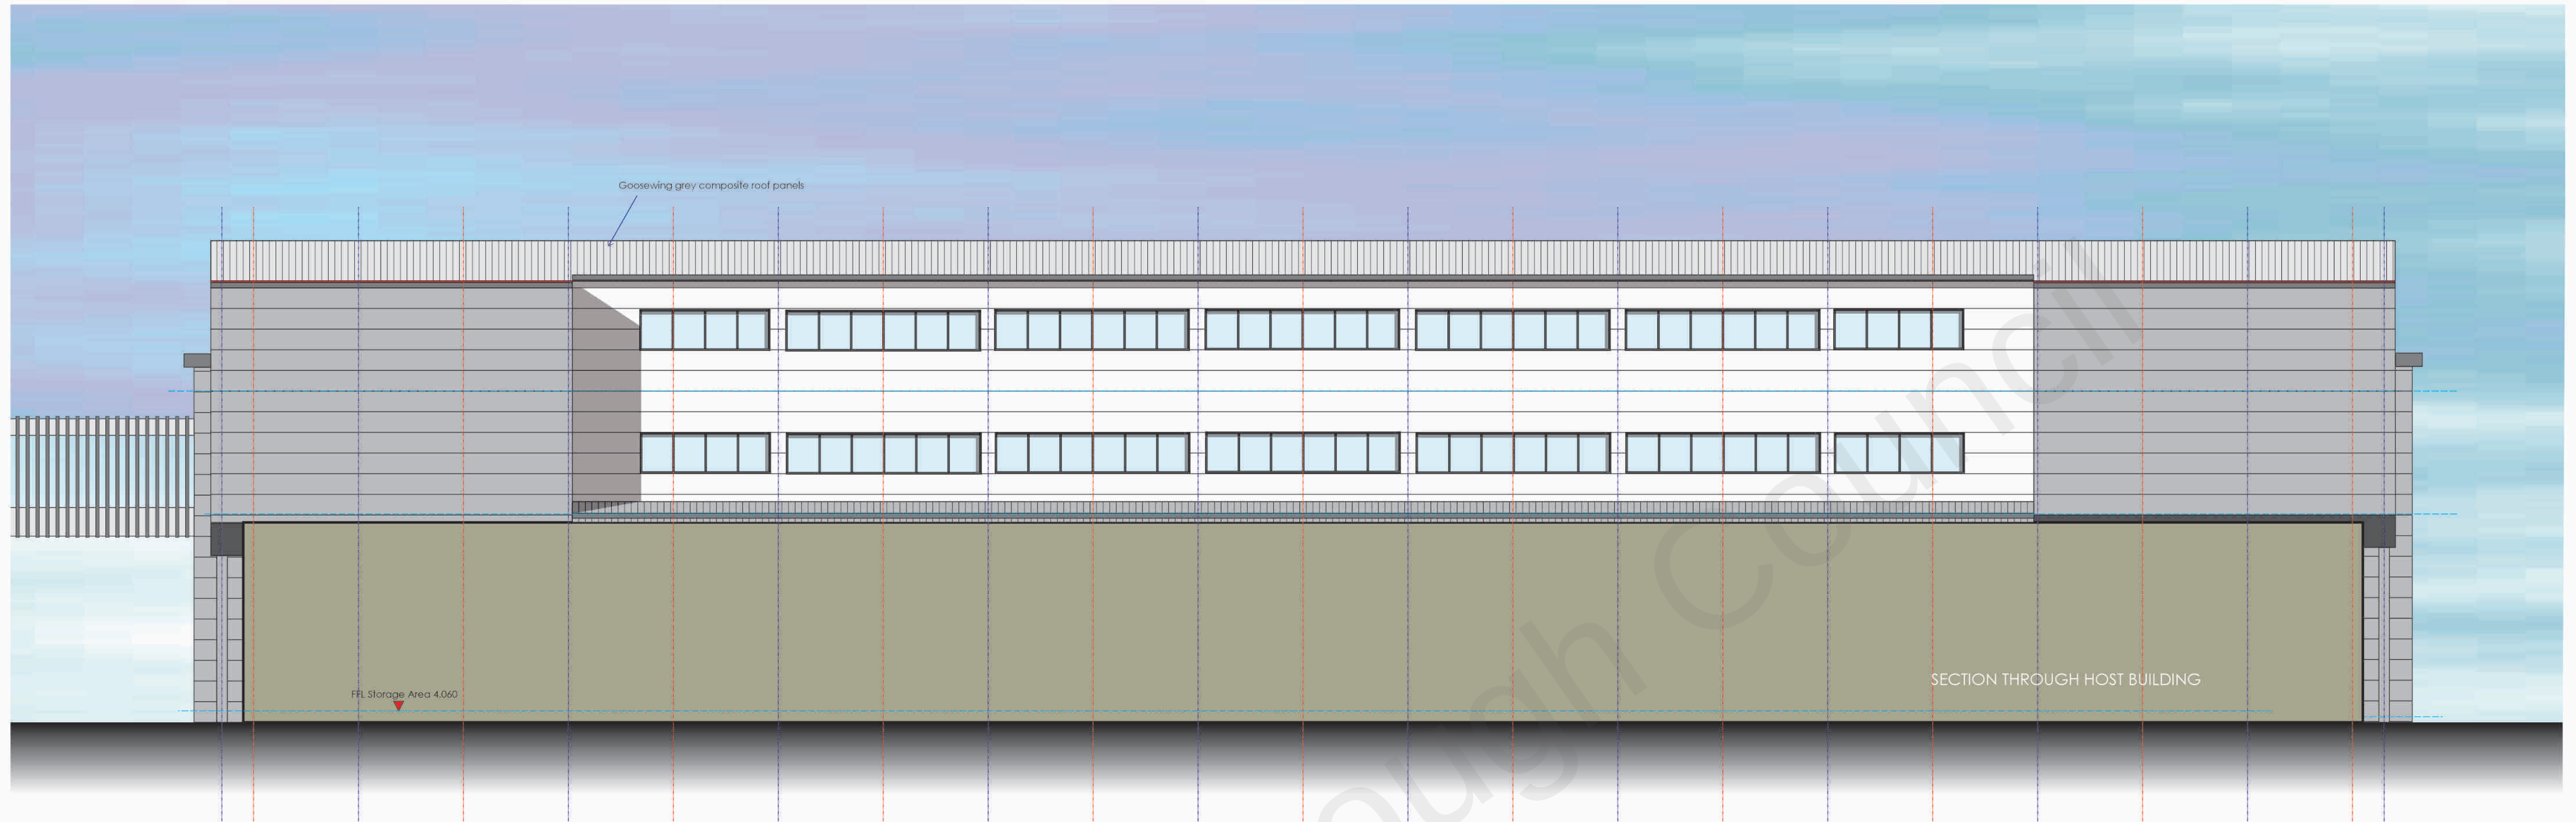

Proposed Side Elevation - 1:100 NORTH WEST

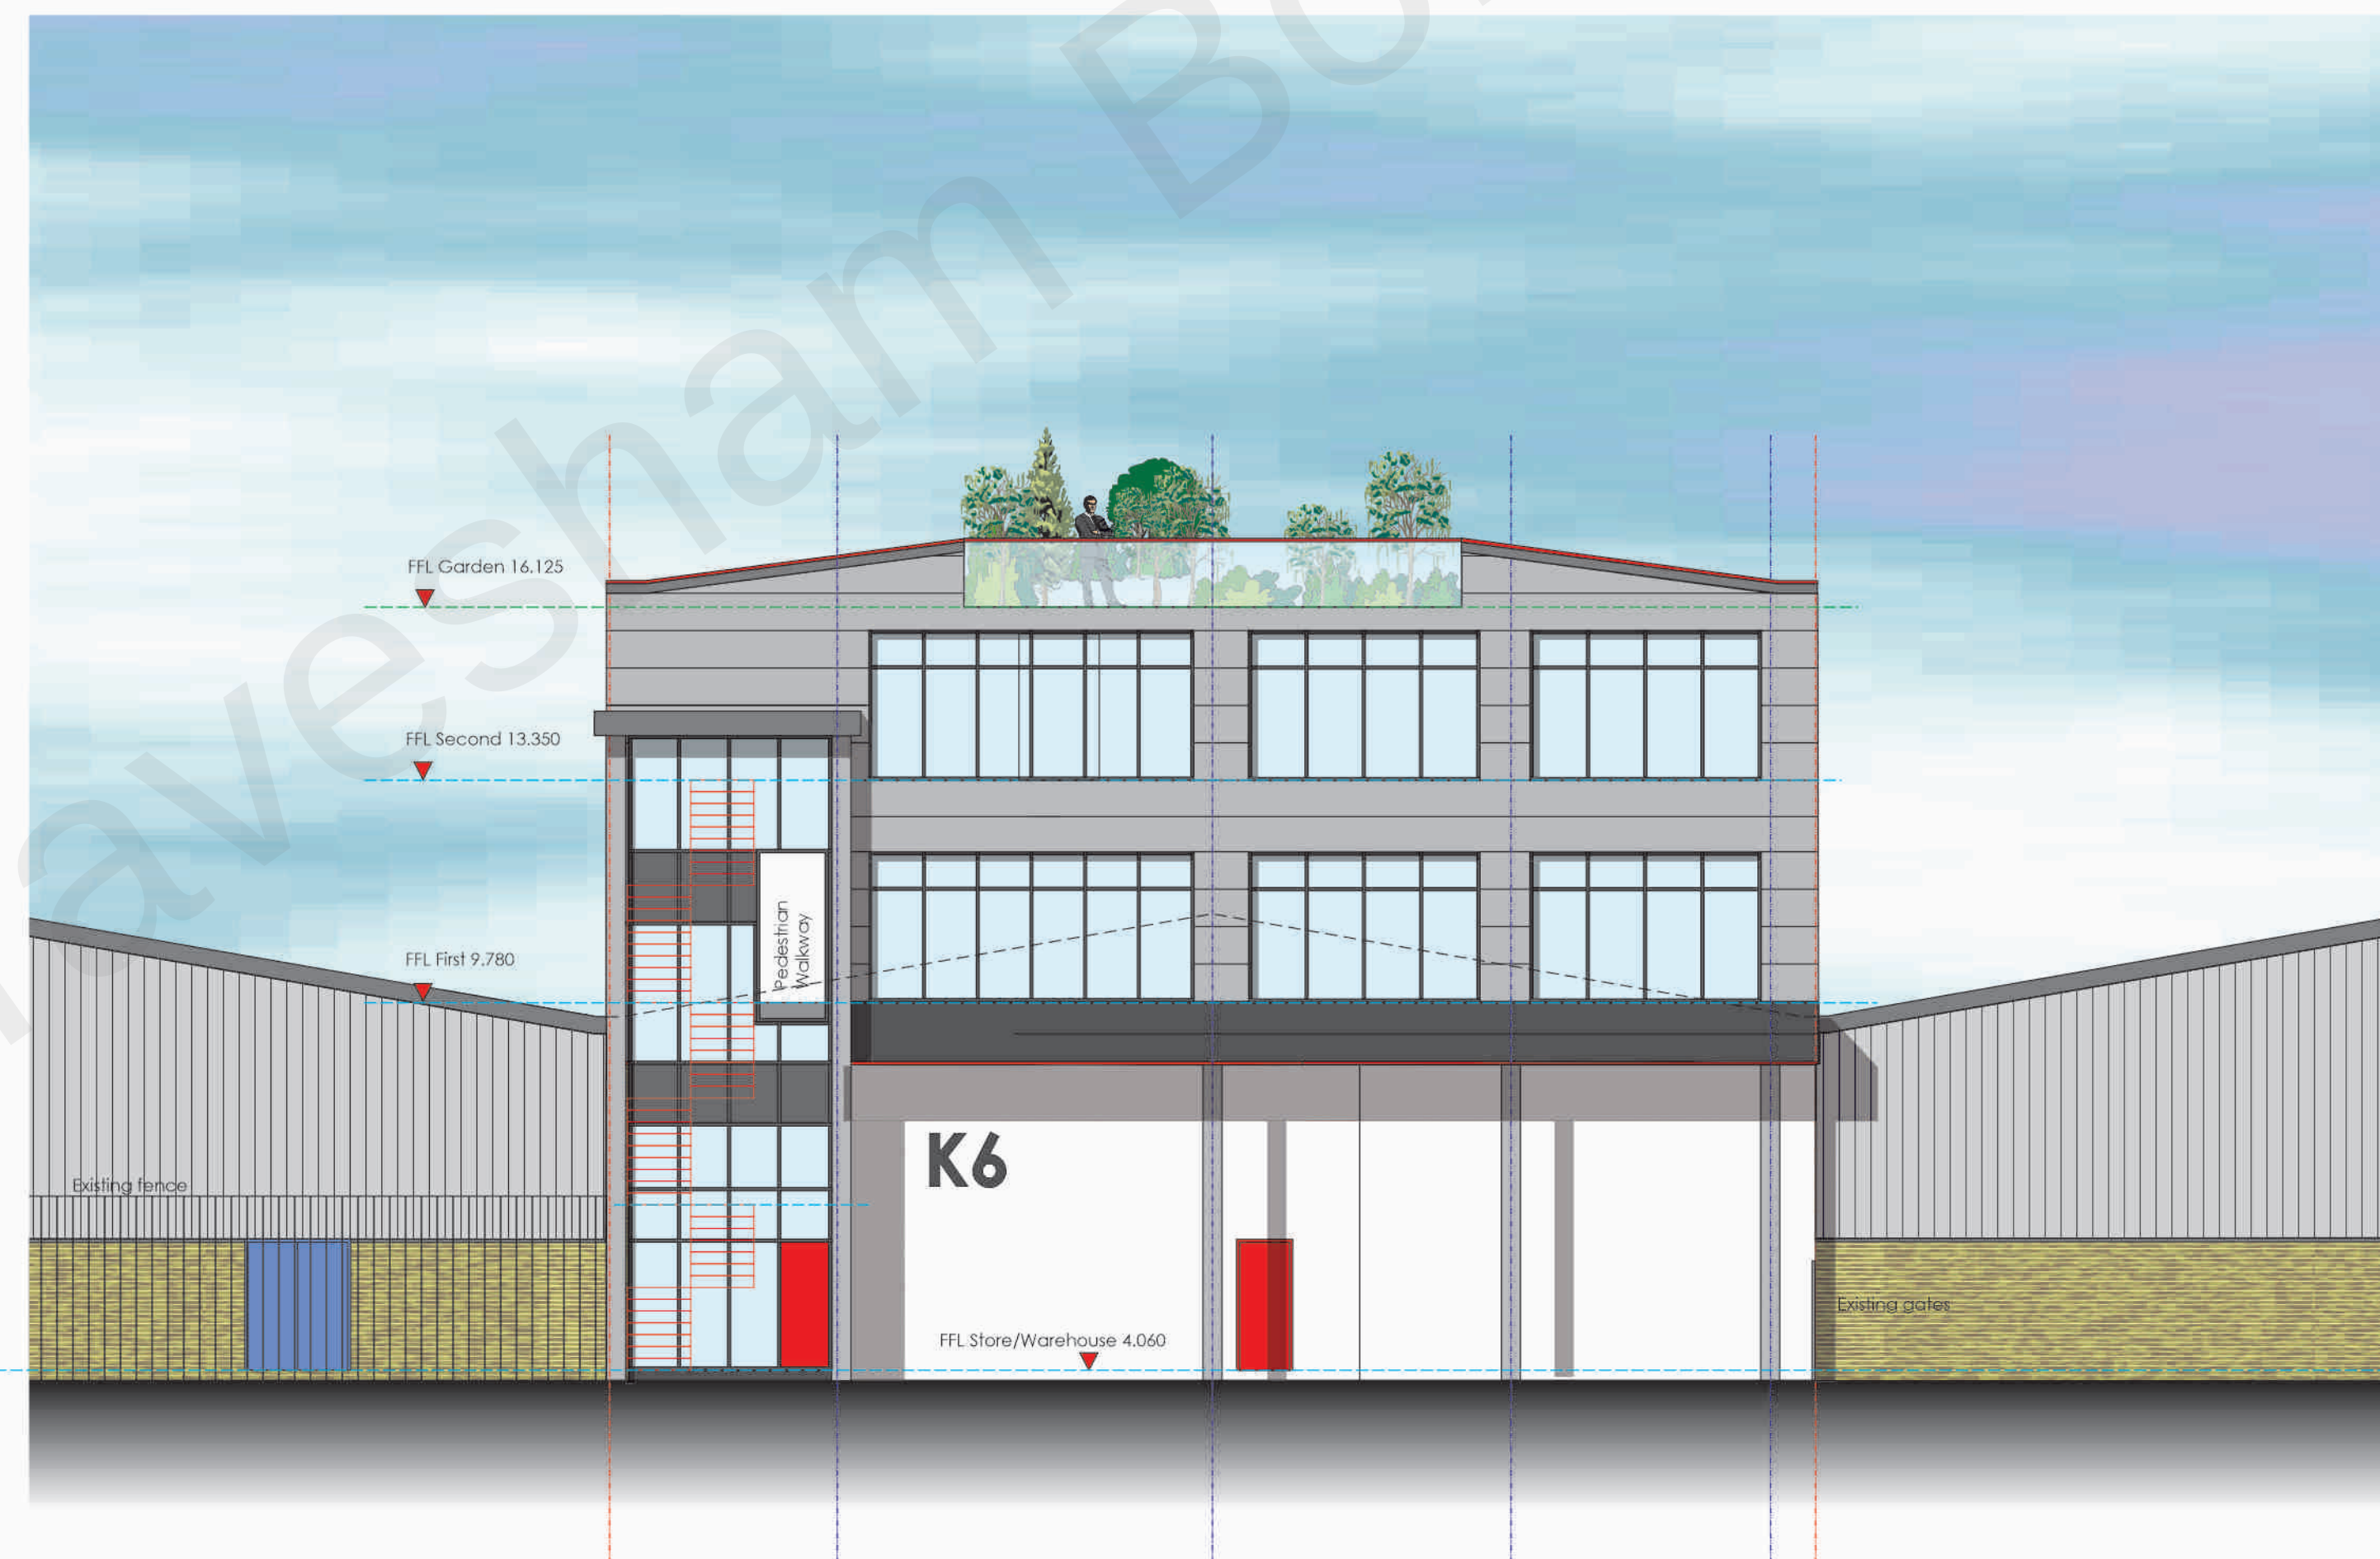

Rear Elevation - 1:100 SOUTH WEST

