




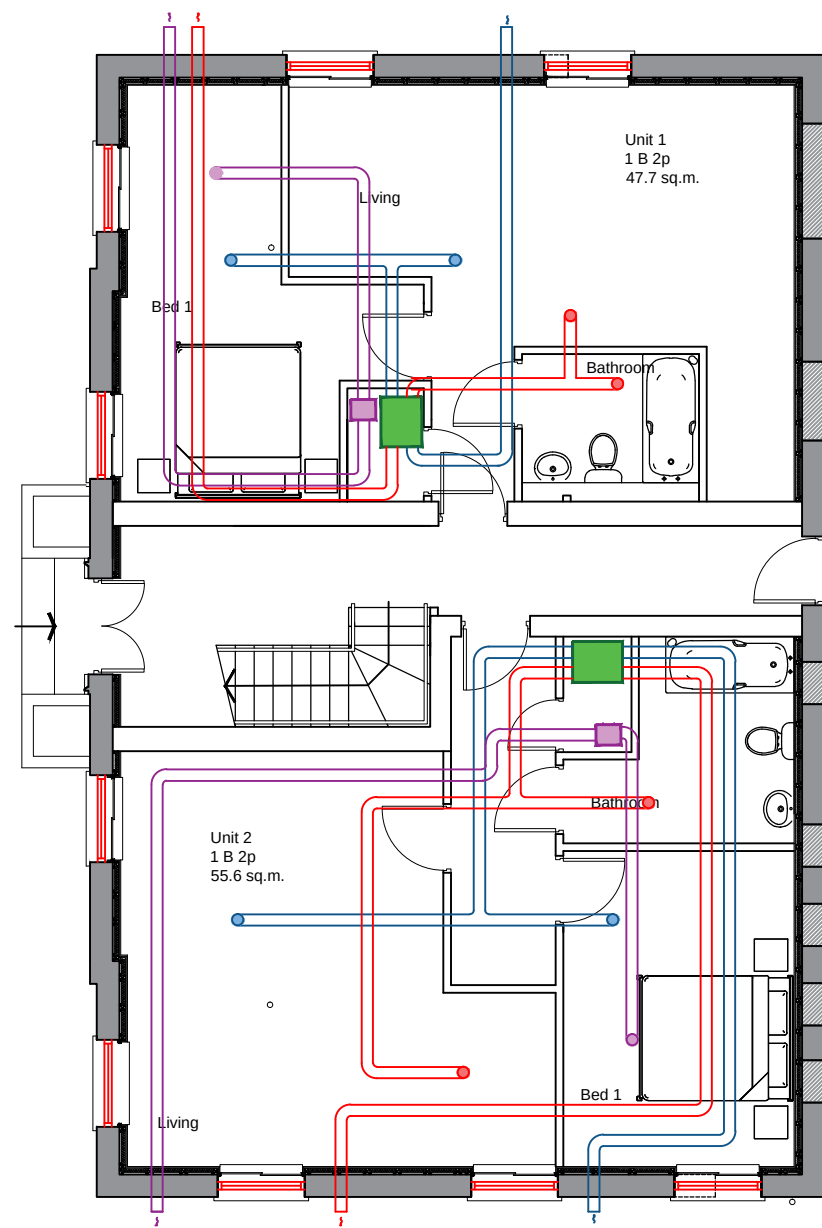


Ground Floor

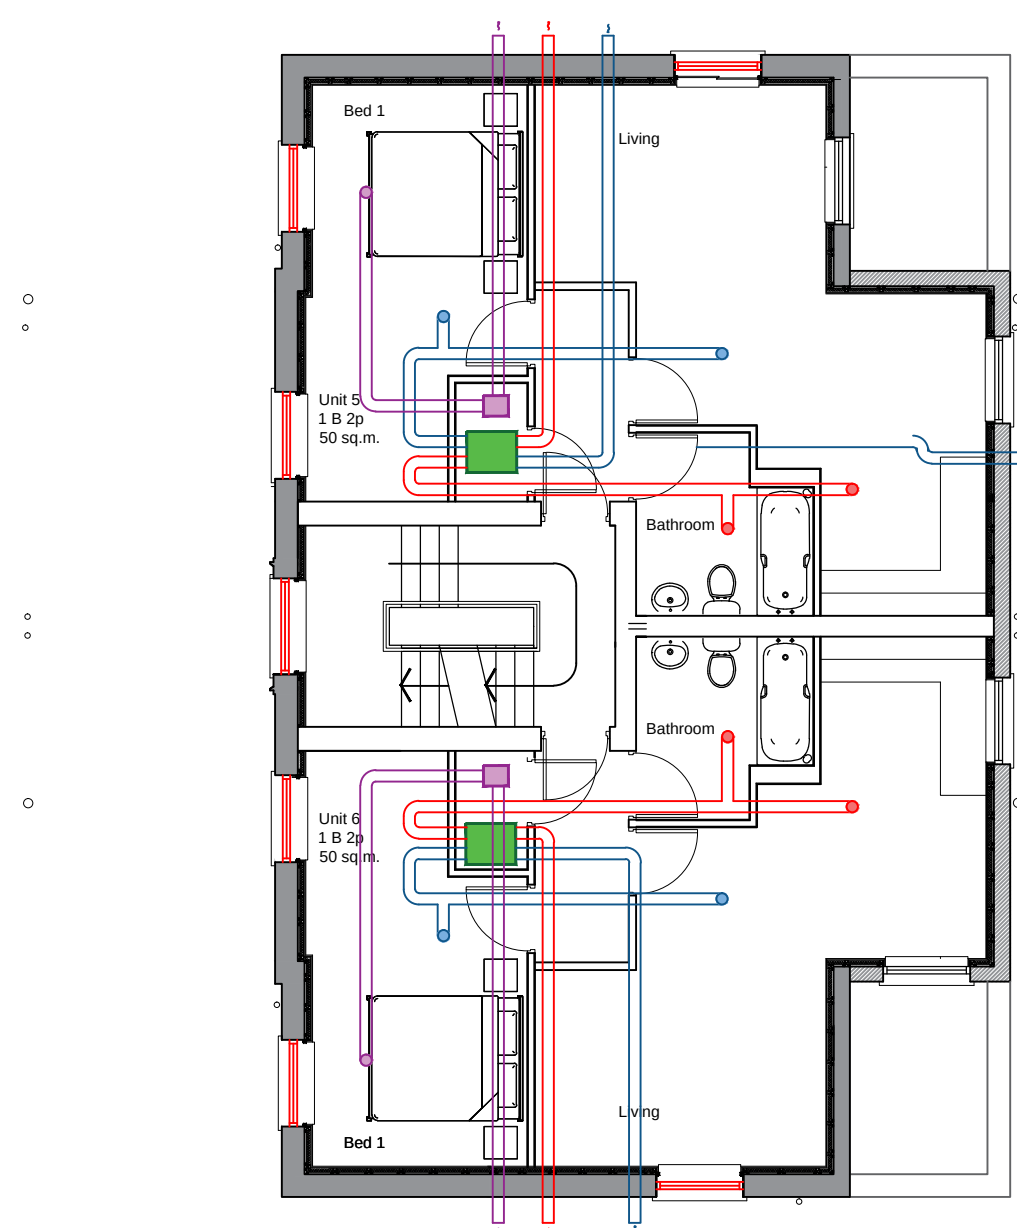

First Floor

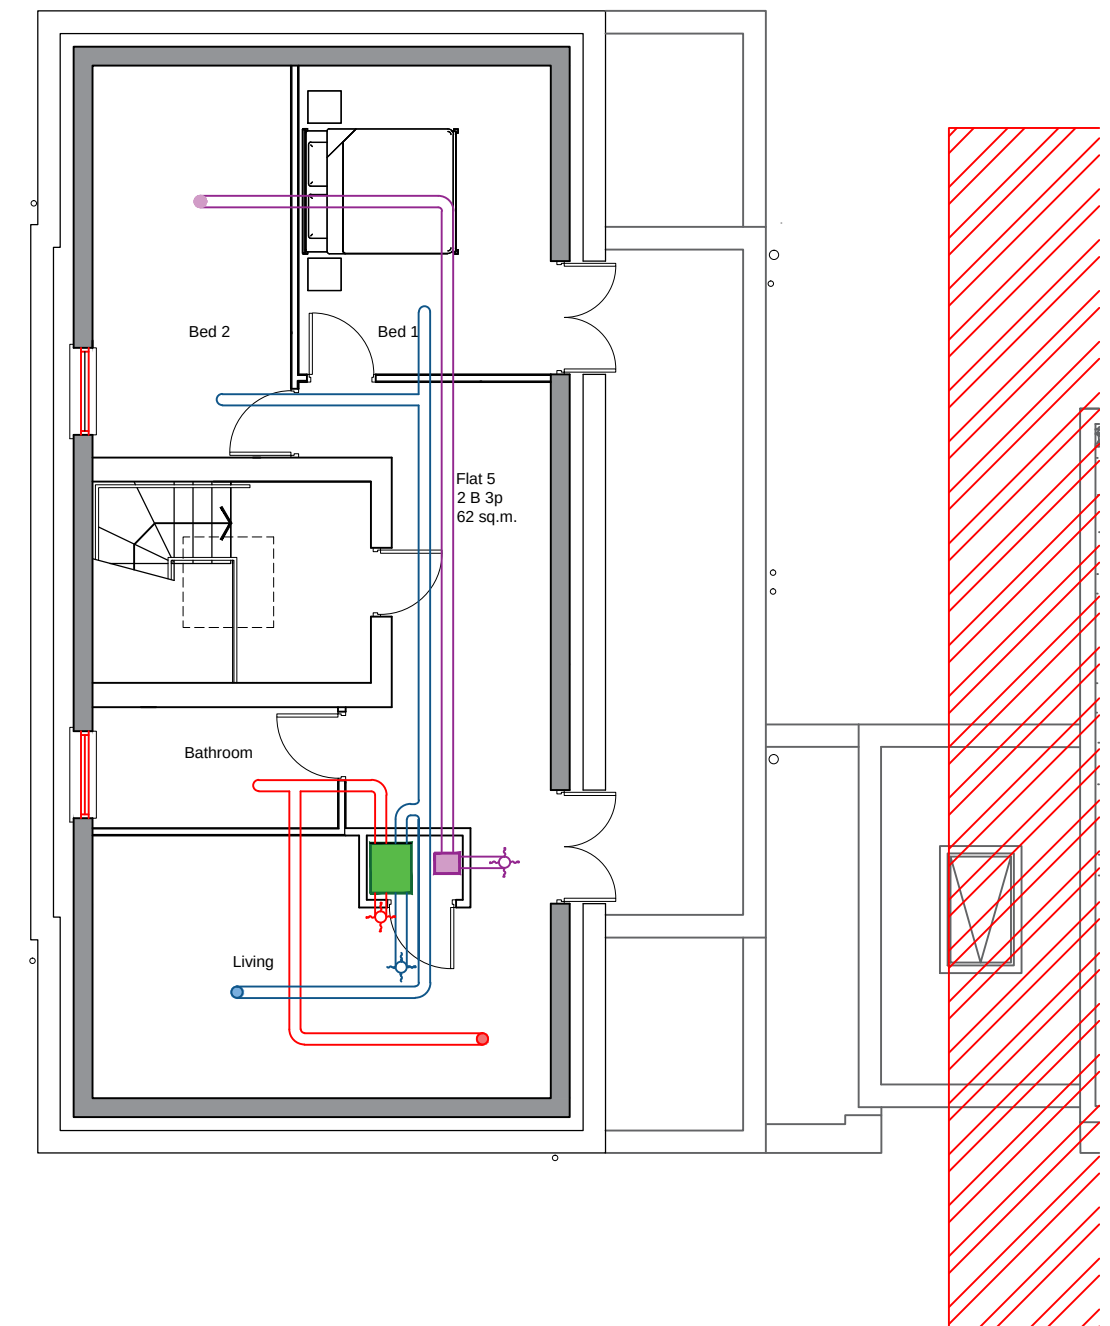

Second Floor

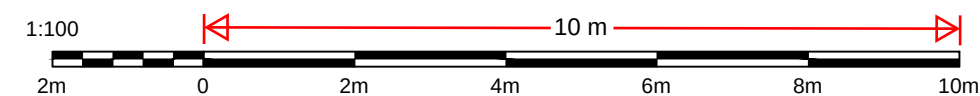

## NOTES

Red hatched are of development not to have MVHR system installed - no vent openings or windows in road side elevations

Windows shown in red to be non-opening and installed sealed shut.

Envirovent Slimline 150 MVHR system to be installed. System to be installed with intelligent frost protection to ensure all year round MVHR operation. System to be set to be unbalanced i.e ensure more air is draw in than extracted to ensure positive pressure. Intake and extract ducts to be in rear elevation.

These drawings have been produced using information provided by the developer. No site inspection has been carried out.

**CLIENT**  
Cleardon Developments Limited

**PROJECT**  
Residential conversion at  
The Callboy, Harmer Street, Gravesend

**DRAWING TITLE**  
Installed MVHR plans

**SCALE**  
1:100 @ A1

**DRAWN**  
JB

**DATE**  
06 12 2024

**DRG NO.**  
**19001-19**

**REVISION**  
**S7**



85-87 Bayham Street,  
London, NW1 0AG  
0845 873 1326  
www.bbdtd.com  
mail@bbdtd.com