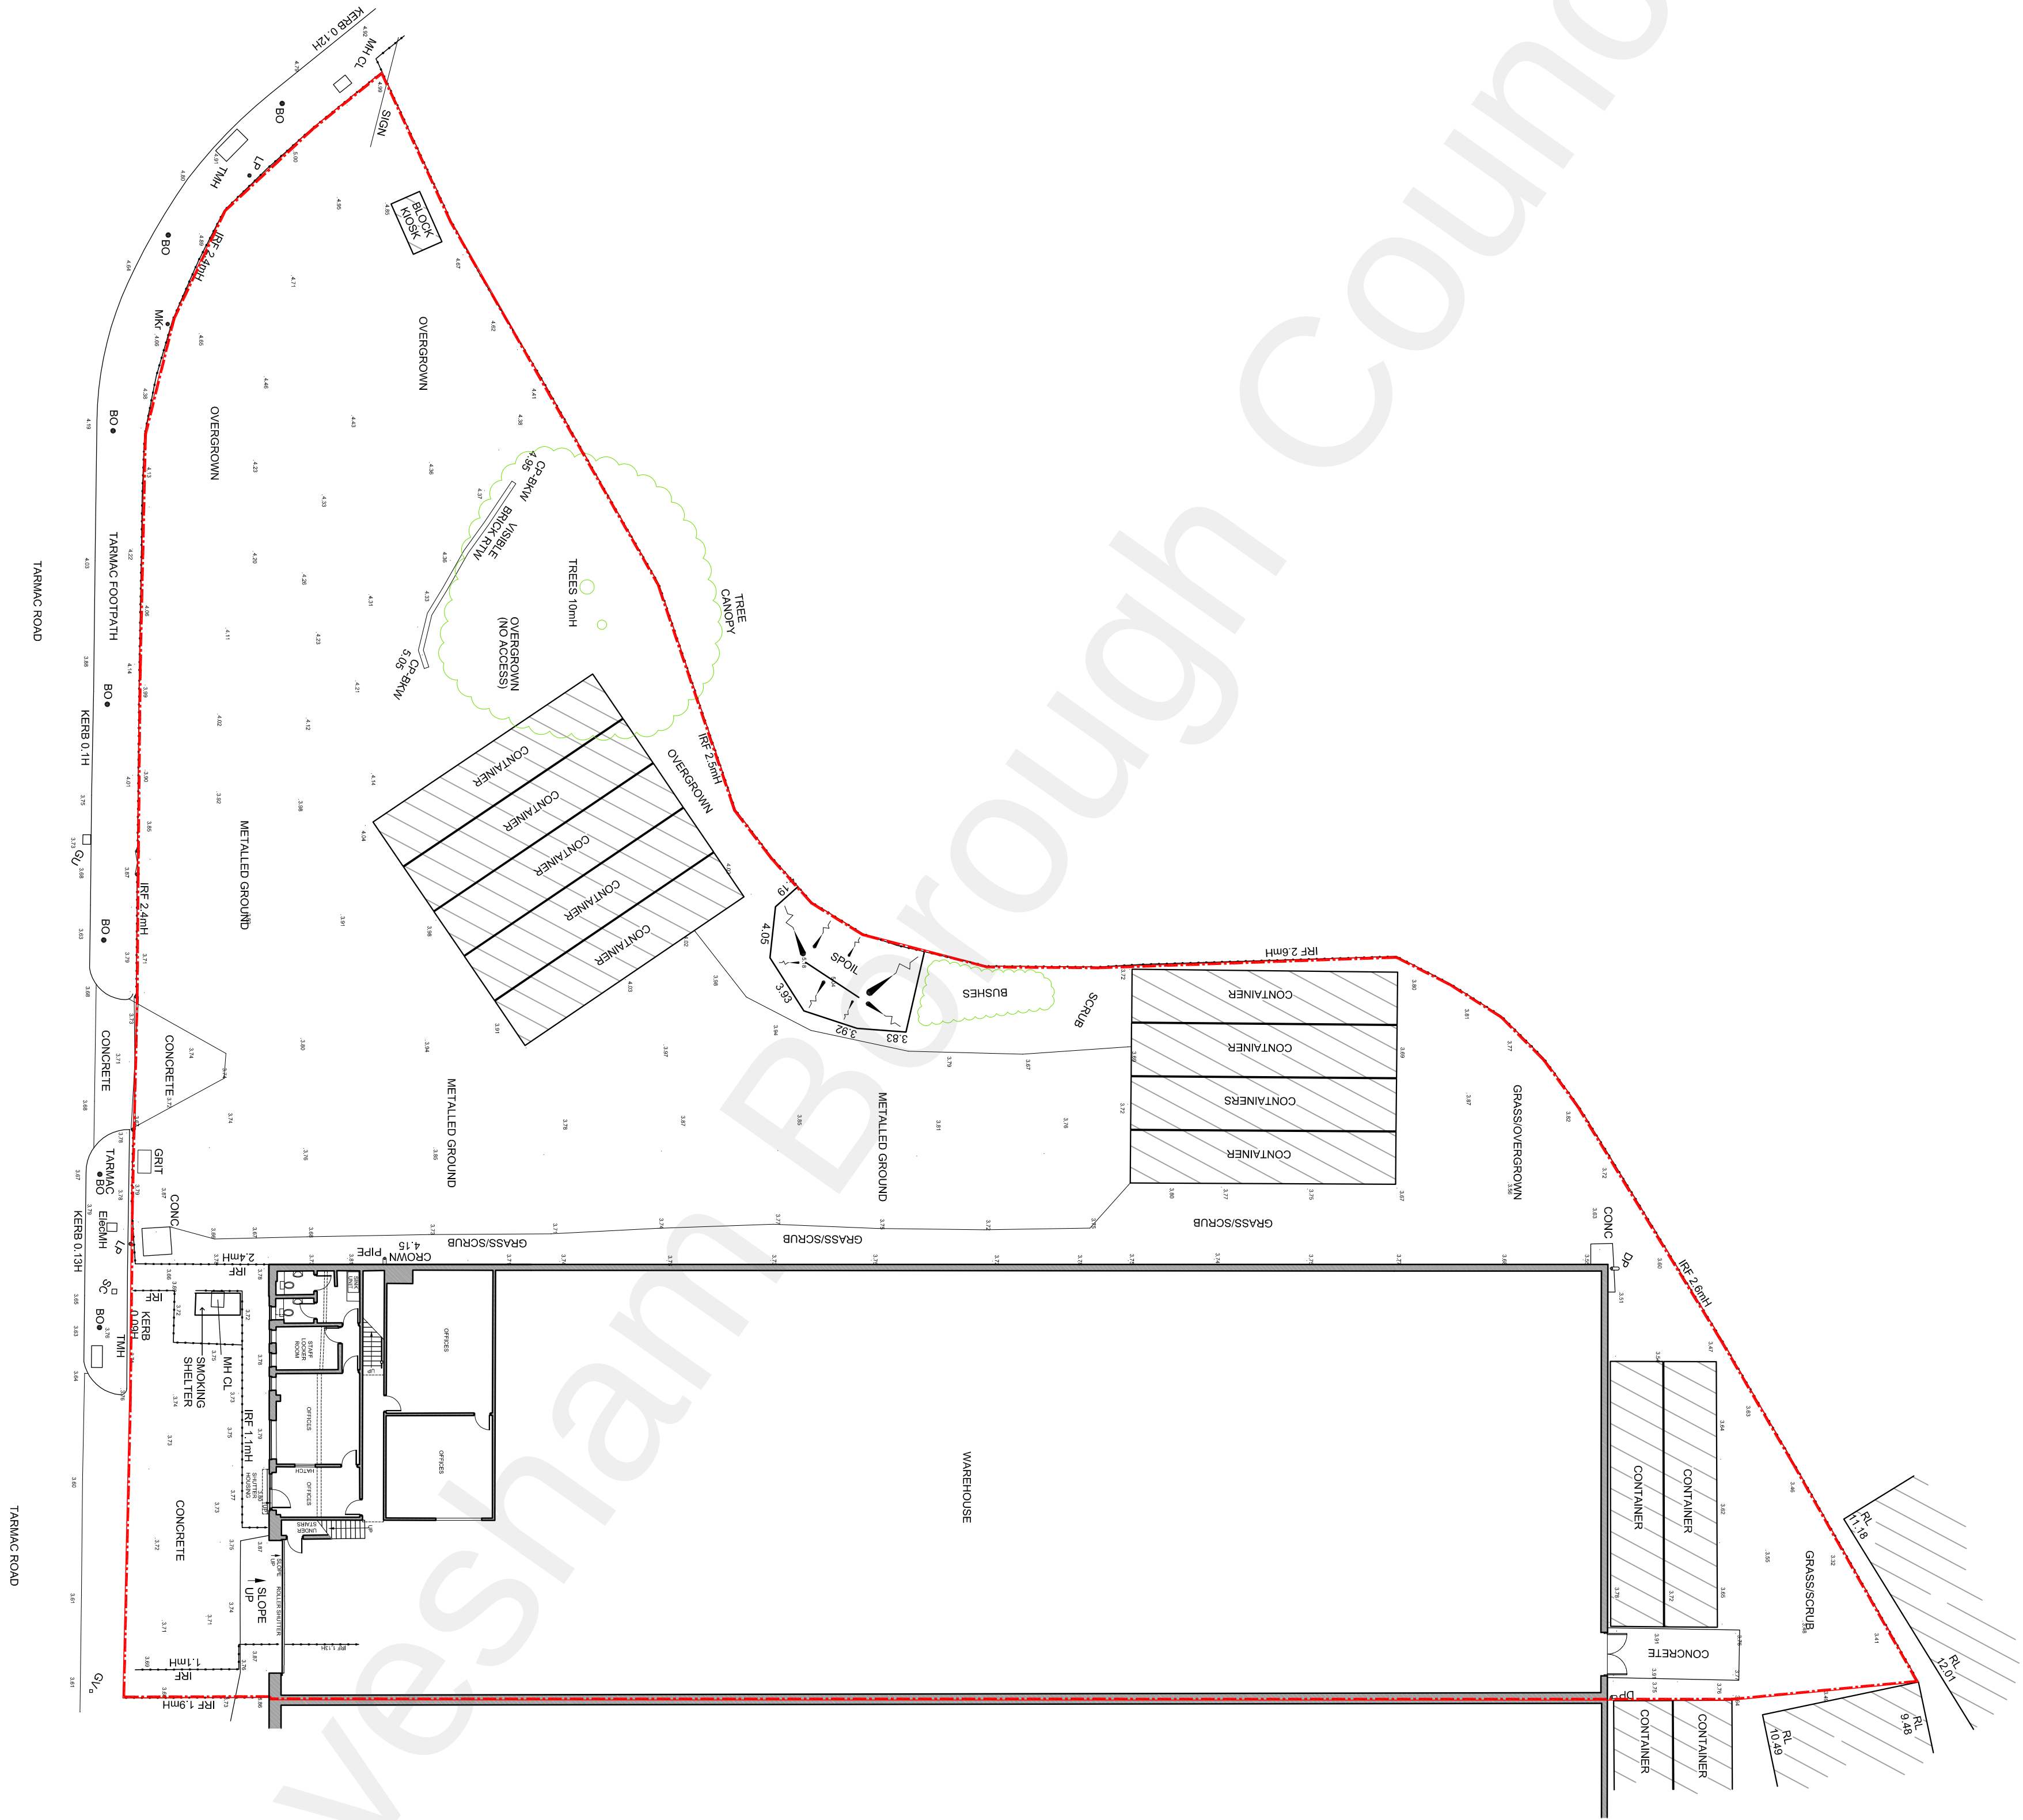
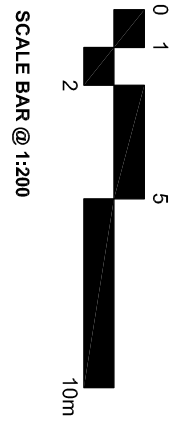


PLANNING

THE BRUNTON BOOBYER
PARTNERSHIP
CHARTERED ARCHITECTS

UNIT J1, NORTHFLEET
INDUSTRIAL ESTATE,
LOWER ROAD, DA11 9BL.
EXISTING GROUND FLR PLAN

scale	drawn	date
1:200@A1	4101	10.10.22
1079A/03	A	revision