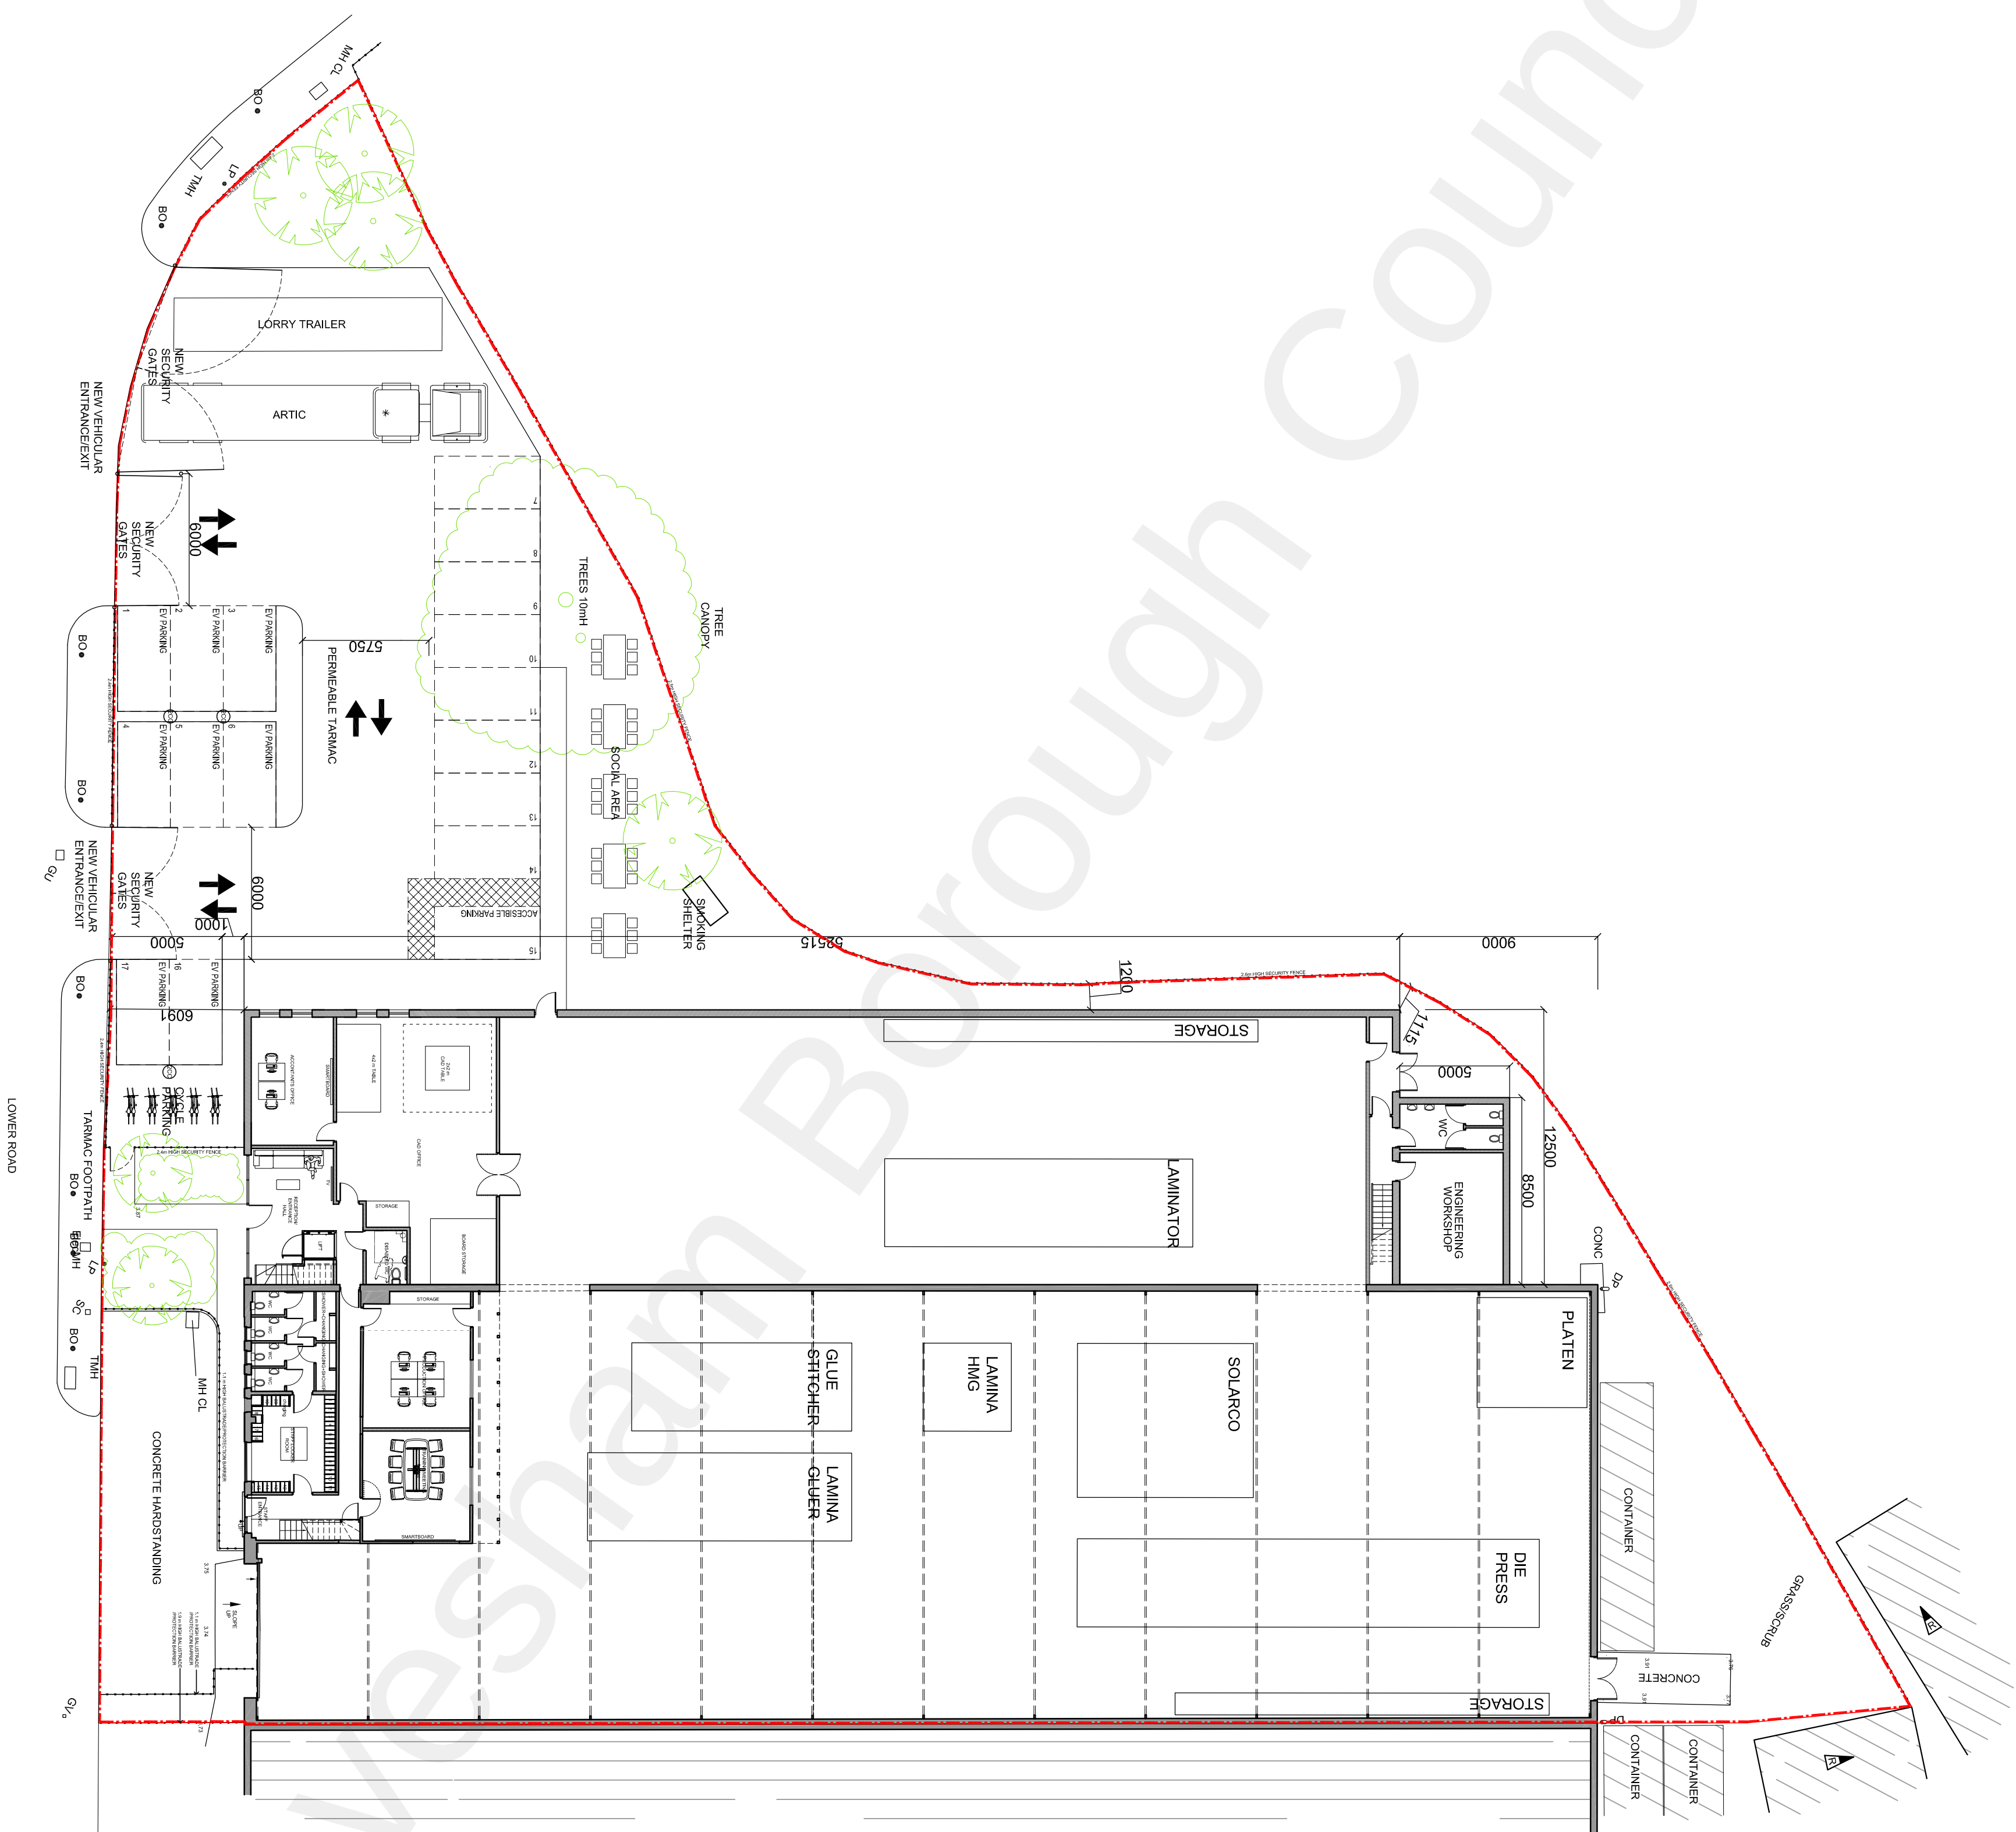


extension.

222

**THE BRUNTON BOOBYER
PARTNERSHIP**

CHARTERED ARCHITECTS

201 GREENWICH HIGH ROAD T. 020 8658 6178
LONDON F. 020 8305 241
SE10 0NB
bbp@bruntonboobyer.com

UNIT J1, NORTHFLEET
INDUSTRIAL ESTATE,
LOWER ROAD, DA11 9BL.
PROP. GROUND FLOOR PLANNING

scale	drawn	date
1:200@A1	4101	10.10.22

1079A/20 A