


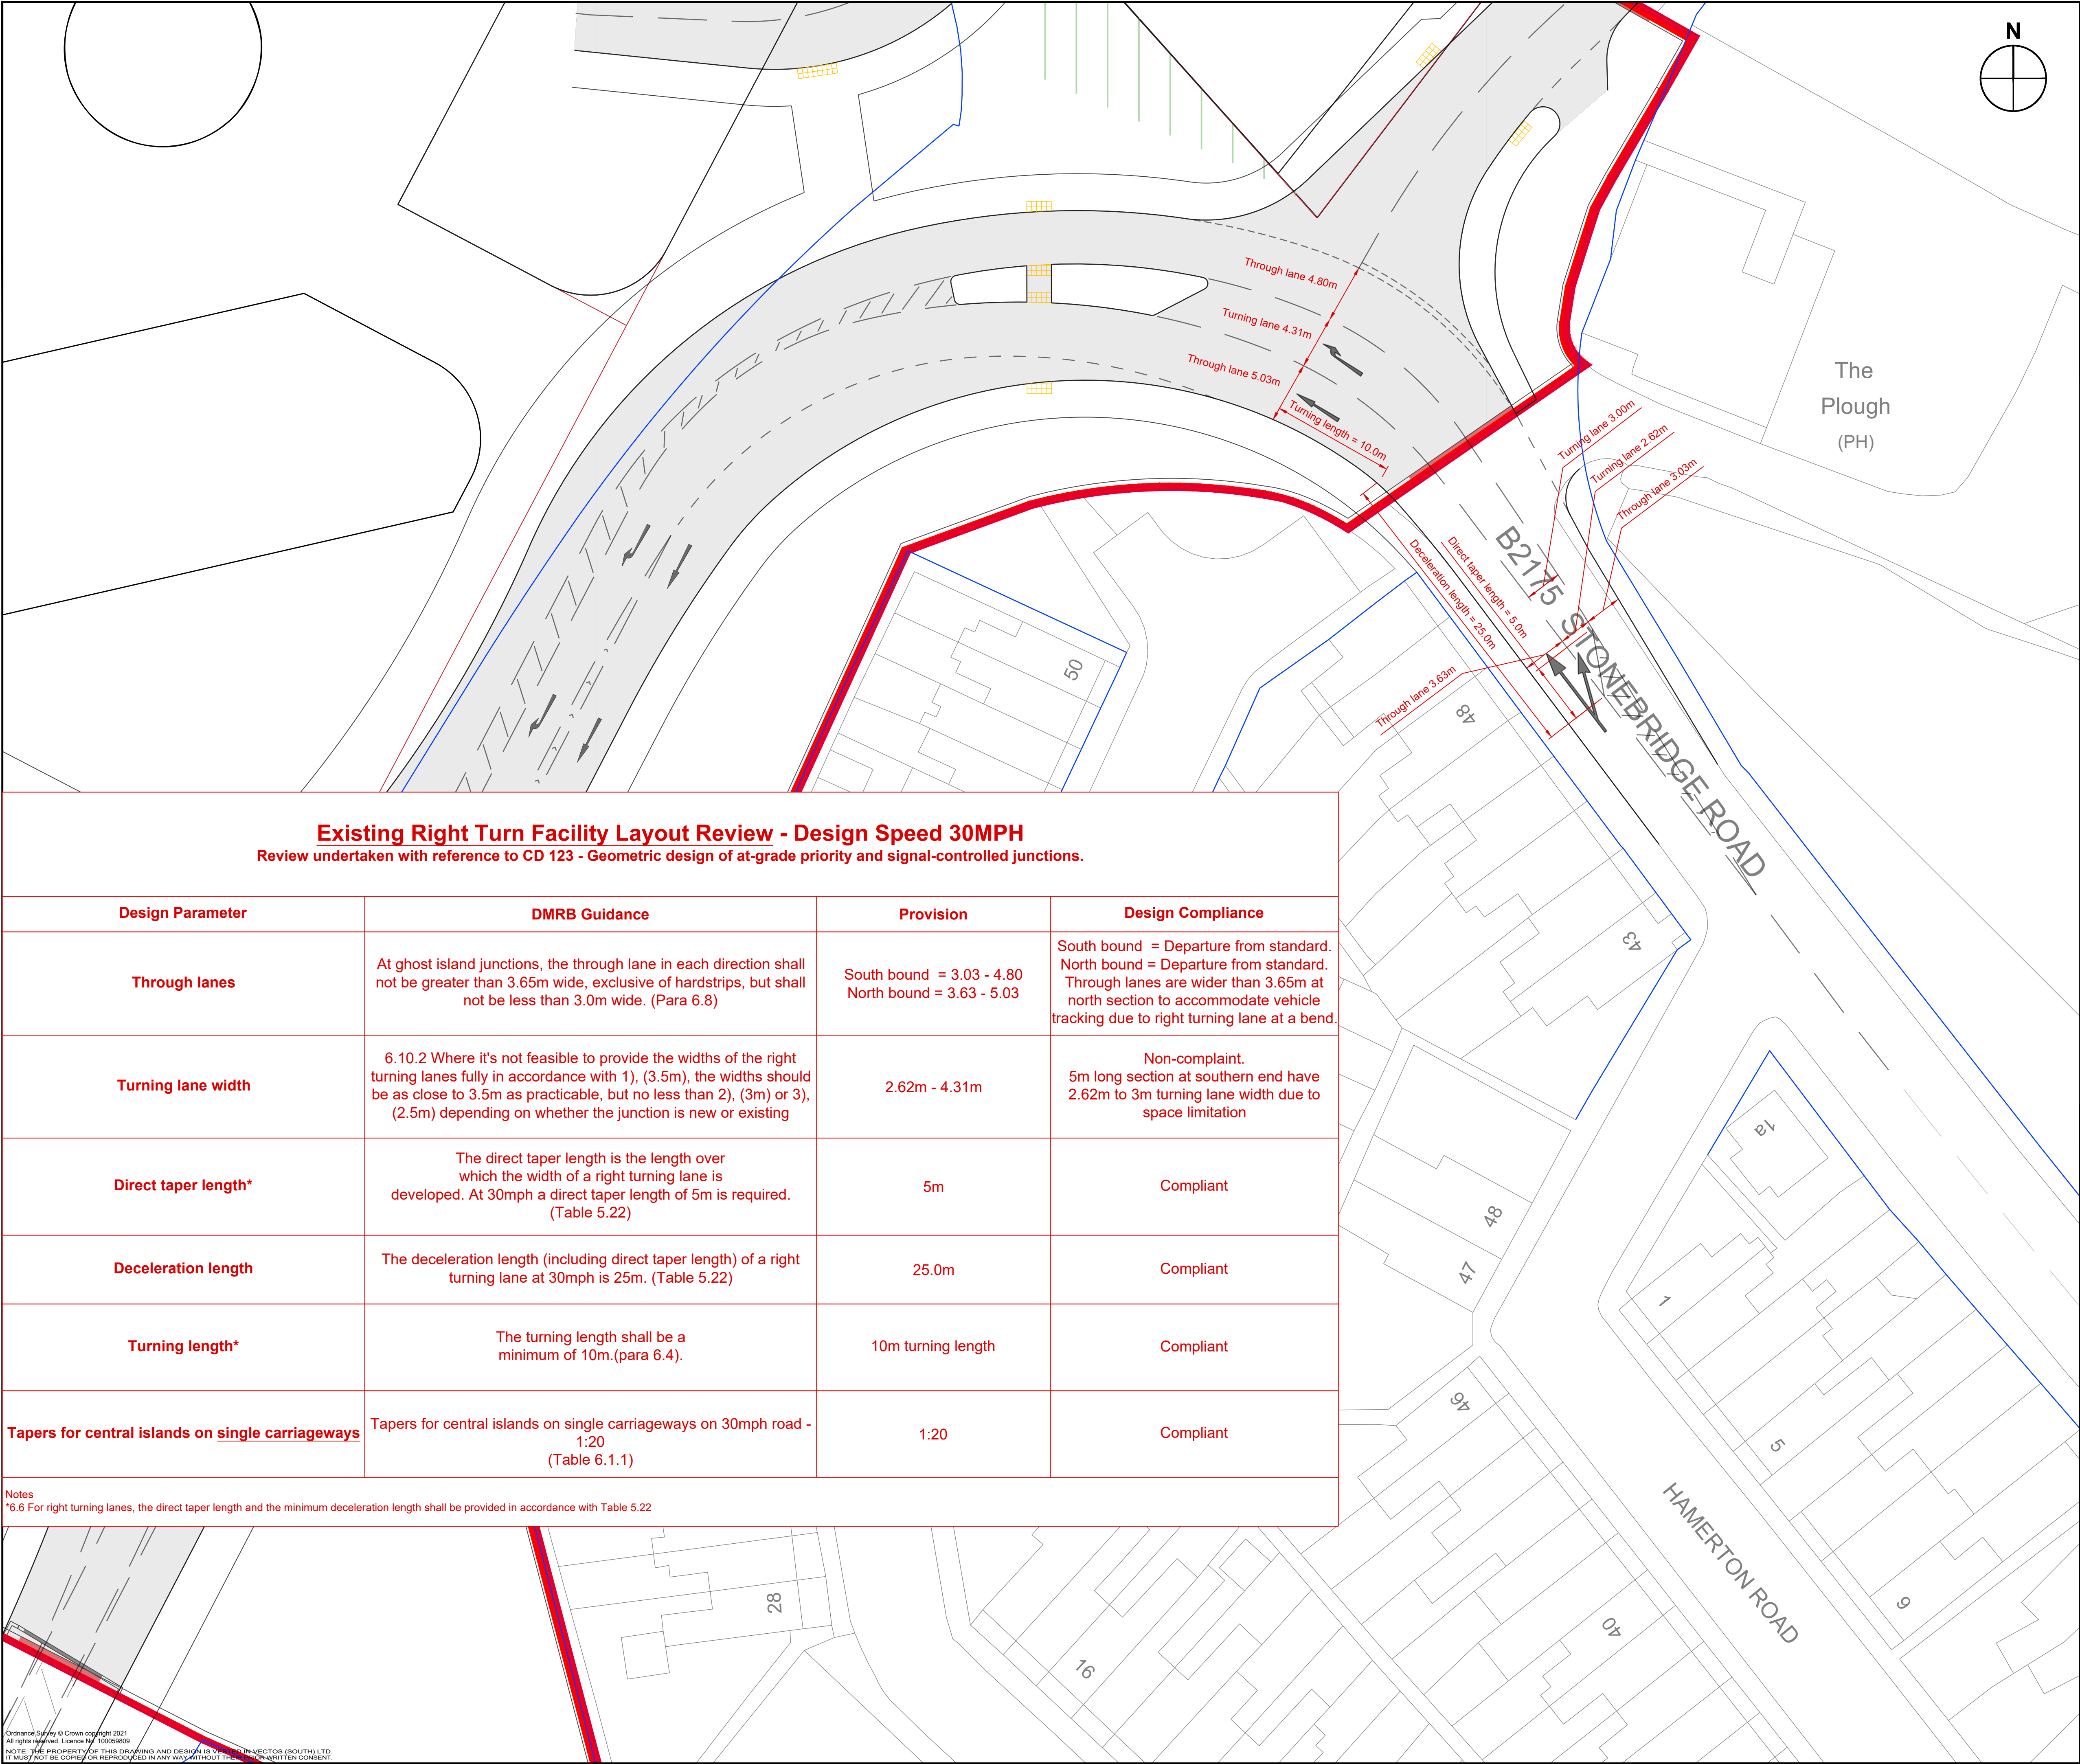

Notes:
1. This is not a construction drawing and is intended for illustrative purposes only.
2. While lining is indicative only.

Key

Site Boundary

Highway Boundary

A	New Child Gradston Lewis Architect's plan added.	NS	BH	11.04.2024
REV	DETAILS	DRAWN	CHECKED	DATE

STATUS:

CLIENT:

Northfleet Central 1 Limited

PROJECT:

Northfleet Central
Gravesham

DRAWING TITLE:

Junction 7
DMRB Compliance Review

SCALES:

1:250 at A1

DRAWN: JM

CHECKED: RS

DATE: 24.05.2023

SLR

DRAWING NUMBER:

226728/PD109

REVISION:

A

Notes
*6.6 For right turning lanes, the direct taper length and the minimum deceleration length shall be provided in accordance with Table 5.22

