
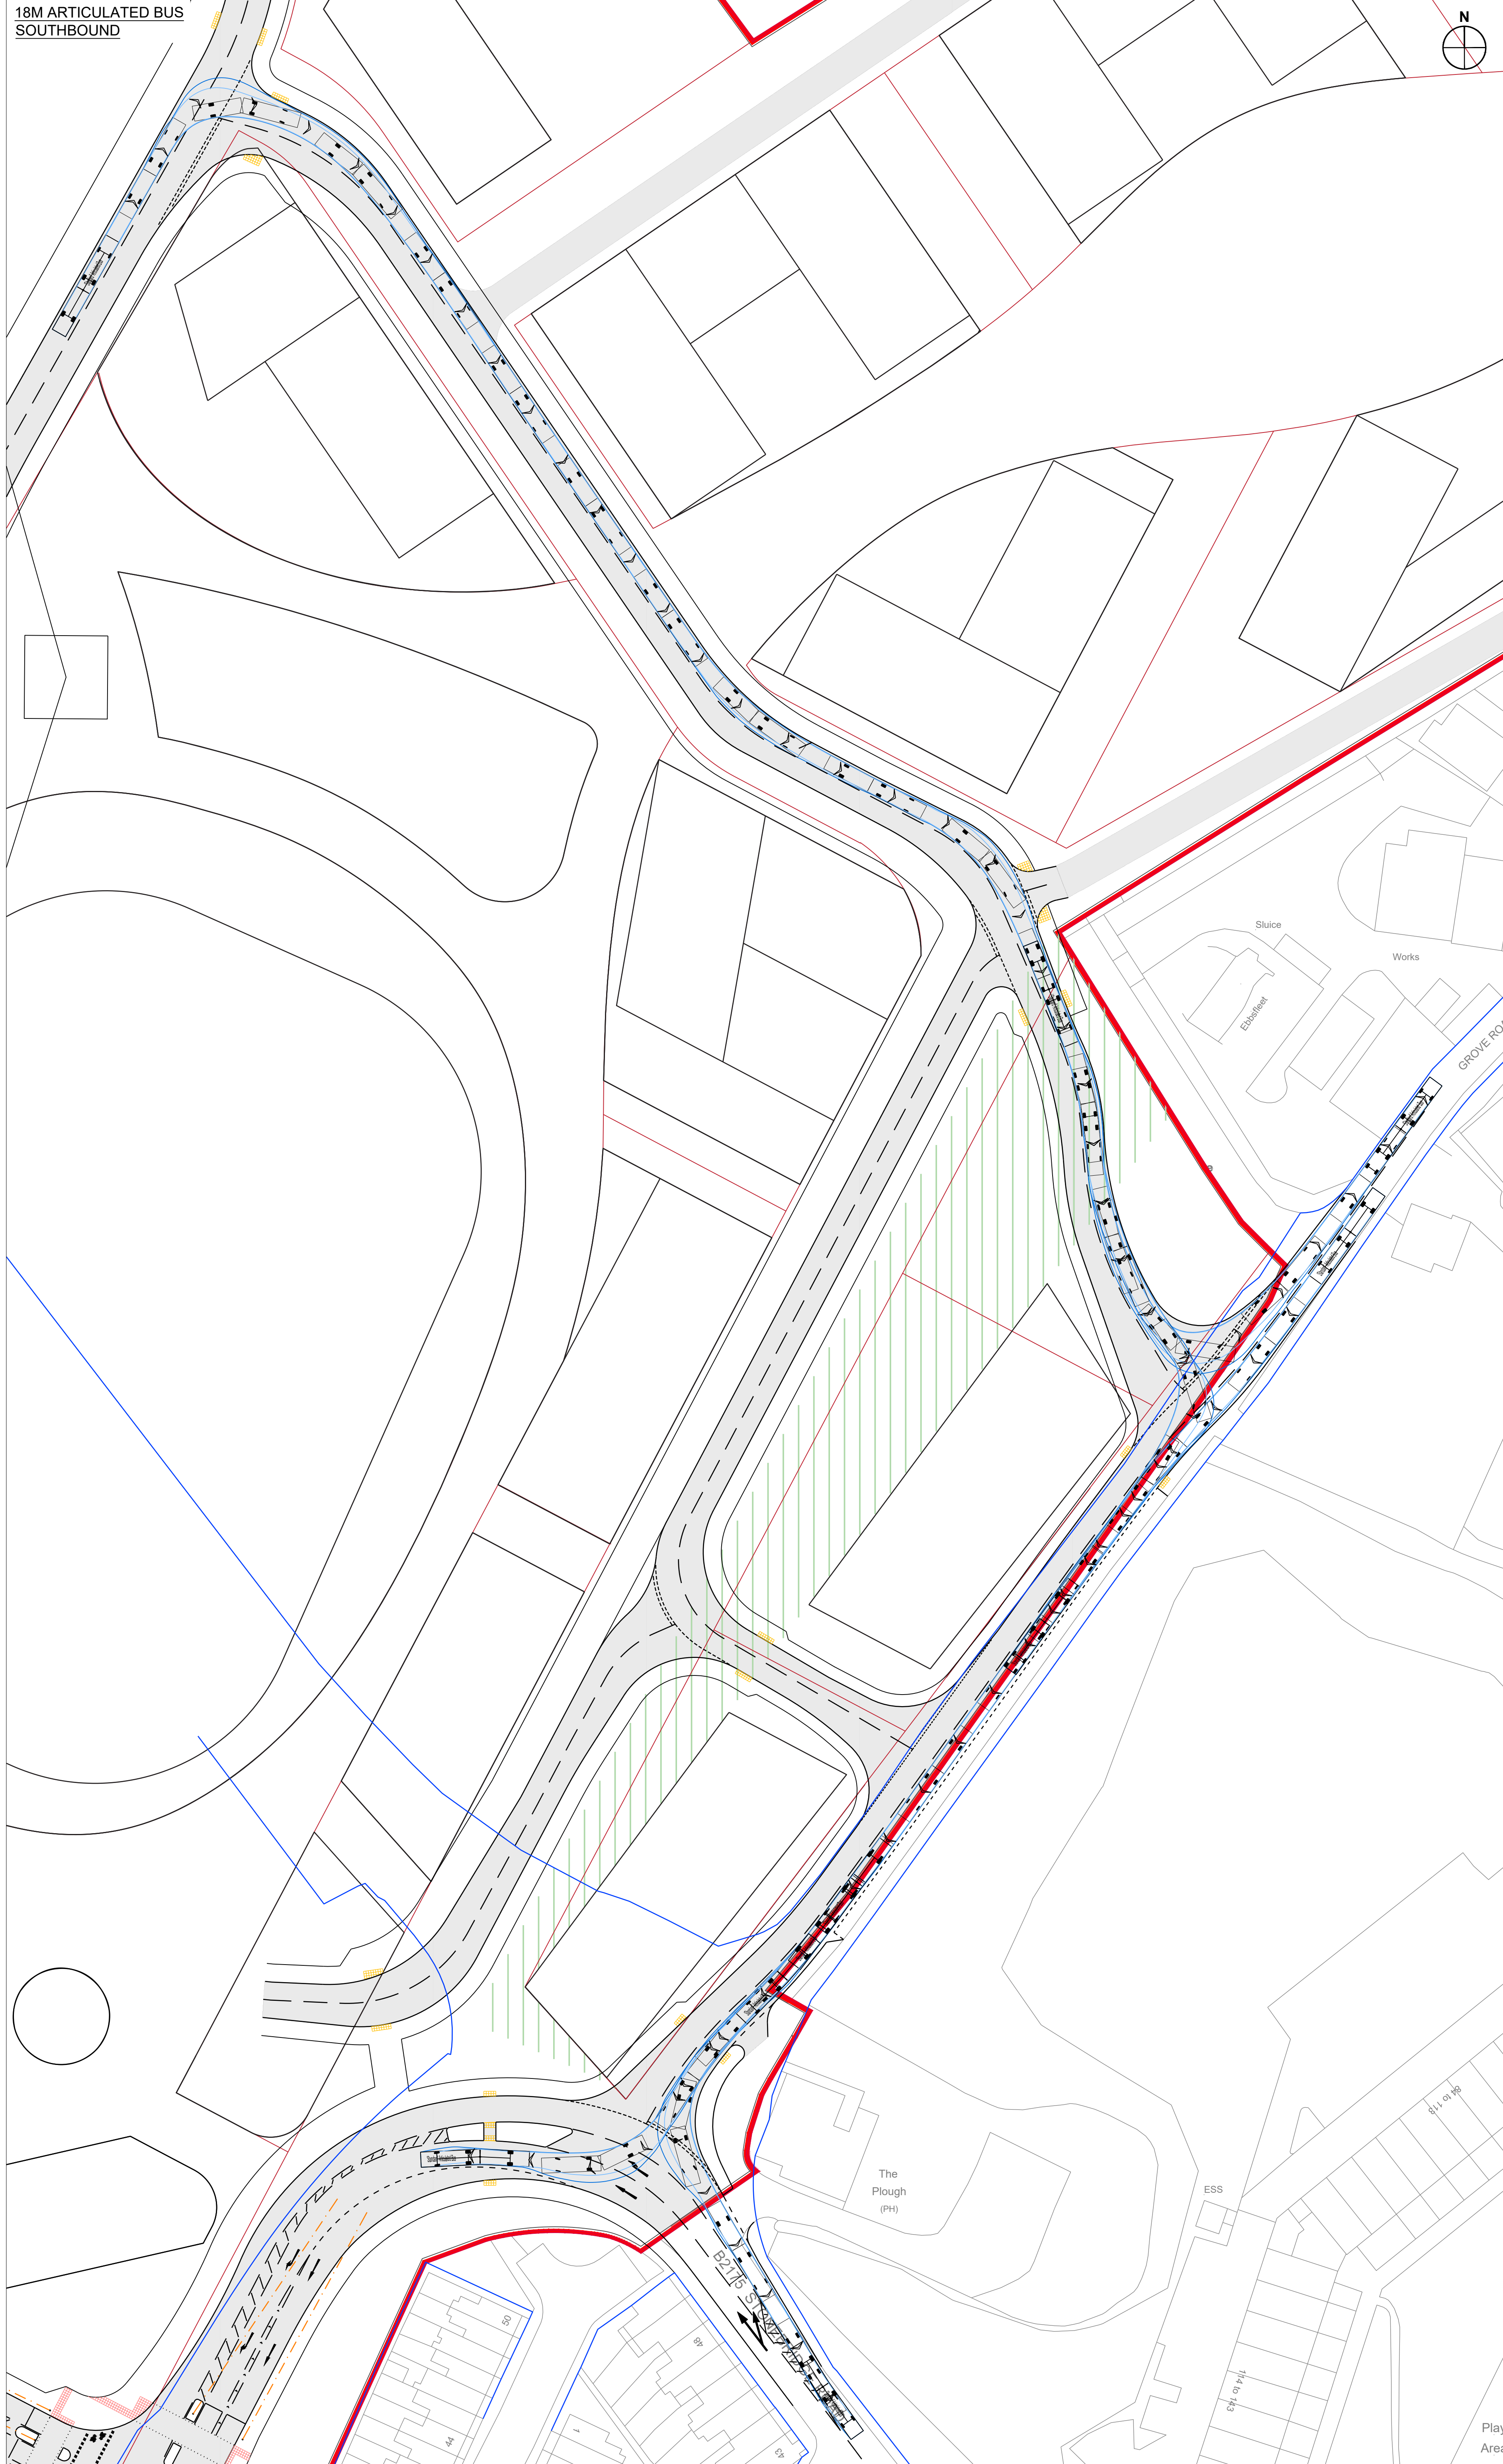


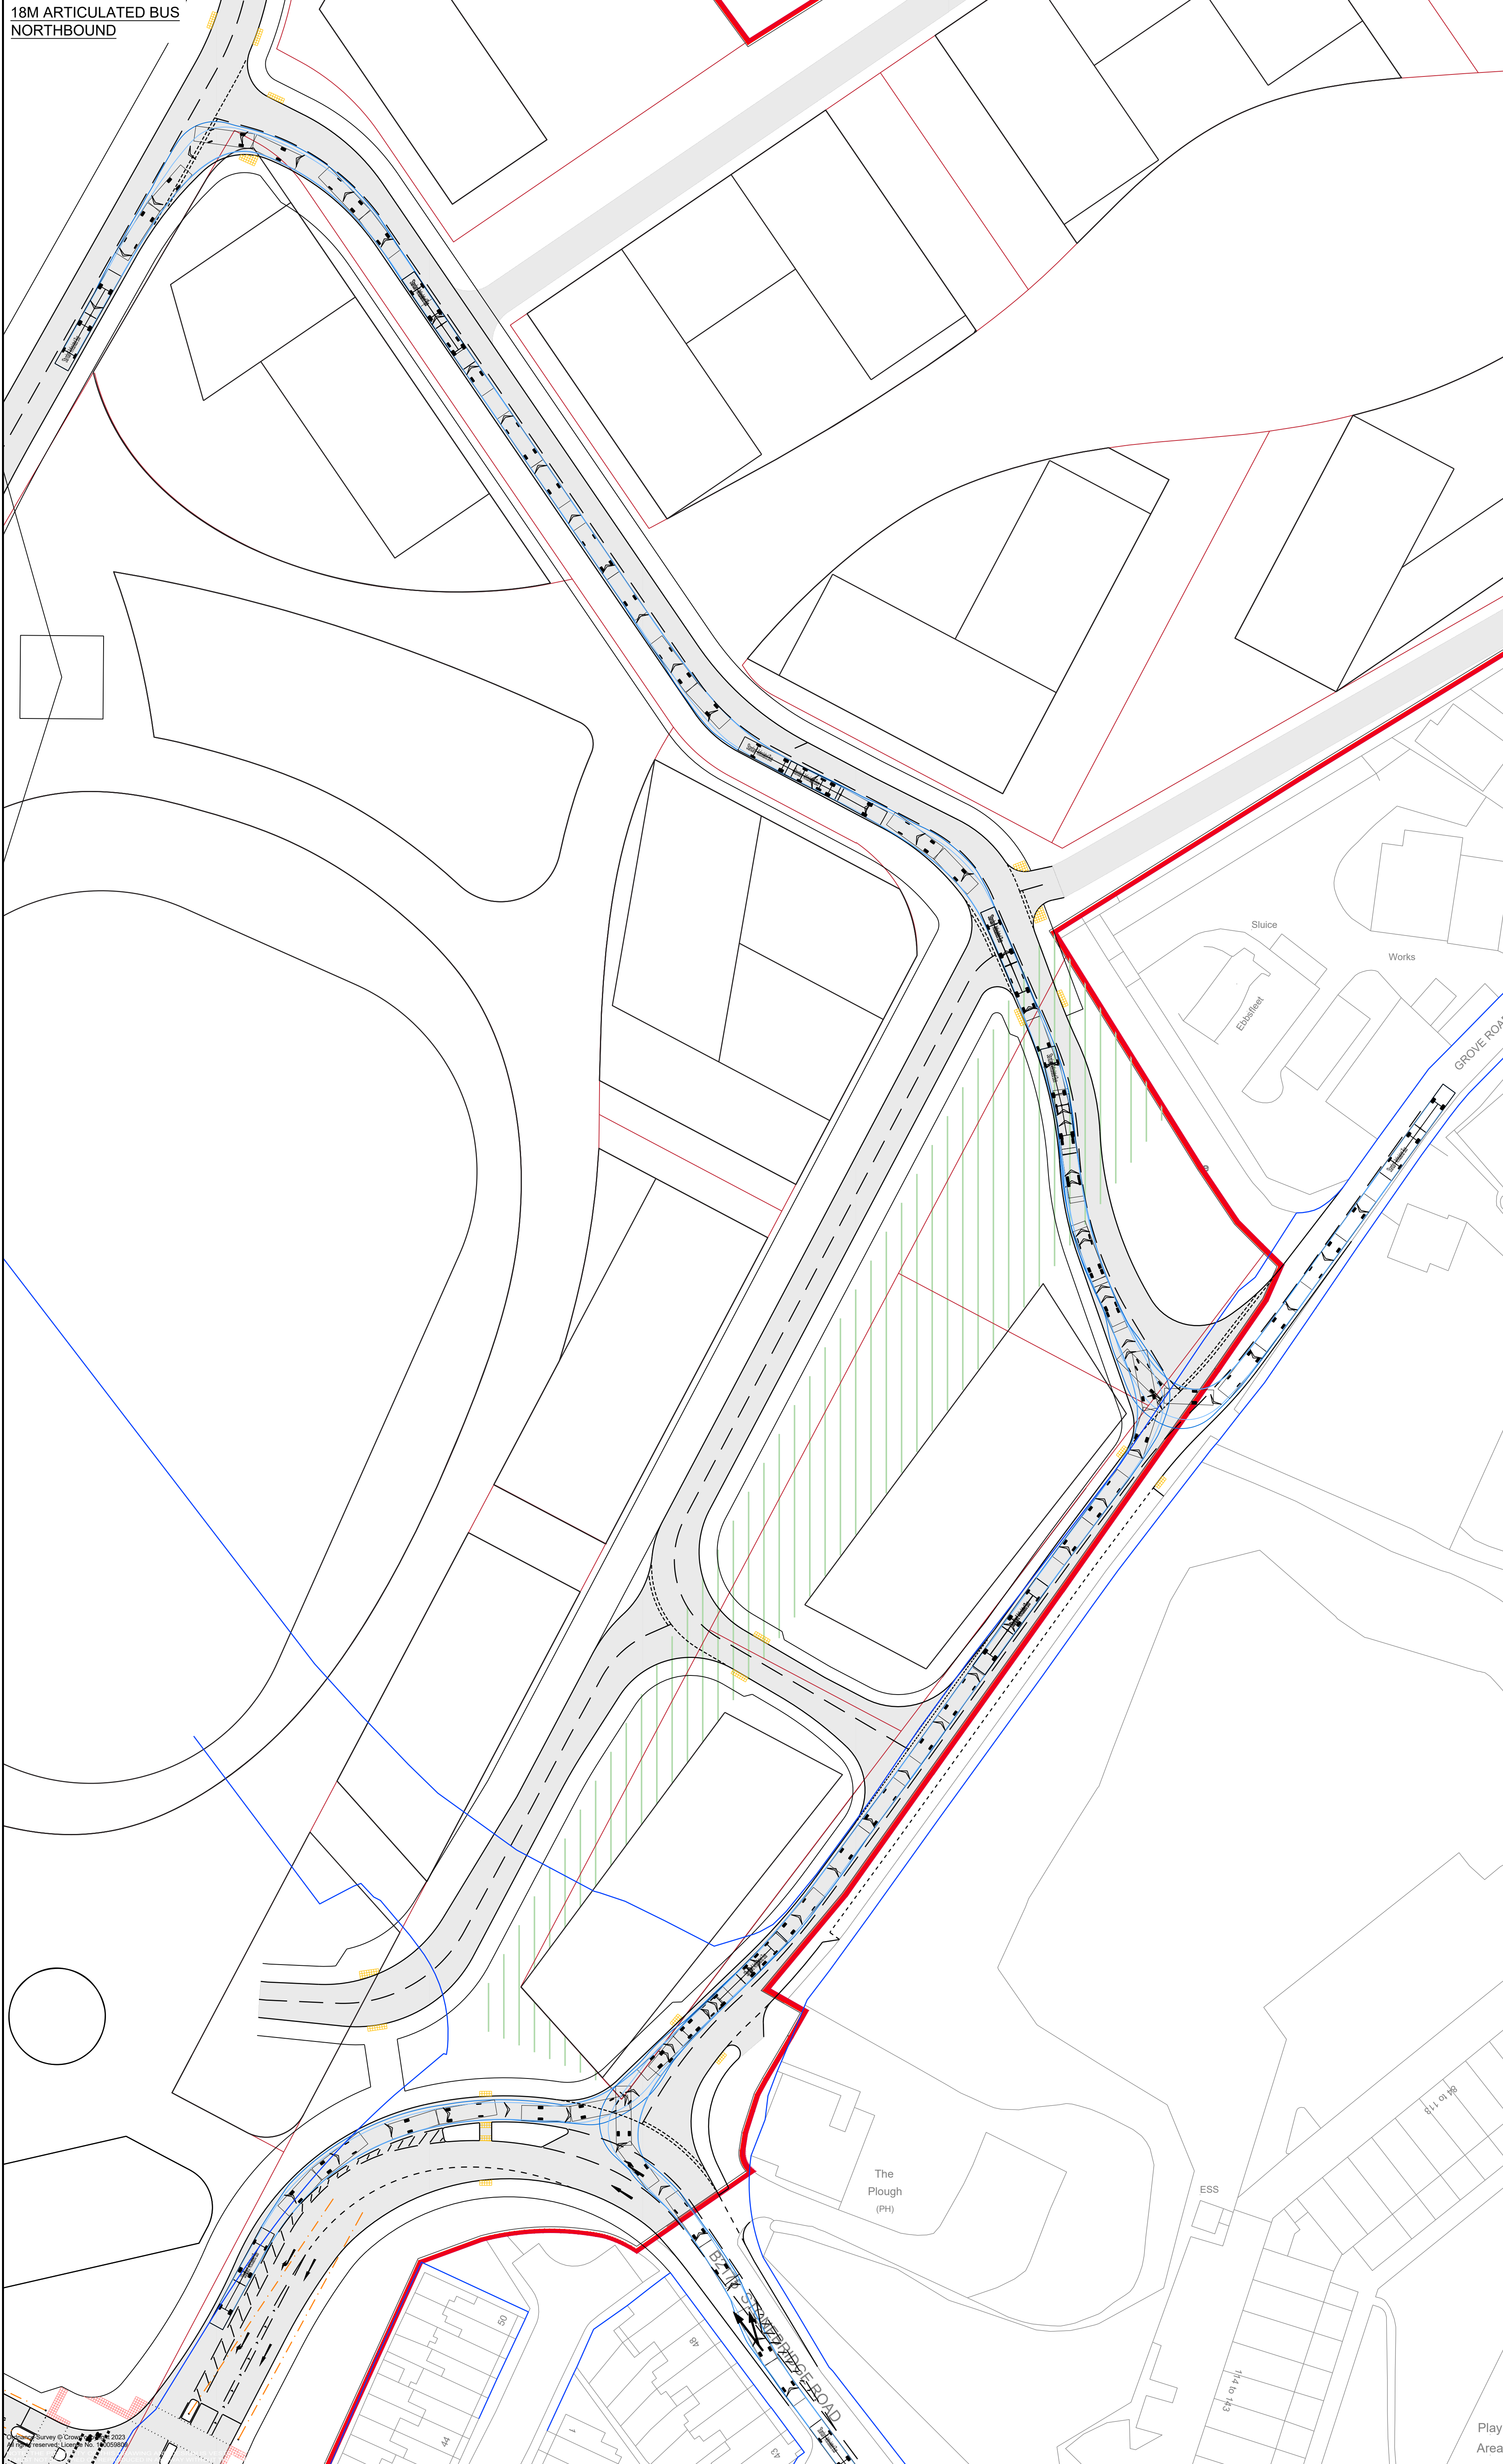

Notes:

- This is not a construction drawing and is intended for illustrative purposes only.
- White lining is indicative only.

Vehicle Profile

Standard Articulated Bus	18,000m
Overall length	2,500m
Overall width	2,714m
Overall height	2,500m
Max body height	2,500m
Max body width	2,500m
Max track width	4,000m
Lock to lock time	4,000m
Wall to Wall Turning Radius	11,400m

STATUS:

REV	DETAILS	DRAWN	CHECKED	DATE
E	New Child Gradson Lewis Architect's plan added.	NS	BH	11.04.2024
D	June 7 improved.	NS	BH	10.02.2024
C	Fast track route amended via June 11 to Grove Road north.	NS	BH	08.02.2024
B	New right turn lane added to June 11.	NS	RS	15.12.2023
A	Fast track route amended	NS	RS	04.10.2023
A	Forward visibility added	NS	RS	04.10.2023

CLIENT:

Northfleet Central 1 Limited

PROJECT:

Northfleet Central
Gravesham

DRAWING TITLE:

Swept Path Analysis
Fast Track
18m Articulated Bus

SCALES:

1:500 at A0

DRAWN: NS CHECKED: JM DATE: 23.08.2023

DRAWING NUMBER:

226728/PD100/AT03

REVISION:

E

SLR