
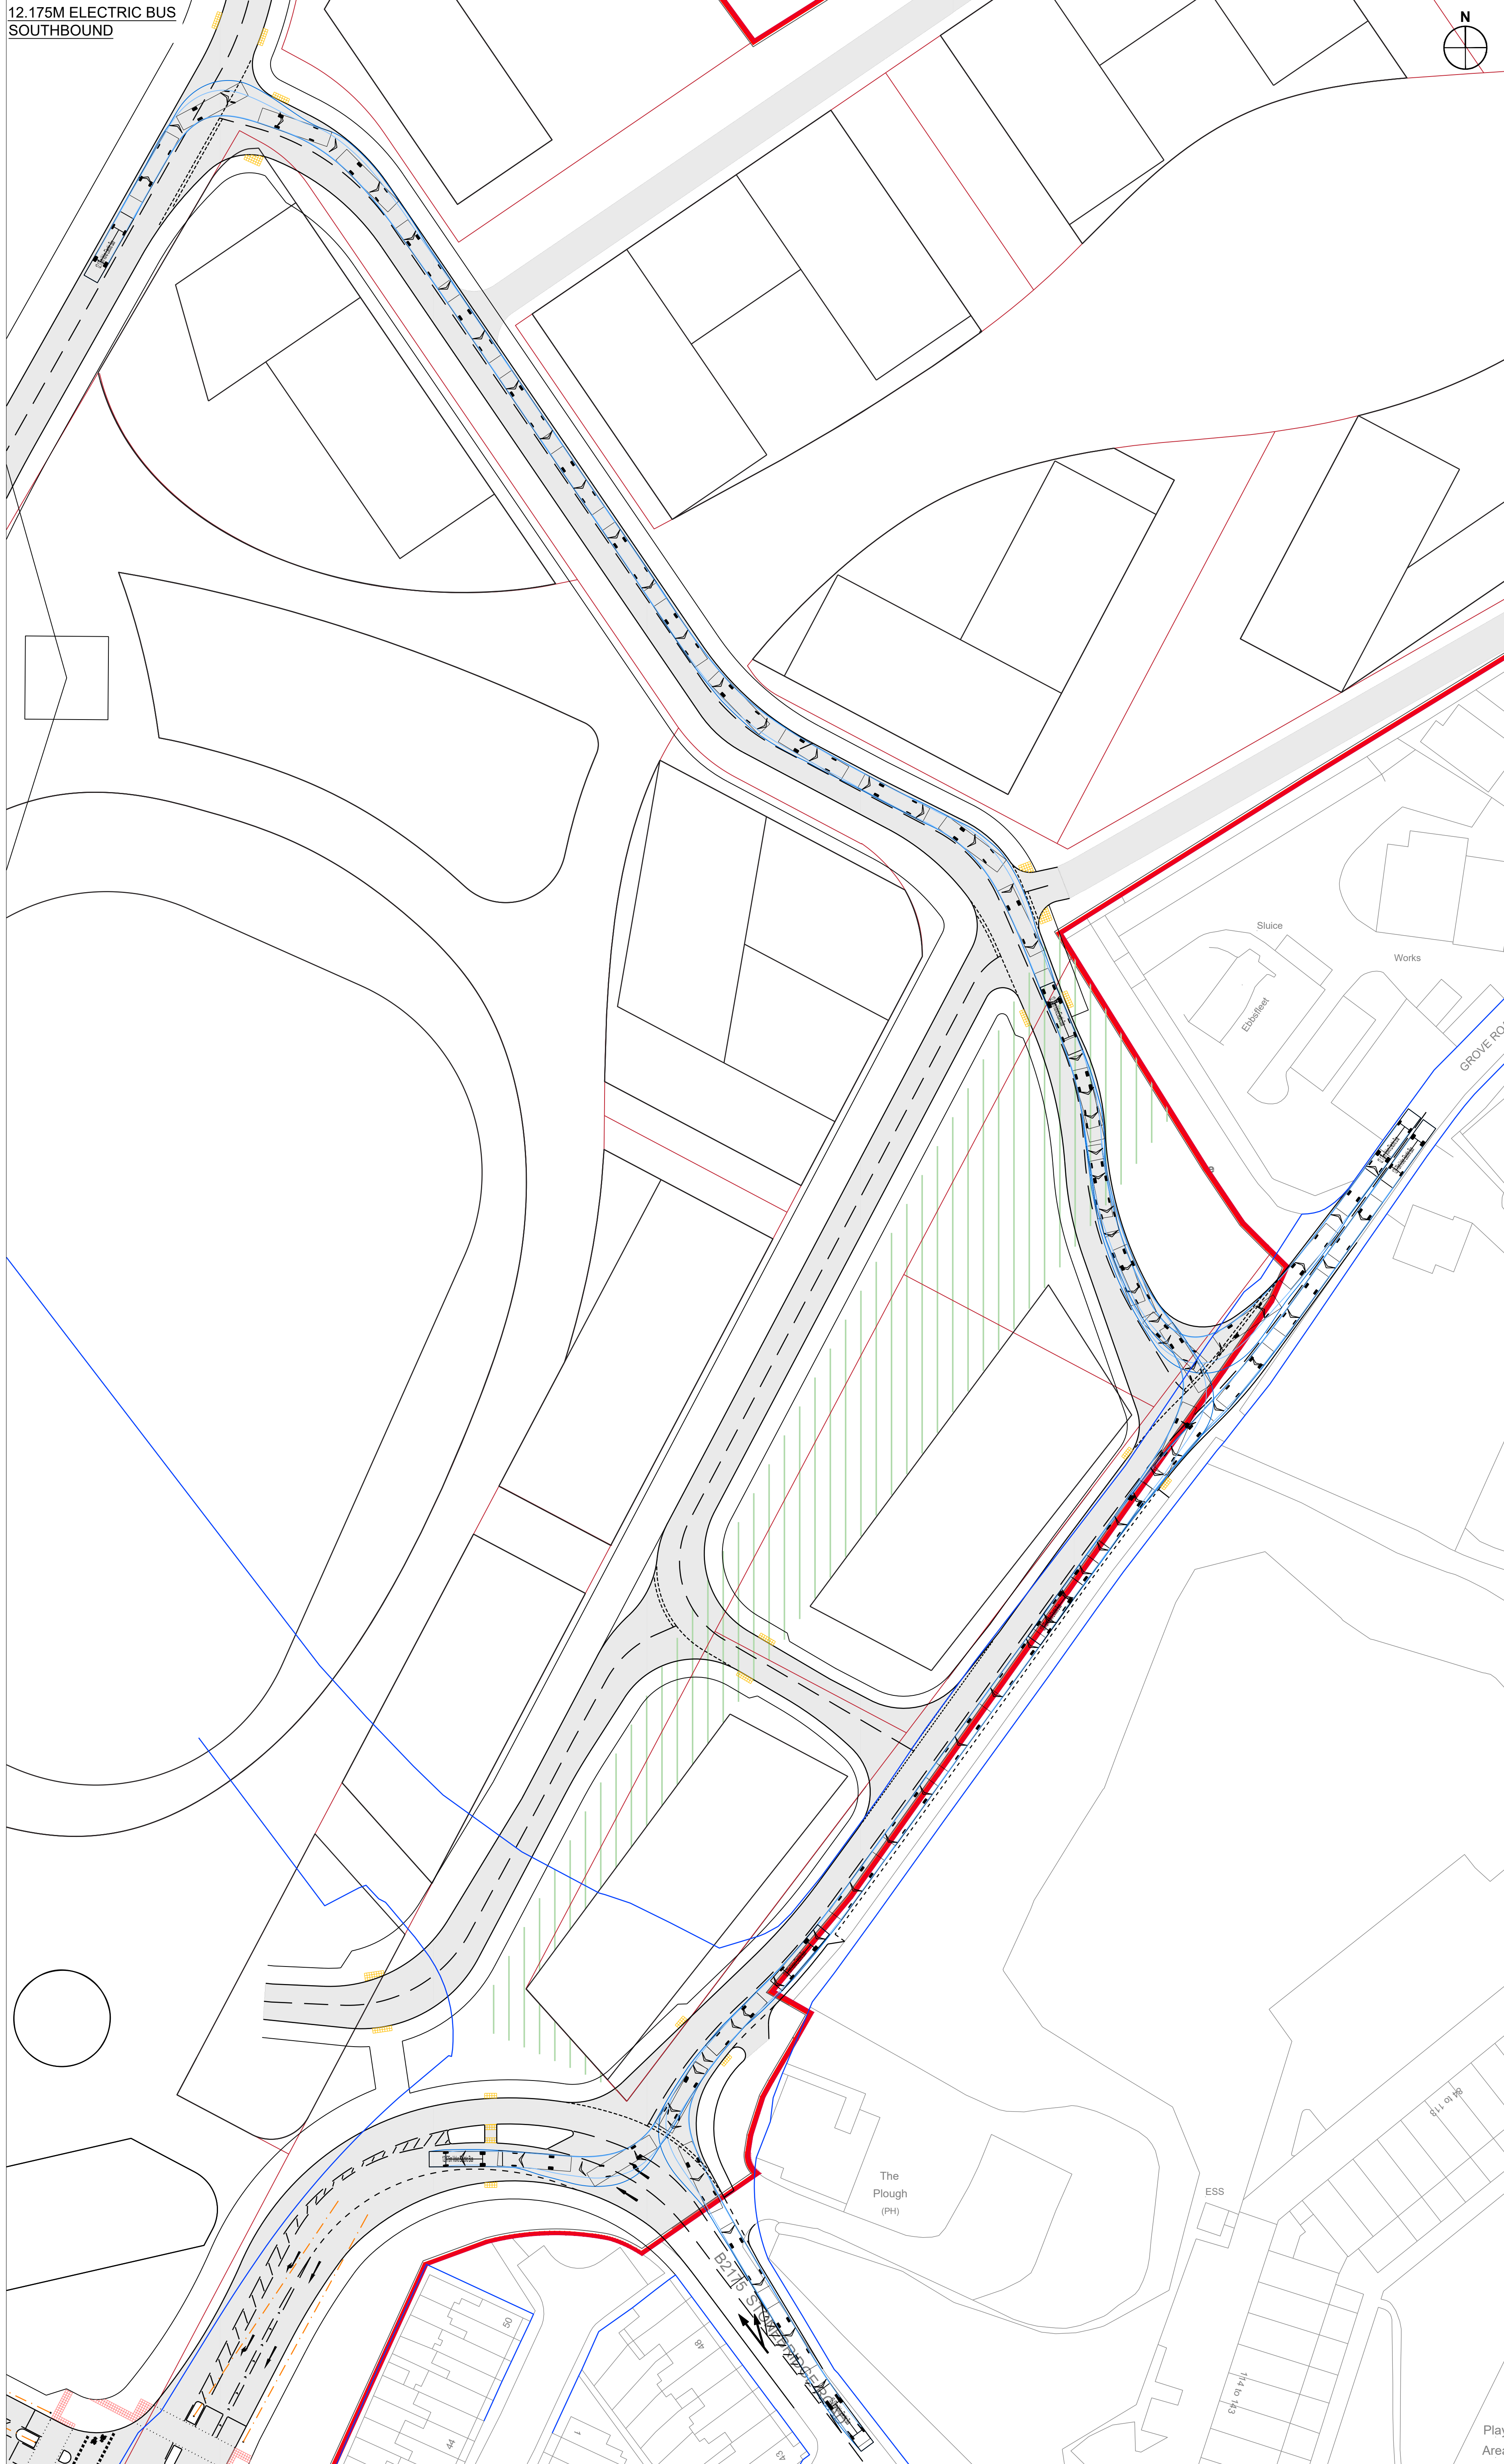


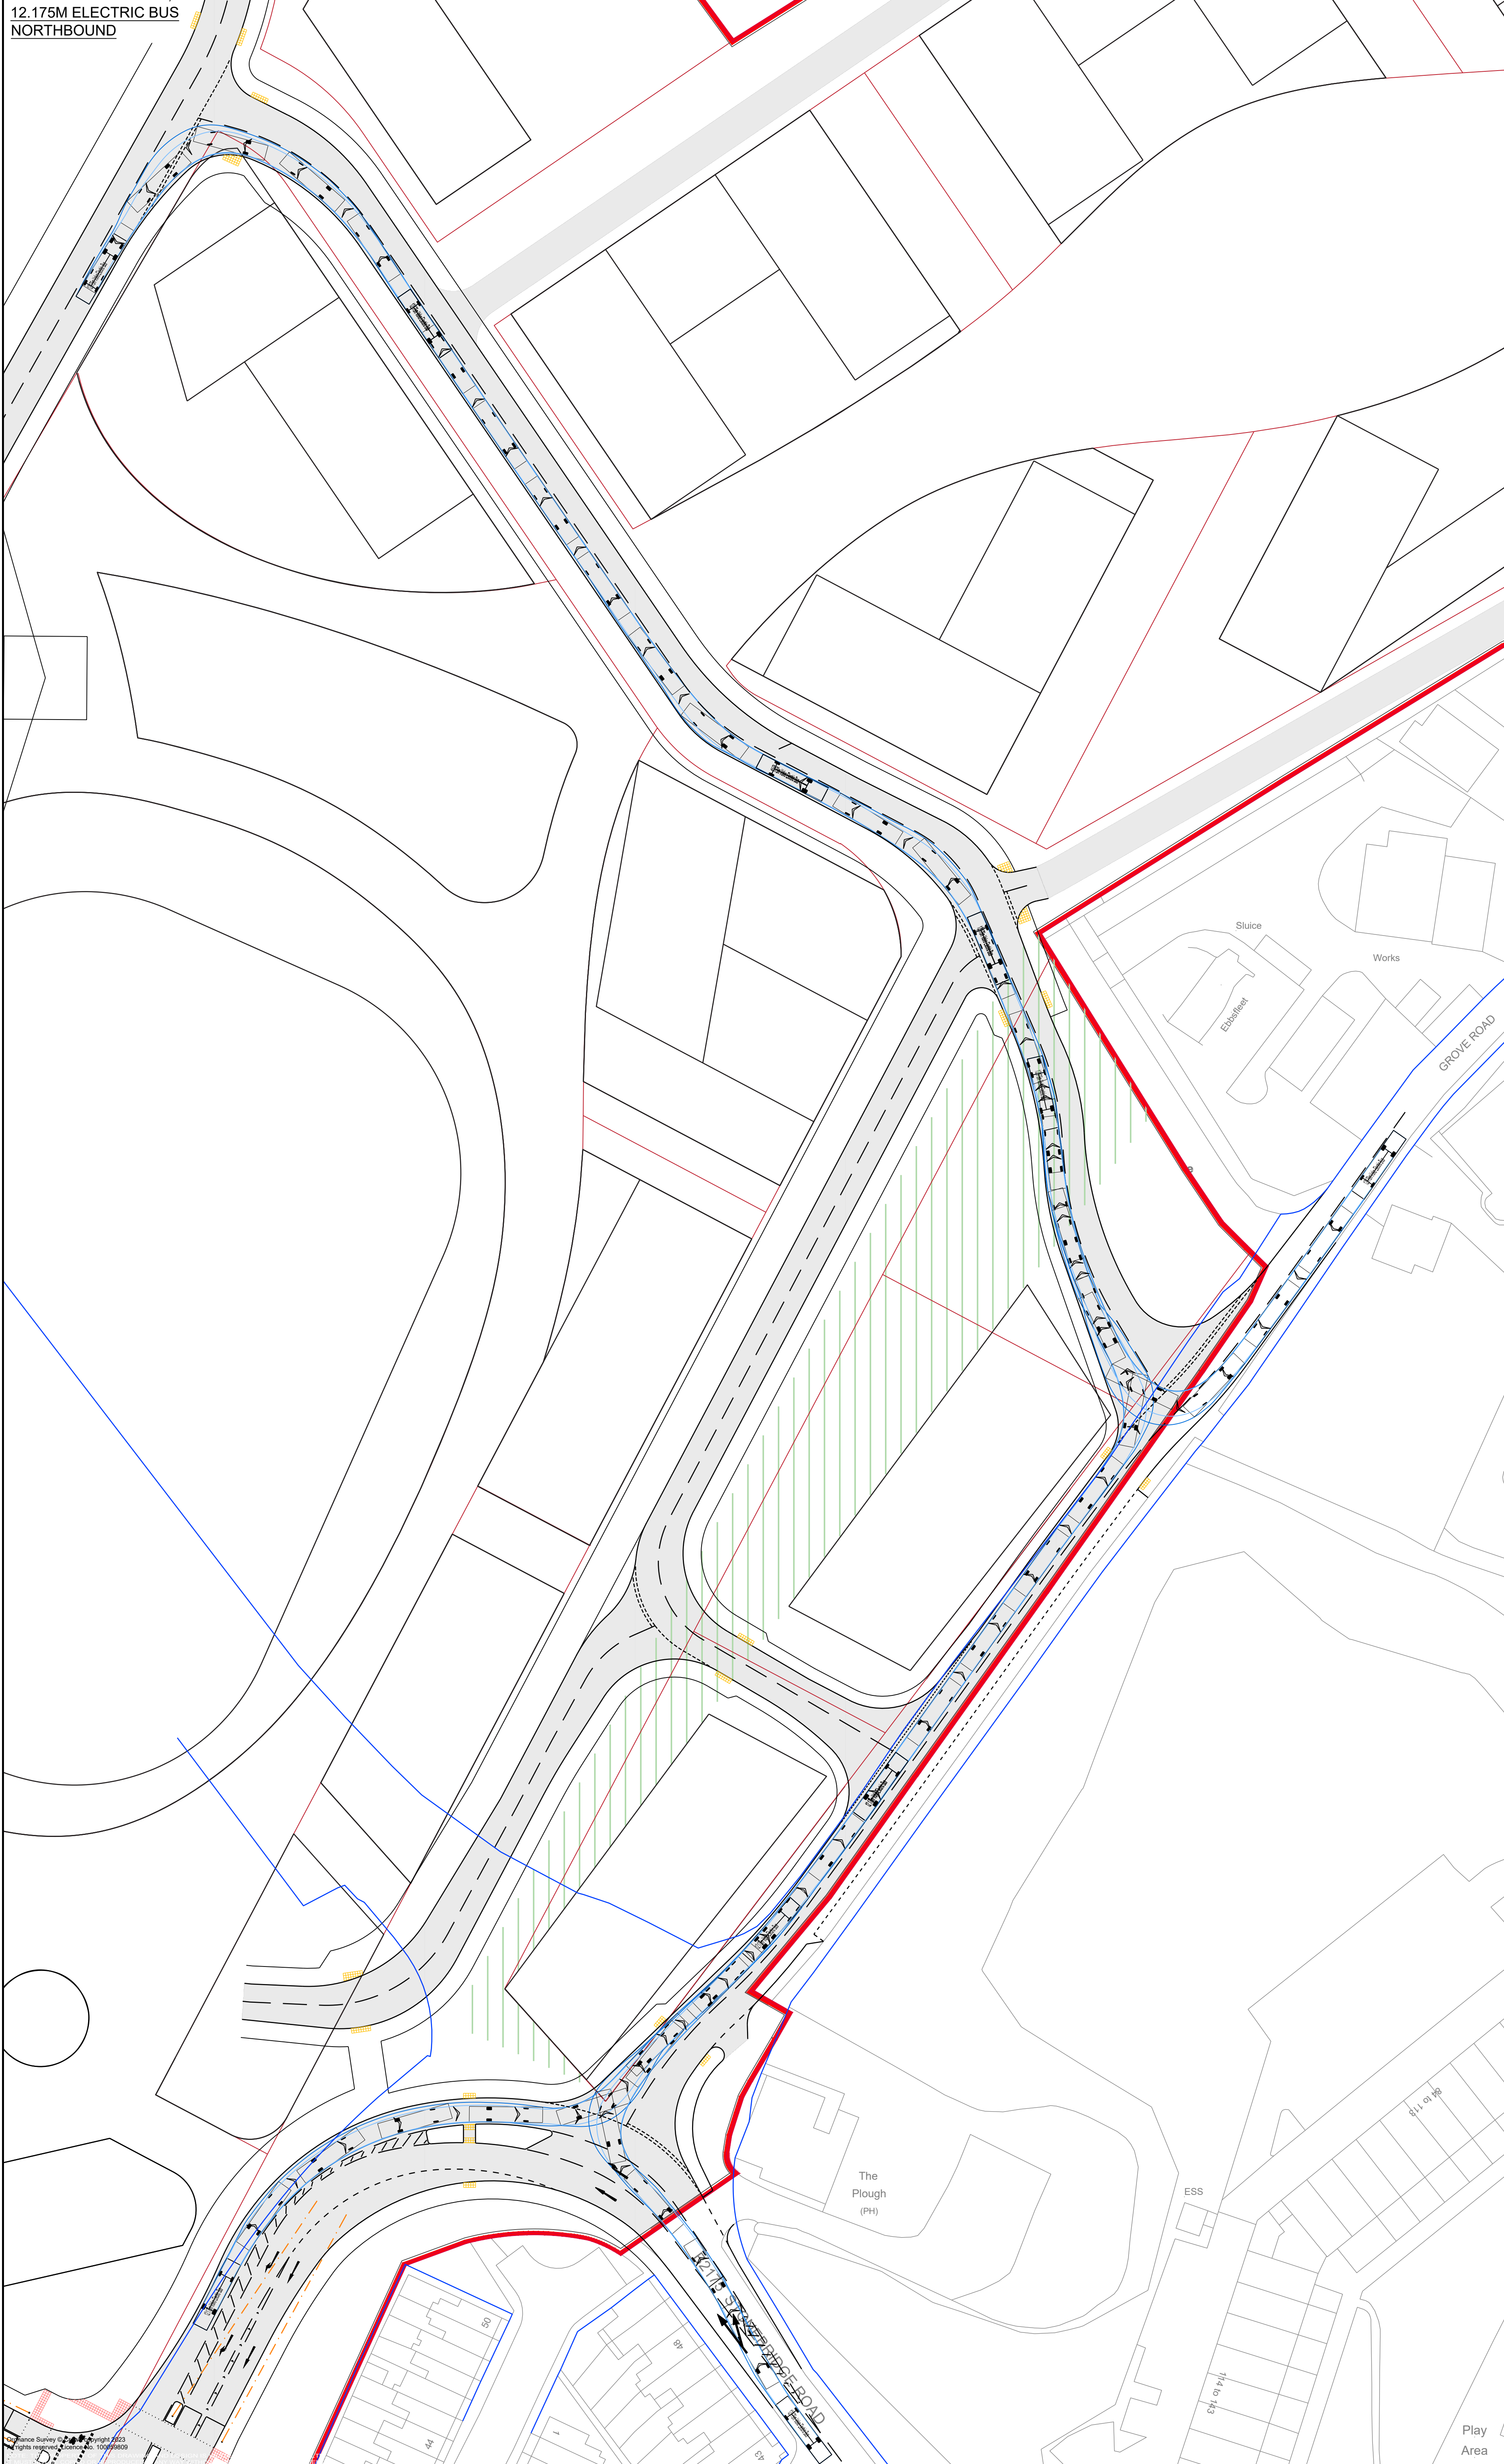

Notes:
1. This is not a construction drawing and is intended for illustrative purposes only.
2. White lining is indicative only.

Vehicle Profile

12.175m Volvo Electric Bus
Overall Length: 12.175m
Overall Width: 2.550m
Overall Body Height: 3.175m
Min Body Ground Clearance: 1.314m
Max Track Width: 2.400m
Lock to Lock Time: 6.50s
Wall to Wall Turning Radius: 12.500m

REV	DETAILS	DRAWN	CHECKED	DATE
E	New Child Gradson Lewis Architect's plan added.	NS	BH	11.04.2024
D	June 7 improved.	NS	BH	16.02.2024
C	Fast track route amended via June 11 to Grove Road north.	NS	BH	08.02.2024
B	New right turn lane added to June 11.	NS	RS	15.12.2023
A	Fast track route amended Forward visibility added	NS	RS	04.10.2023

STATUS:

CLIENT:
Northfleet Central 1 Limited

PROJECT:
Northfleet Central
Gravesham

DRAWING TITLE:
Swept Path Analysis
Fast Track
Electric Bus

SCALES:
1:500 at A0

DRAWN: NS
CHECKED: JM
DATE: 23.08.2023

DRAWING NUMBER:
226728/PD100/AT02

REVISION:
E

SLR