


ARTIFICIAL GRASS PITCH (AGP) PROPOSAL

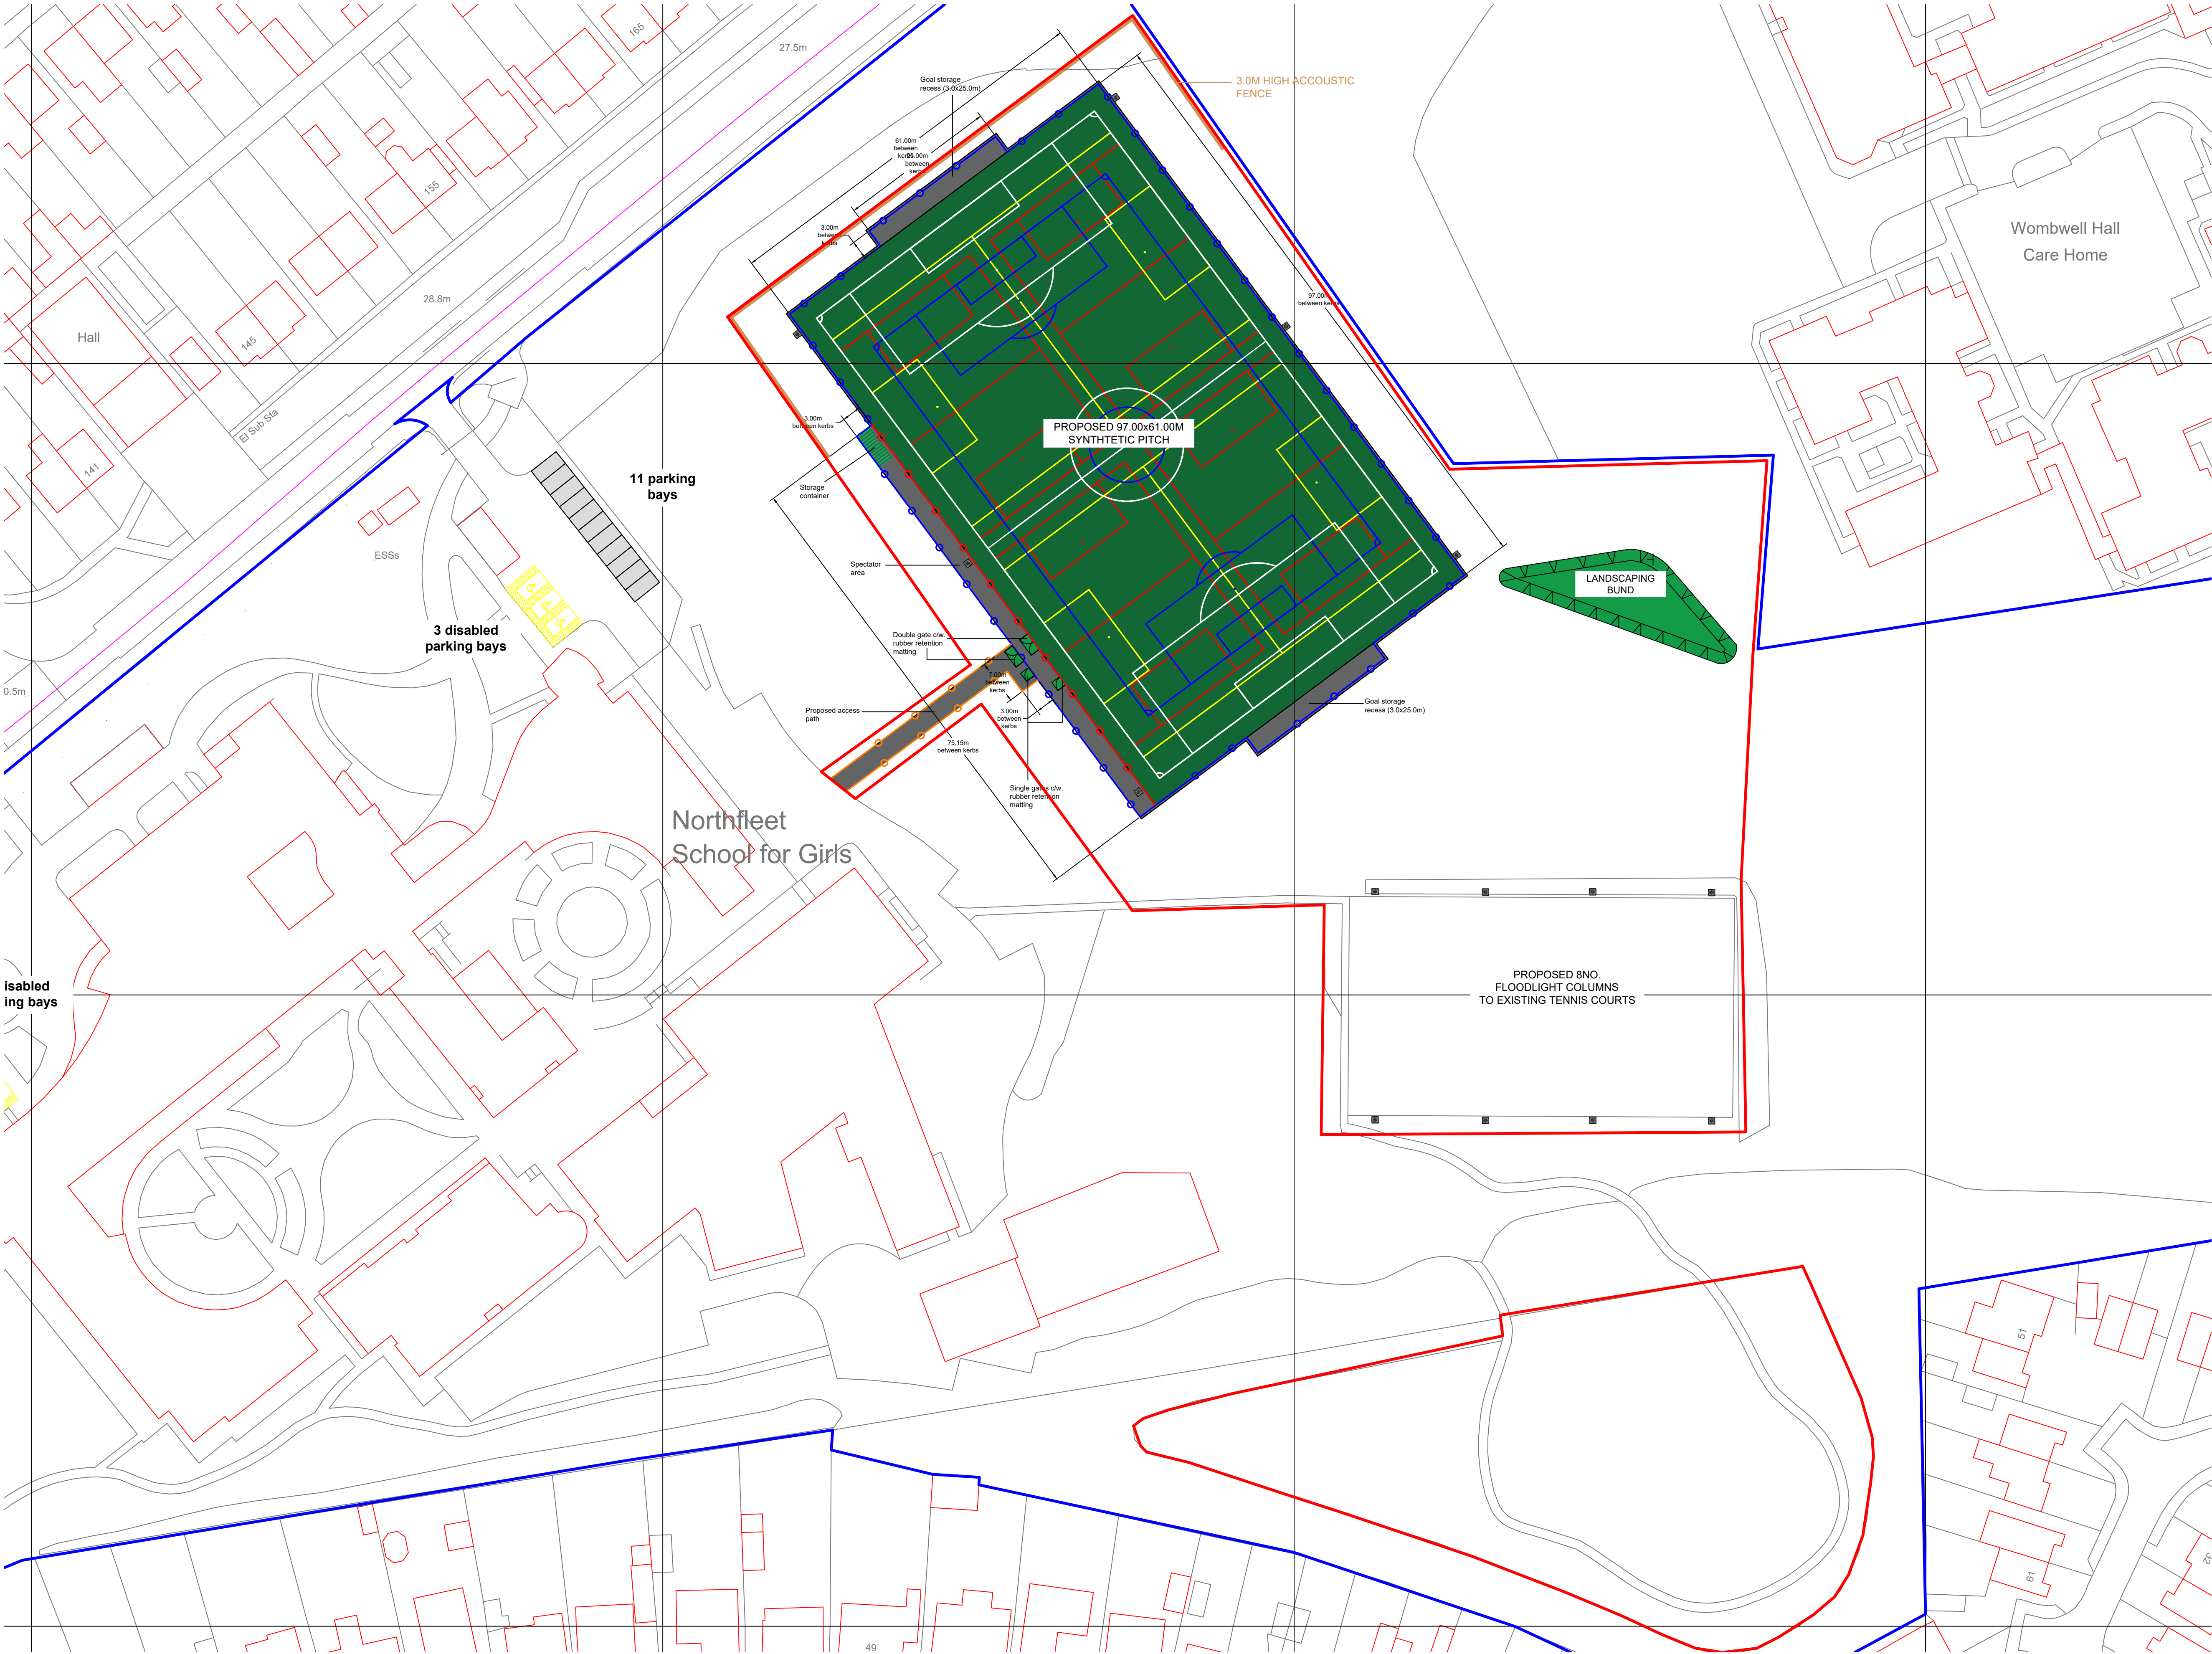

CHECK ALL DIMENSIONS PRIOR TO COMMENCEMENT OF WORK

NO GUARANTEE CAN BE GIVEN THAT ALL SERVICES HAVE BEEN SHOWN ON THE DRAWING


NO GUARANTEE CAN BE GIVEN TO THE ACCURACY AND COMPLETENESS OF ANY SERVICE PROVIDER RECORD INFORMATION SHOWN IN THIS DRAWING AND NO LIABILITY WILL BE ACCEPTED FOR ANY LOSSES THAT ARISE DUE TO A LACK OF ACCURACY IN ANY SERVICE PROVIDER RECORD INFORMATION

RELEVANT SERVICE DRAWINGS SHOULD BE OBTAINED FROM APPROPRIATE SERVICE PROVIDERS AND USED IN CONJUNCTION WITH THIS DRAWING

REFERENCE SHOULD ALSO BE MADE TO HISTORICAL PLANS AND AS BUILT DRAWINGS

THIS DRAWING IS COPYRIGHT TO LABOSPORT LTD

- SYNTHETIC TURF SURFACE
- 1.2M HIGH SPECTATOR FENCING
- 4.5M HIGH PERIMETER FENCING
- DOUBLE GATE
- SINGLE GATE
- STORAGE CONTAINER AREA
- 300MM MOWING STRIP
- 6NO.FLOODLIGHTING COLUMNS TO AGP
- 8NO.FLOODLIGHTING COLUMNS TO EXISTING TENNIS COURTS
- INDICATIVE LANDSCAPING BUND
- New 3.0m high acoustic fence

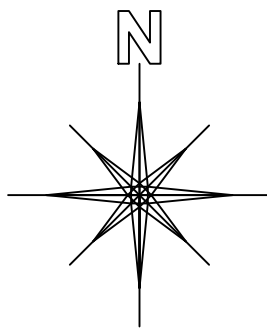

LEGEND / KEY

REVISION	DATE	
B	17.04.2025	Acoustic fence indicated
A	21.12.2023	Red line amended

**LABOSPORT**

Labosport Ltd
Unit 3, Aerial Way, Hucknall, Nottinghamshire, NG15 6DW
+44 (0)115 968 1998
www.labosport.com
info@labosport.co.uk

AUTHOR	NORTHFLEET SCHOOL		
CLIENT	ARTIFICIAL GRASS PITCH (AGP) DEVELOPMENT		
PROJECT	PROPOSED BLOCK PLAN		
DRAWING	PLANNING	LK	01
DESIGN	G-218481	06.10.2024	
ISSUED	LSUK-24-004		
PAPER SIZE	A1	SCALE	1:500
DRAWING	24-004(G-218481) 03		