




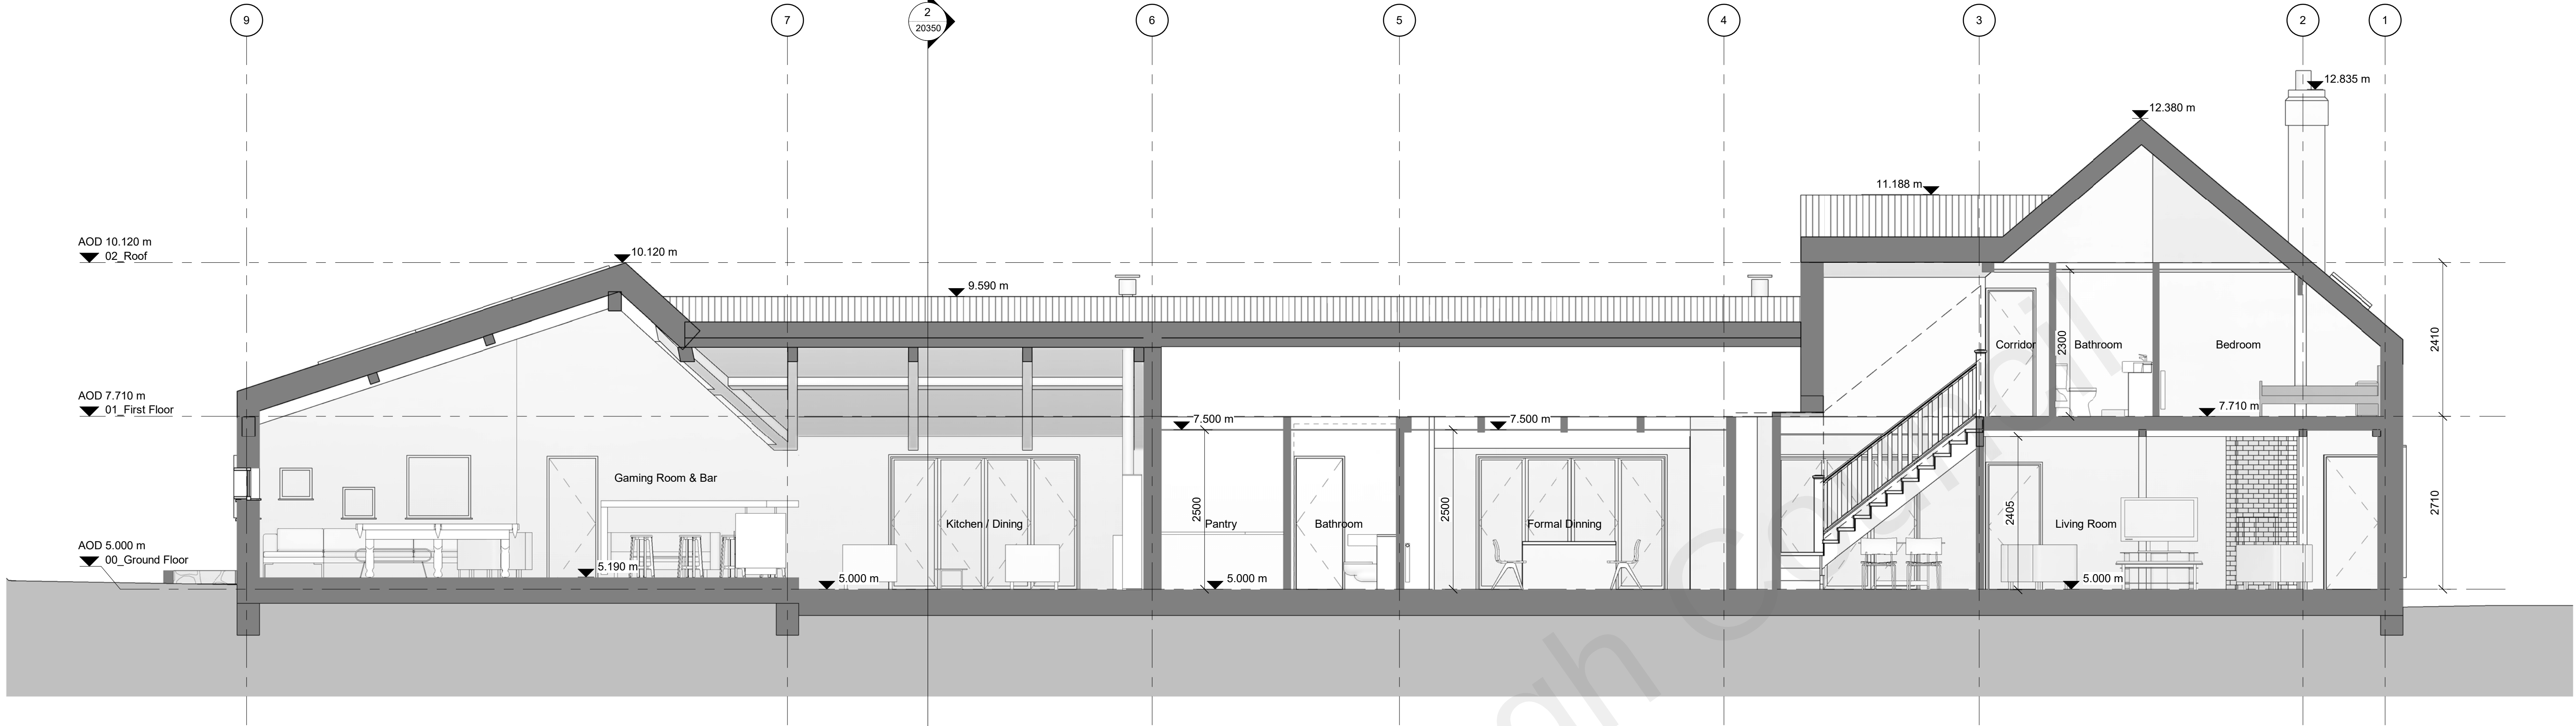

1 Proposed Section A - A
20350 1 : 50

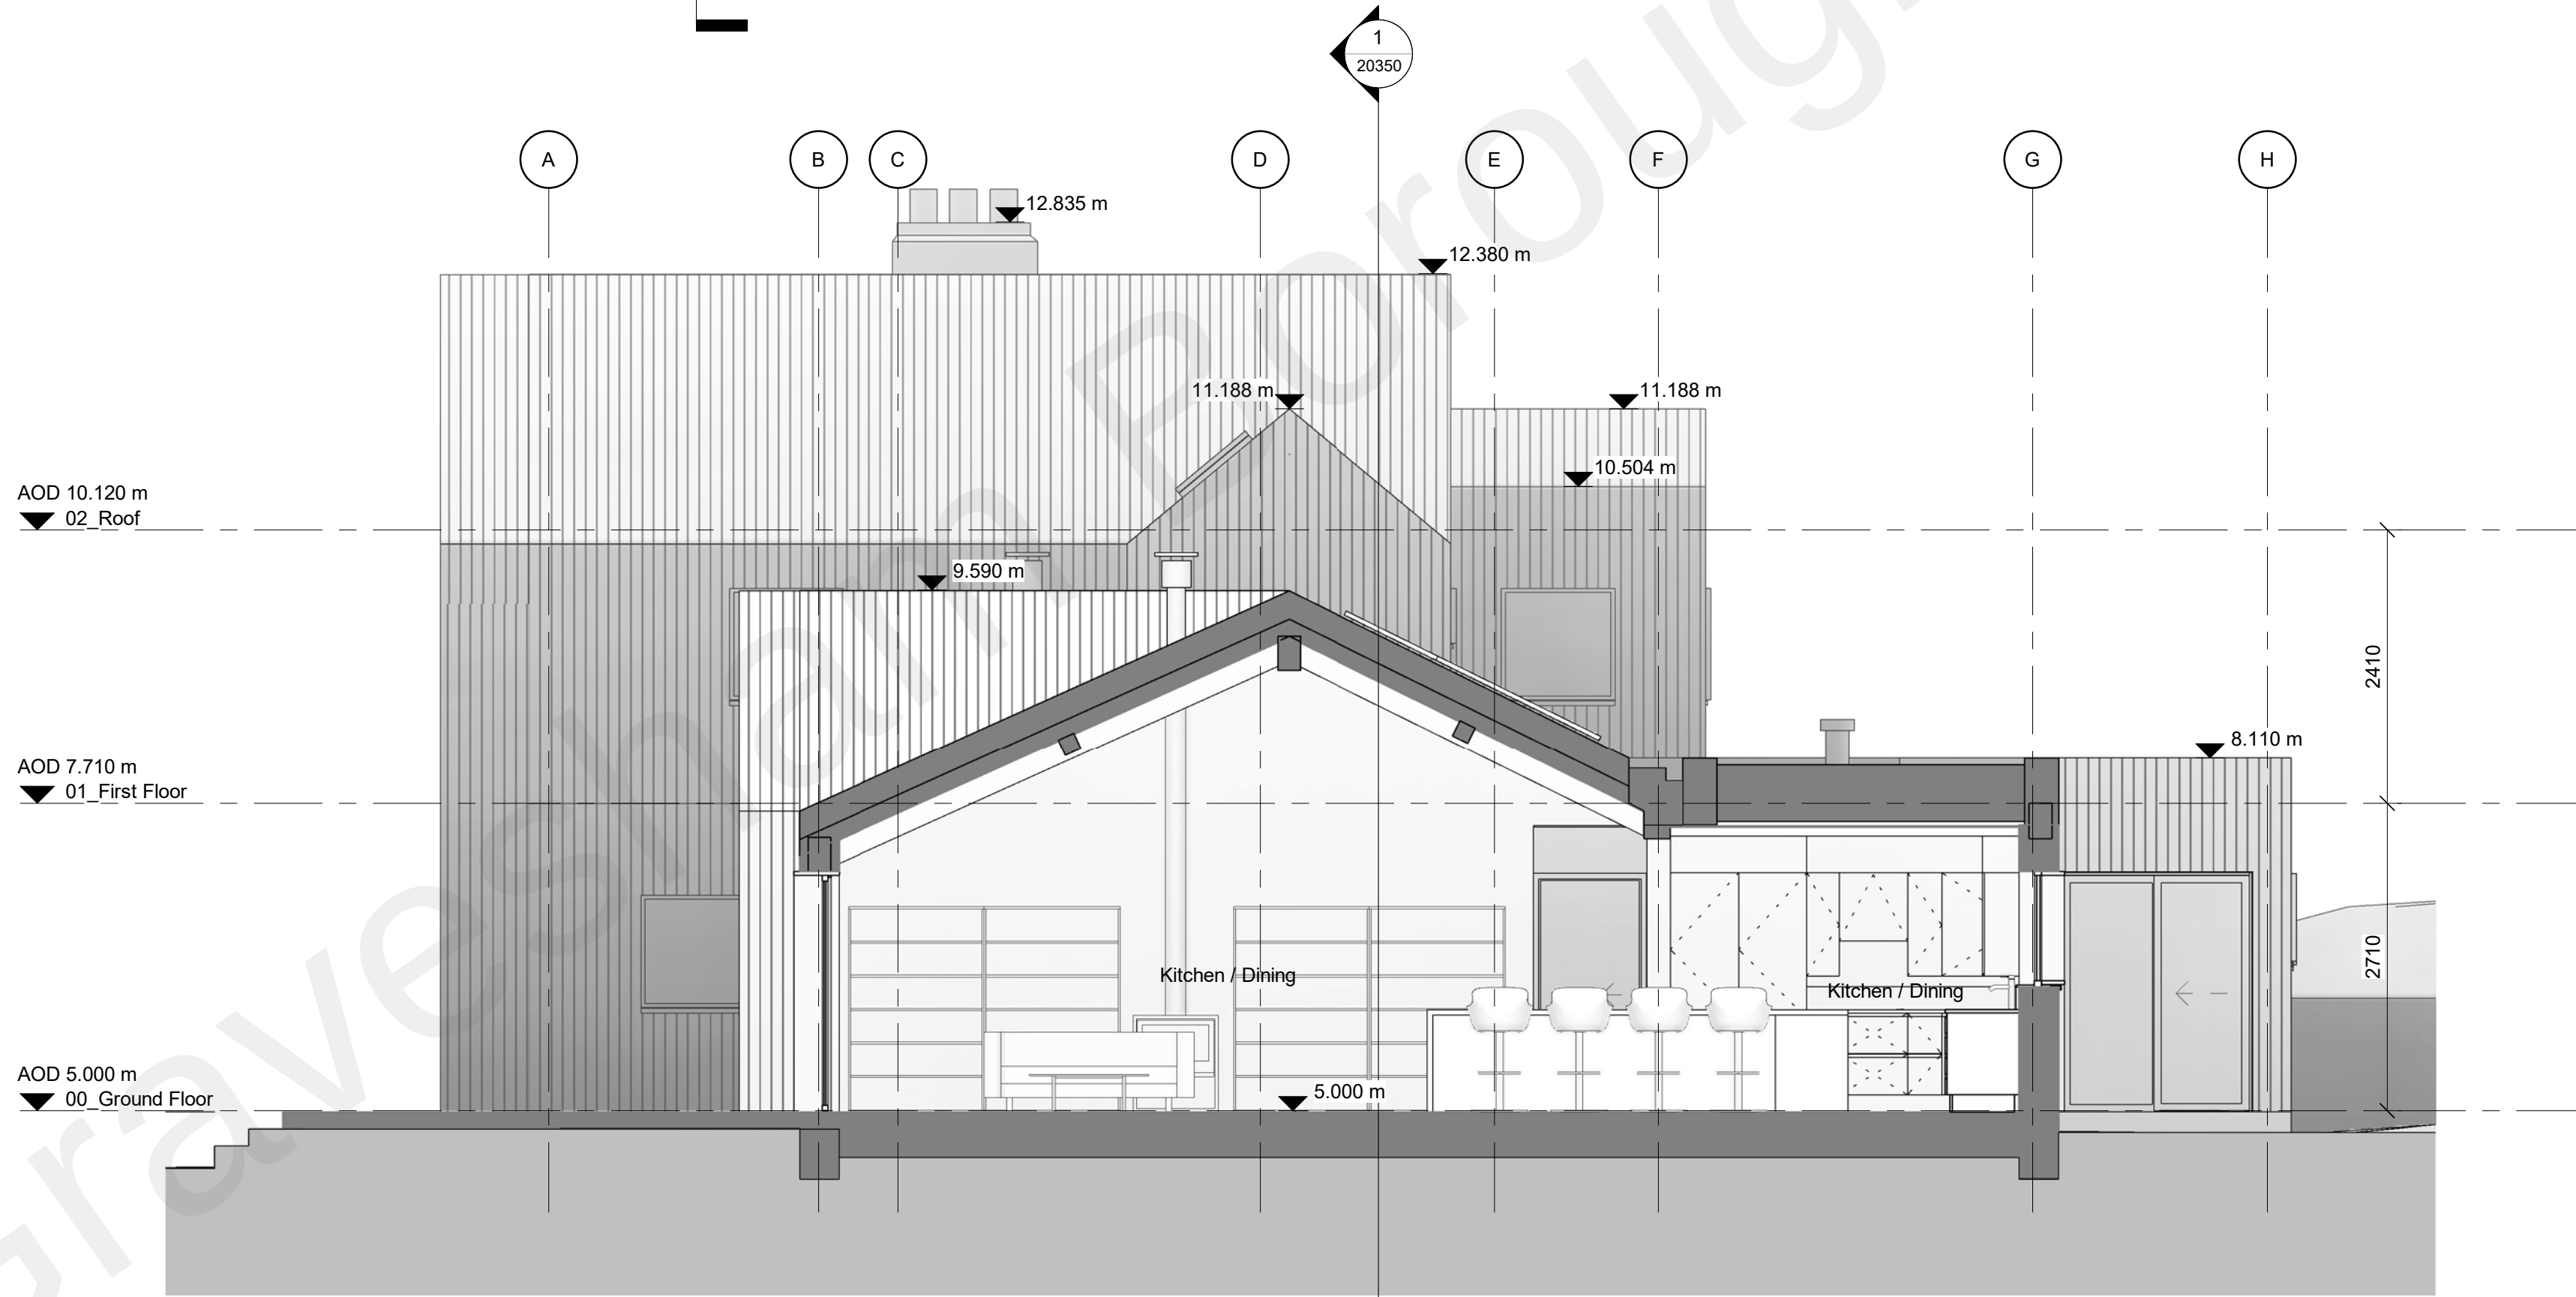

2 Section B-B
20350 1 : 50

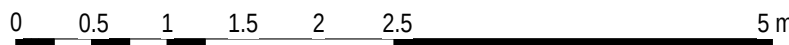


© COPYRIGHT
The copyright in this drawing is vested in Mongillo Construction Workshop (MCW) and no license or assignment of any kind has been, or is, granted to any third party whether by provision of copies or originals or otherwise unless agreed in writing.
DO NOT SCALE FROM THIS DRAWING
The contractor shall check and verify all dimensions on site and report any discrepancies in writing to Mongillo Construction Workshop (MCW) before proceeding work.
FOR ELECTRONIC DATA ISSUE
Electronic Data / drawings are issued as "read only" and should not be interrogated for measurement. All dimensions and levels should read, only from those values stated in text, on the drawing.
AREA MEASUREMENT



MONGILLO CONSTRUCTION WORKSHOP

REV.	DATE	AMENDMENT
P01	28/12/2022	Planning Application

KEYPLAN

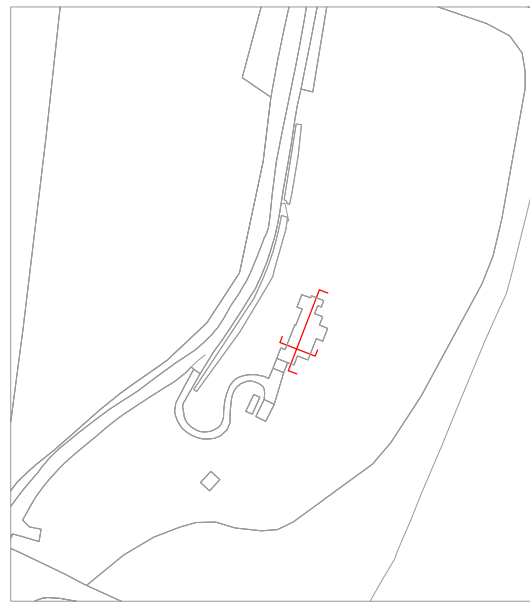

CLIENT

Jeff Goodman, Mark Jeannin

MONGILLO CONSTRUCTION WORKSHOP
Blackheath, London SE3 7AN
T: +44 7951 935801 E: contact@mongillocw.com

SCALE@A1 DATE ORIGINATOR CHECKED AUTHORISED
1 : 50 29/07/2022 SM SM SM
PROJECT
Haydown
General Arrangement
Proposed Sections

STATUS PURPOSE FOR ISSUE
S2 Planning

MCW NO. DRAWING NO. REV.
P011 P011 - MCW-MH-XX-DR - A - 20350 P01