



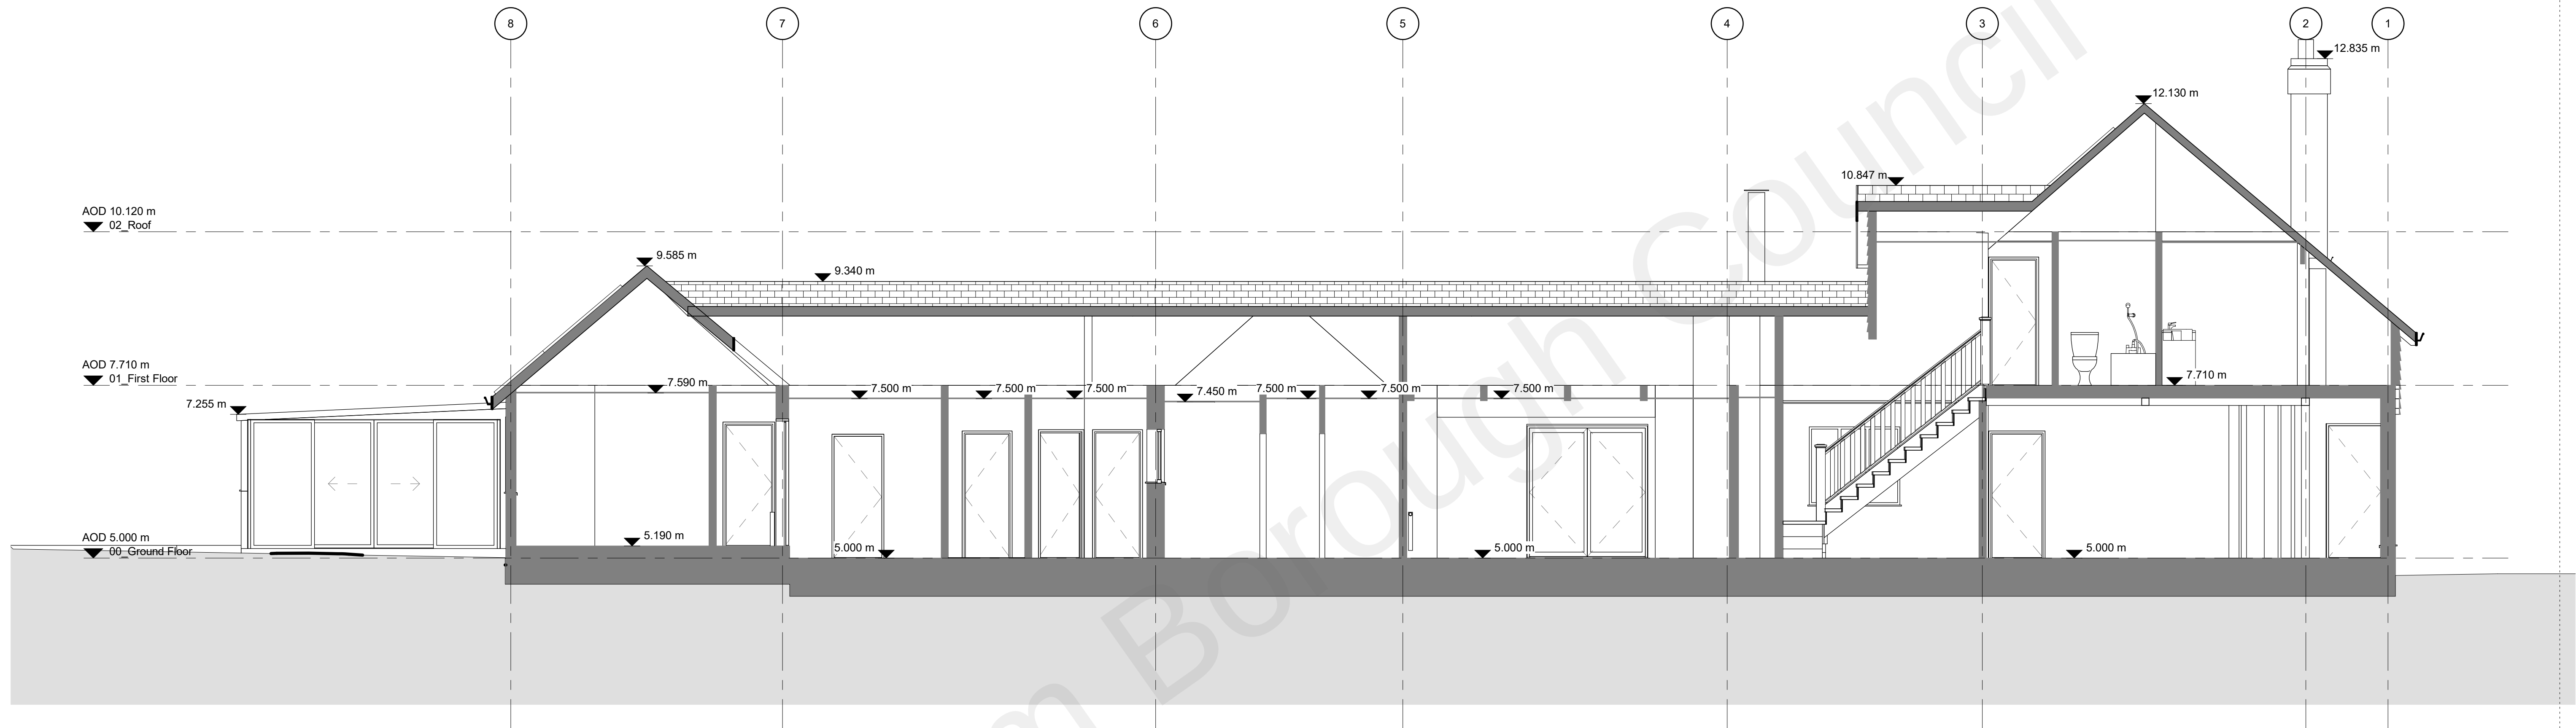

1 Existing Section A - A
1 : 50

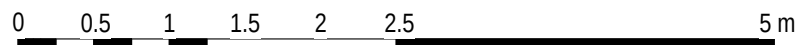


© COPYRIGHT
The copyright in this drawing is vested in Mongillo Construction Workshop (MCW) and no license or assignment of any kind has been, or is, granted to any third party whether by provision of copies or originals or otherwise unless agreed in writing.
DO NOT SCALE FROM THIS DRAWING
The contractor shall check and verify all dimensions on site and report any discrepancies in writing to Mongillo Construction Workshop (MCW) before proceeding work
FOR ELECTRONIC DATA ISSUE
Electronic Data / drawings are issued as "read only" and should not be interrogated for measurement. All dimensions and levels should read, only from those values stated in text, on the drawing.
AREA MEASUREMENT



MONGILLO CONSTRUCTION WORKSHOP

REV.	DATE	AMENDMENT
P01	28/12/2022	Planning Application

KEYPLAN

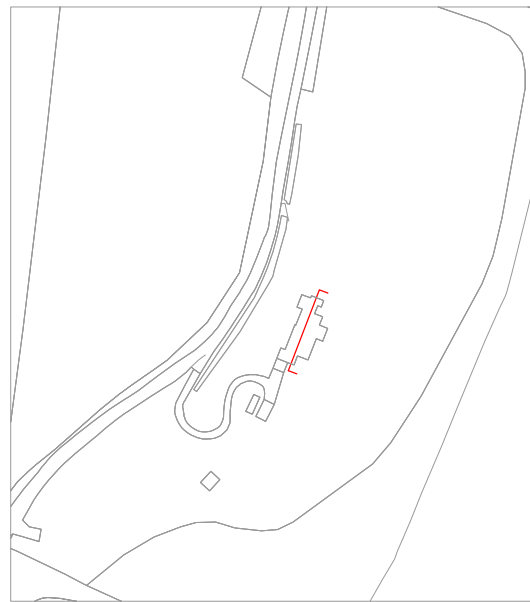

CLIENT

Jeff Goodman, Mark Jeannin

MONGILLO CONSTRUCTION WORKSHOP
Blackheath, London SE3 7AN
T: +44 7951 935801 E: contact@mongillocw.com

SCALE@A1	DATE	ORIGINATOR	CHECKED	AUTHORISED
1 : 50	29/07/2022	SM	SM	SM

PROJECT
Haydown
General Arrangement
Existing Sections

Existing Sections

STATUS	PURPOSE FOR ISSUE
S2	Planning

MCW NO.
P011

DRAWING NO.	REV.
P011 - MCW-MH-XX-DR - A - 20300	P01