


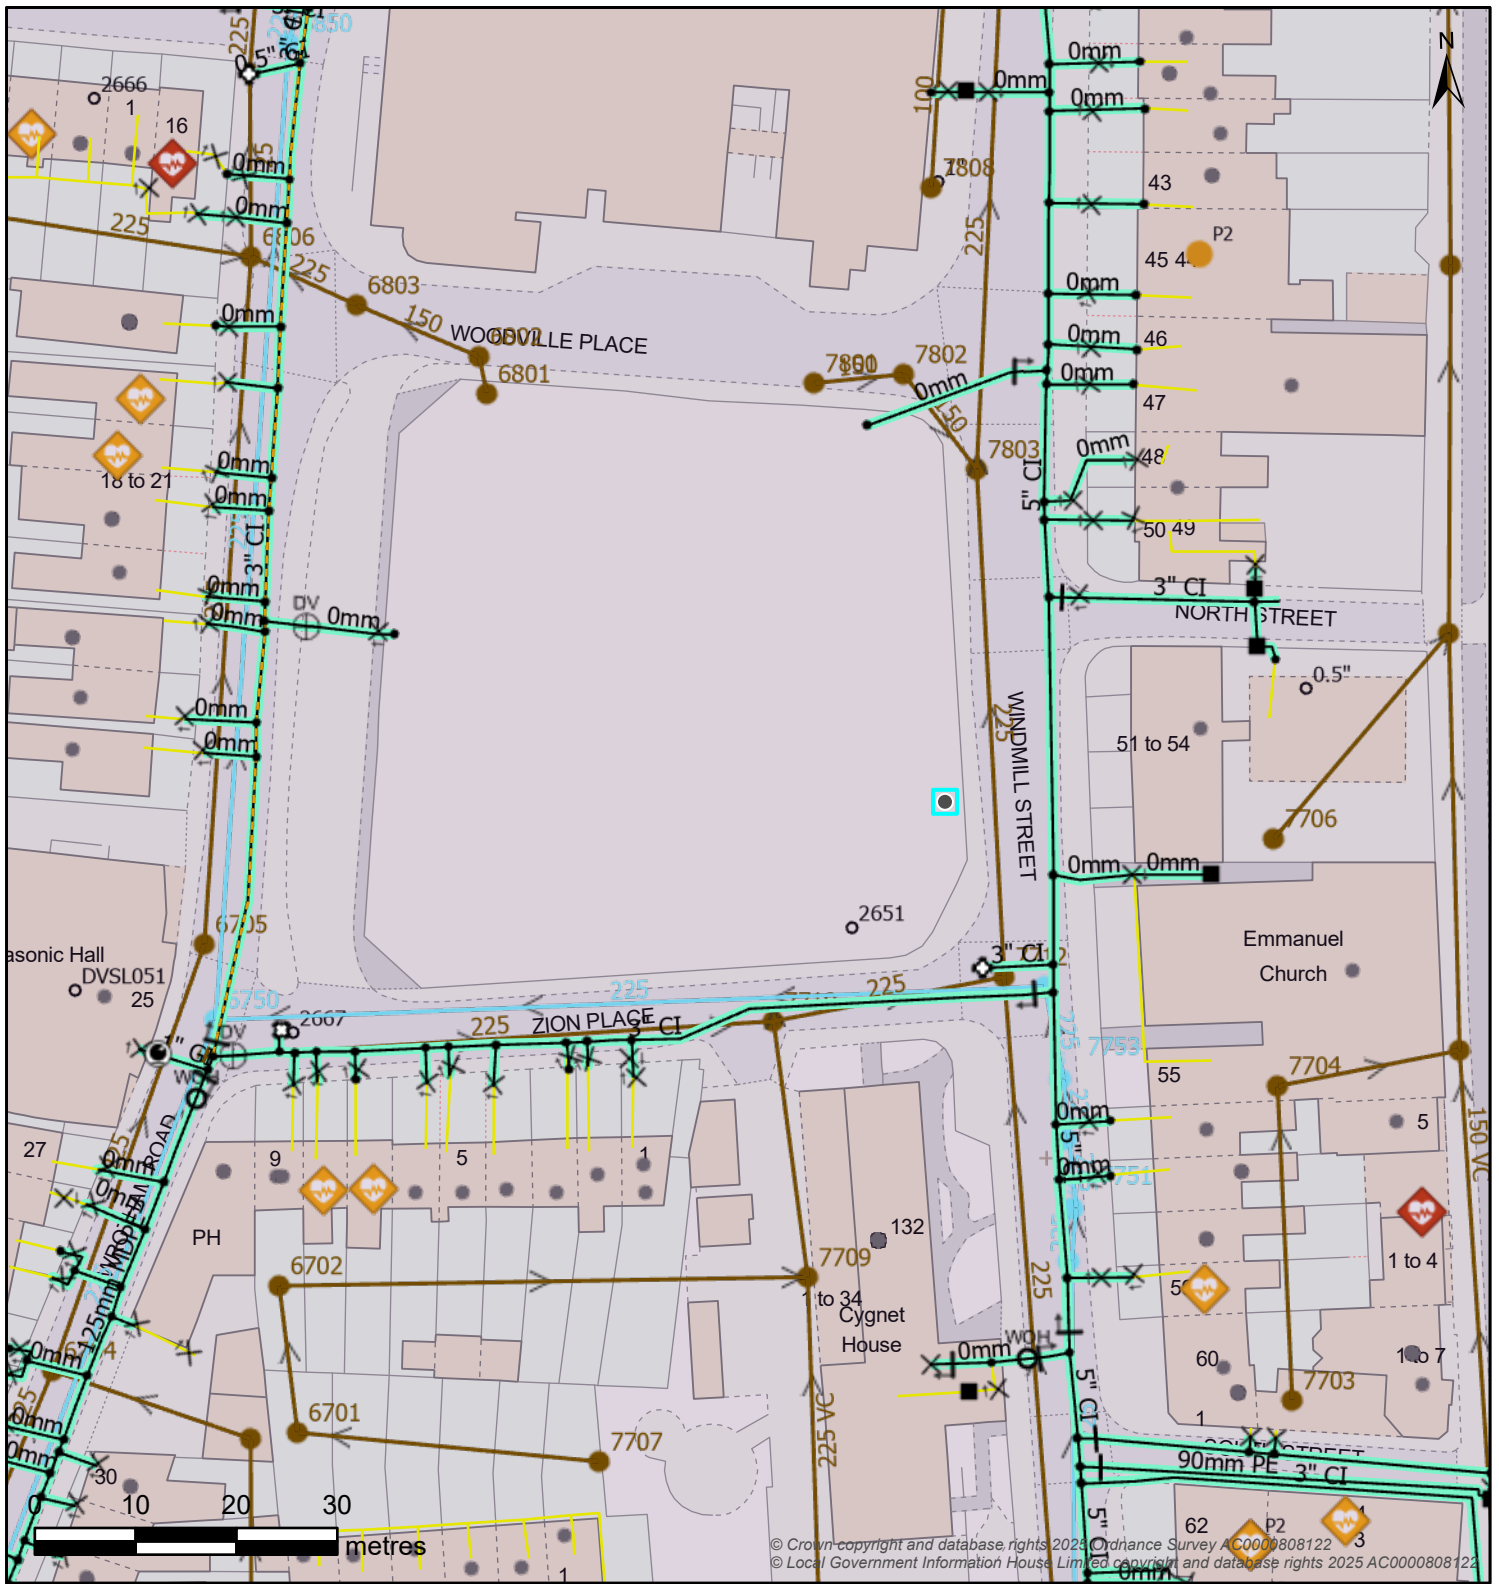

Map Title: SW Print

Printed By: Anne.McFarlane2
Date Printed: 24/04/2026
Map Scale: 750

The information provided is believed to be correct but is provided on an 'as is' basis and without any warranty or condition express or implied, statutory or otherwise as to its quality or fitness for purpose. Actual positions of assets should always be determined on site.



Controllable Valve			Flow Control			Inlet-Outfall	
Damboards	Penstock	Valve	Anti Flood Device	Pumped Anti Flood Device	Reflux Valve	Inlet	Outfall
Manhole							
Bifurcation	Cascade	Catchpit	Head Of Public Sewer	Interceptor Chamber	Manhole	Soakaway	Washout
Outfall Headworks		Overflow Chamber		Pipe Bridge		Pumping Station	
Outfall Headworks	Combined Sewer Overflow	Emergency Overflow	Pipe Bridge	Micro Pumping Station	Pumping Station		
Sewer Level Monitor		Storage		Treatment Works		Weir	
Sewer Level Monitor	Storm Tank	Tidal Storage Tank	Treatment Works	Weir	Wastewater Site		
Wastewater Pipe				Wastewater Use		Developer Services	
Culverted Water Course	Syphon	Tank Sewer	Foul	Combined	Build Over Agreement	Section 104	
Drain	Trunk Sewer	Vacuum Main	Sludge	Treated Effluent	Wastewater Area		
Outfall	Decommissioned Pipe	Sewer	Surface Water	Private			
Overflow					Catchment	Sub-Catchment	
Rising Main							