






1:10 Elevation GFW5

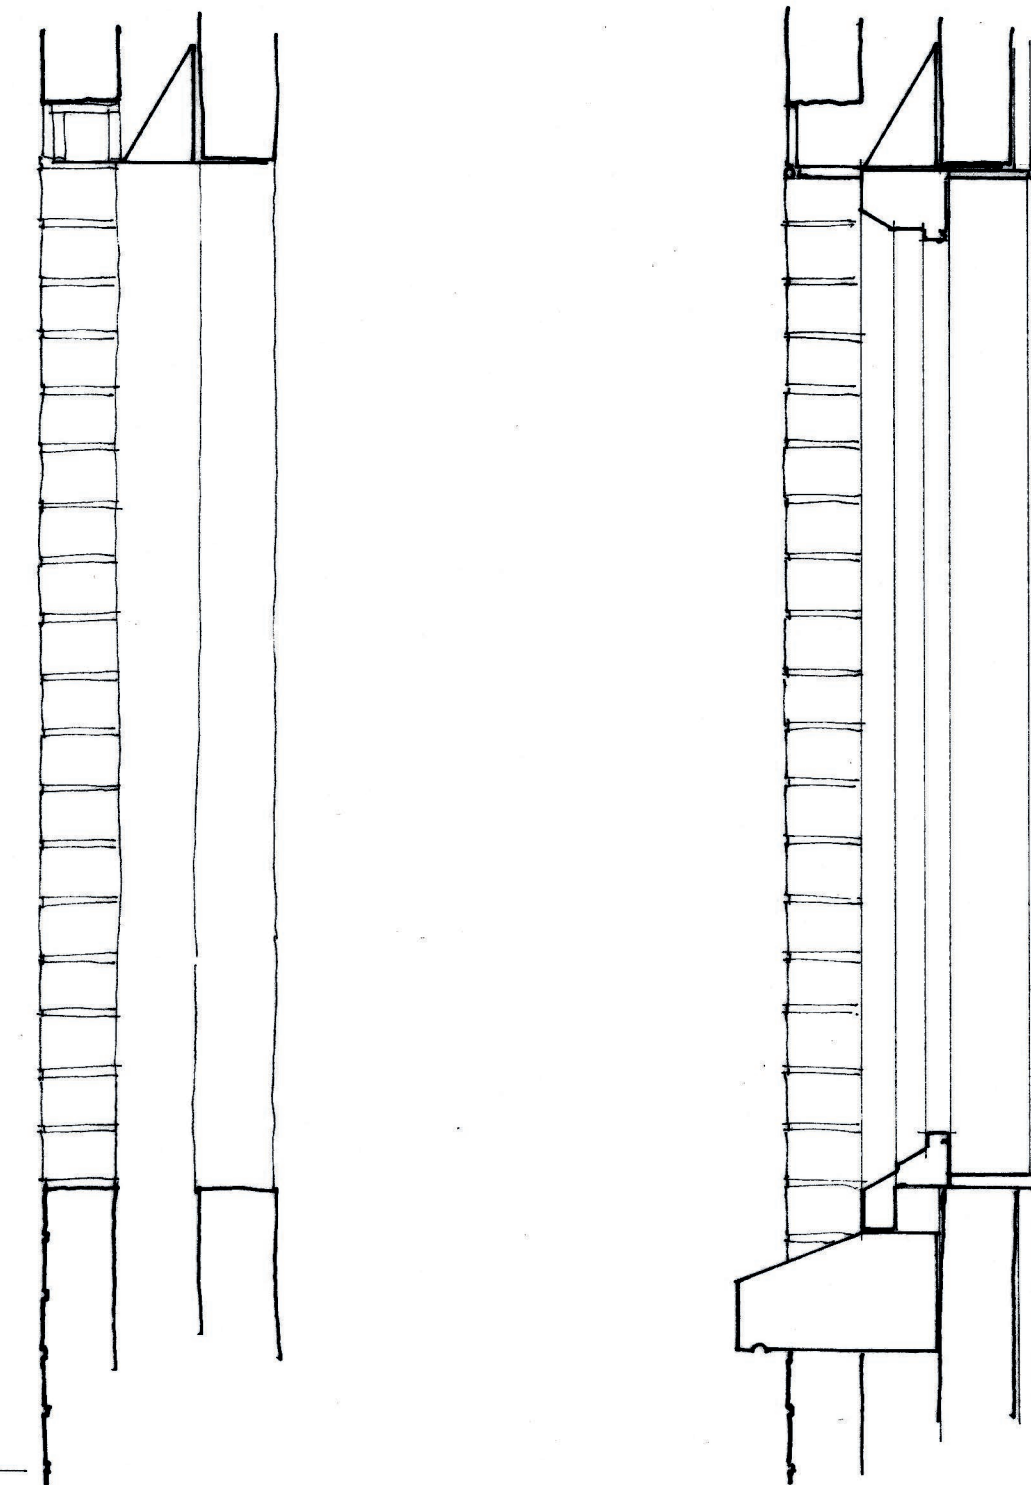

1:10 Section as extg. & proposed

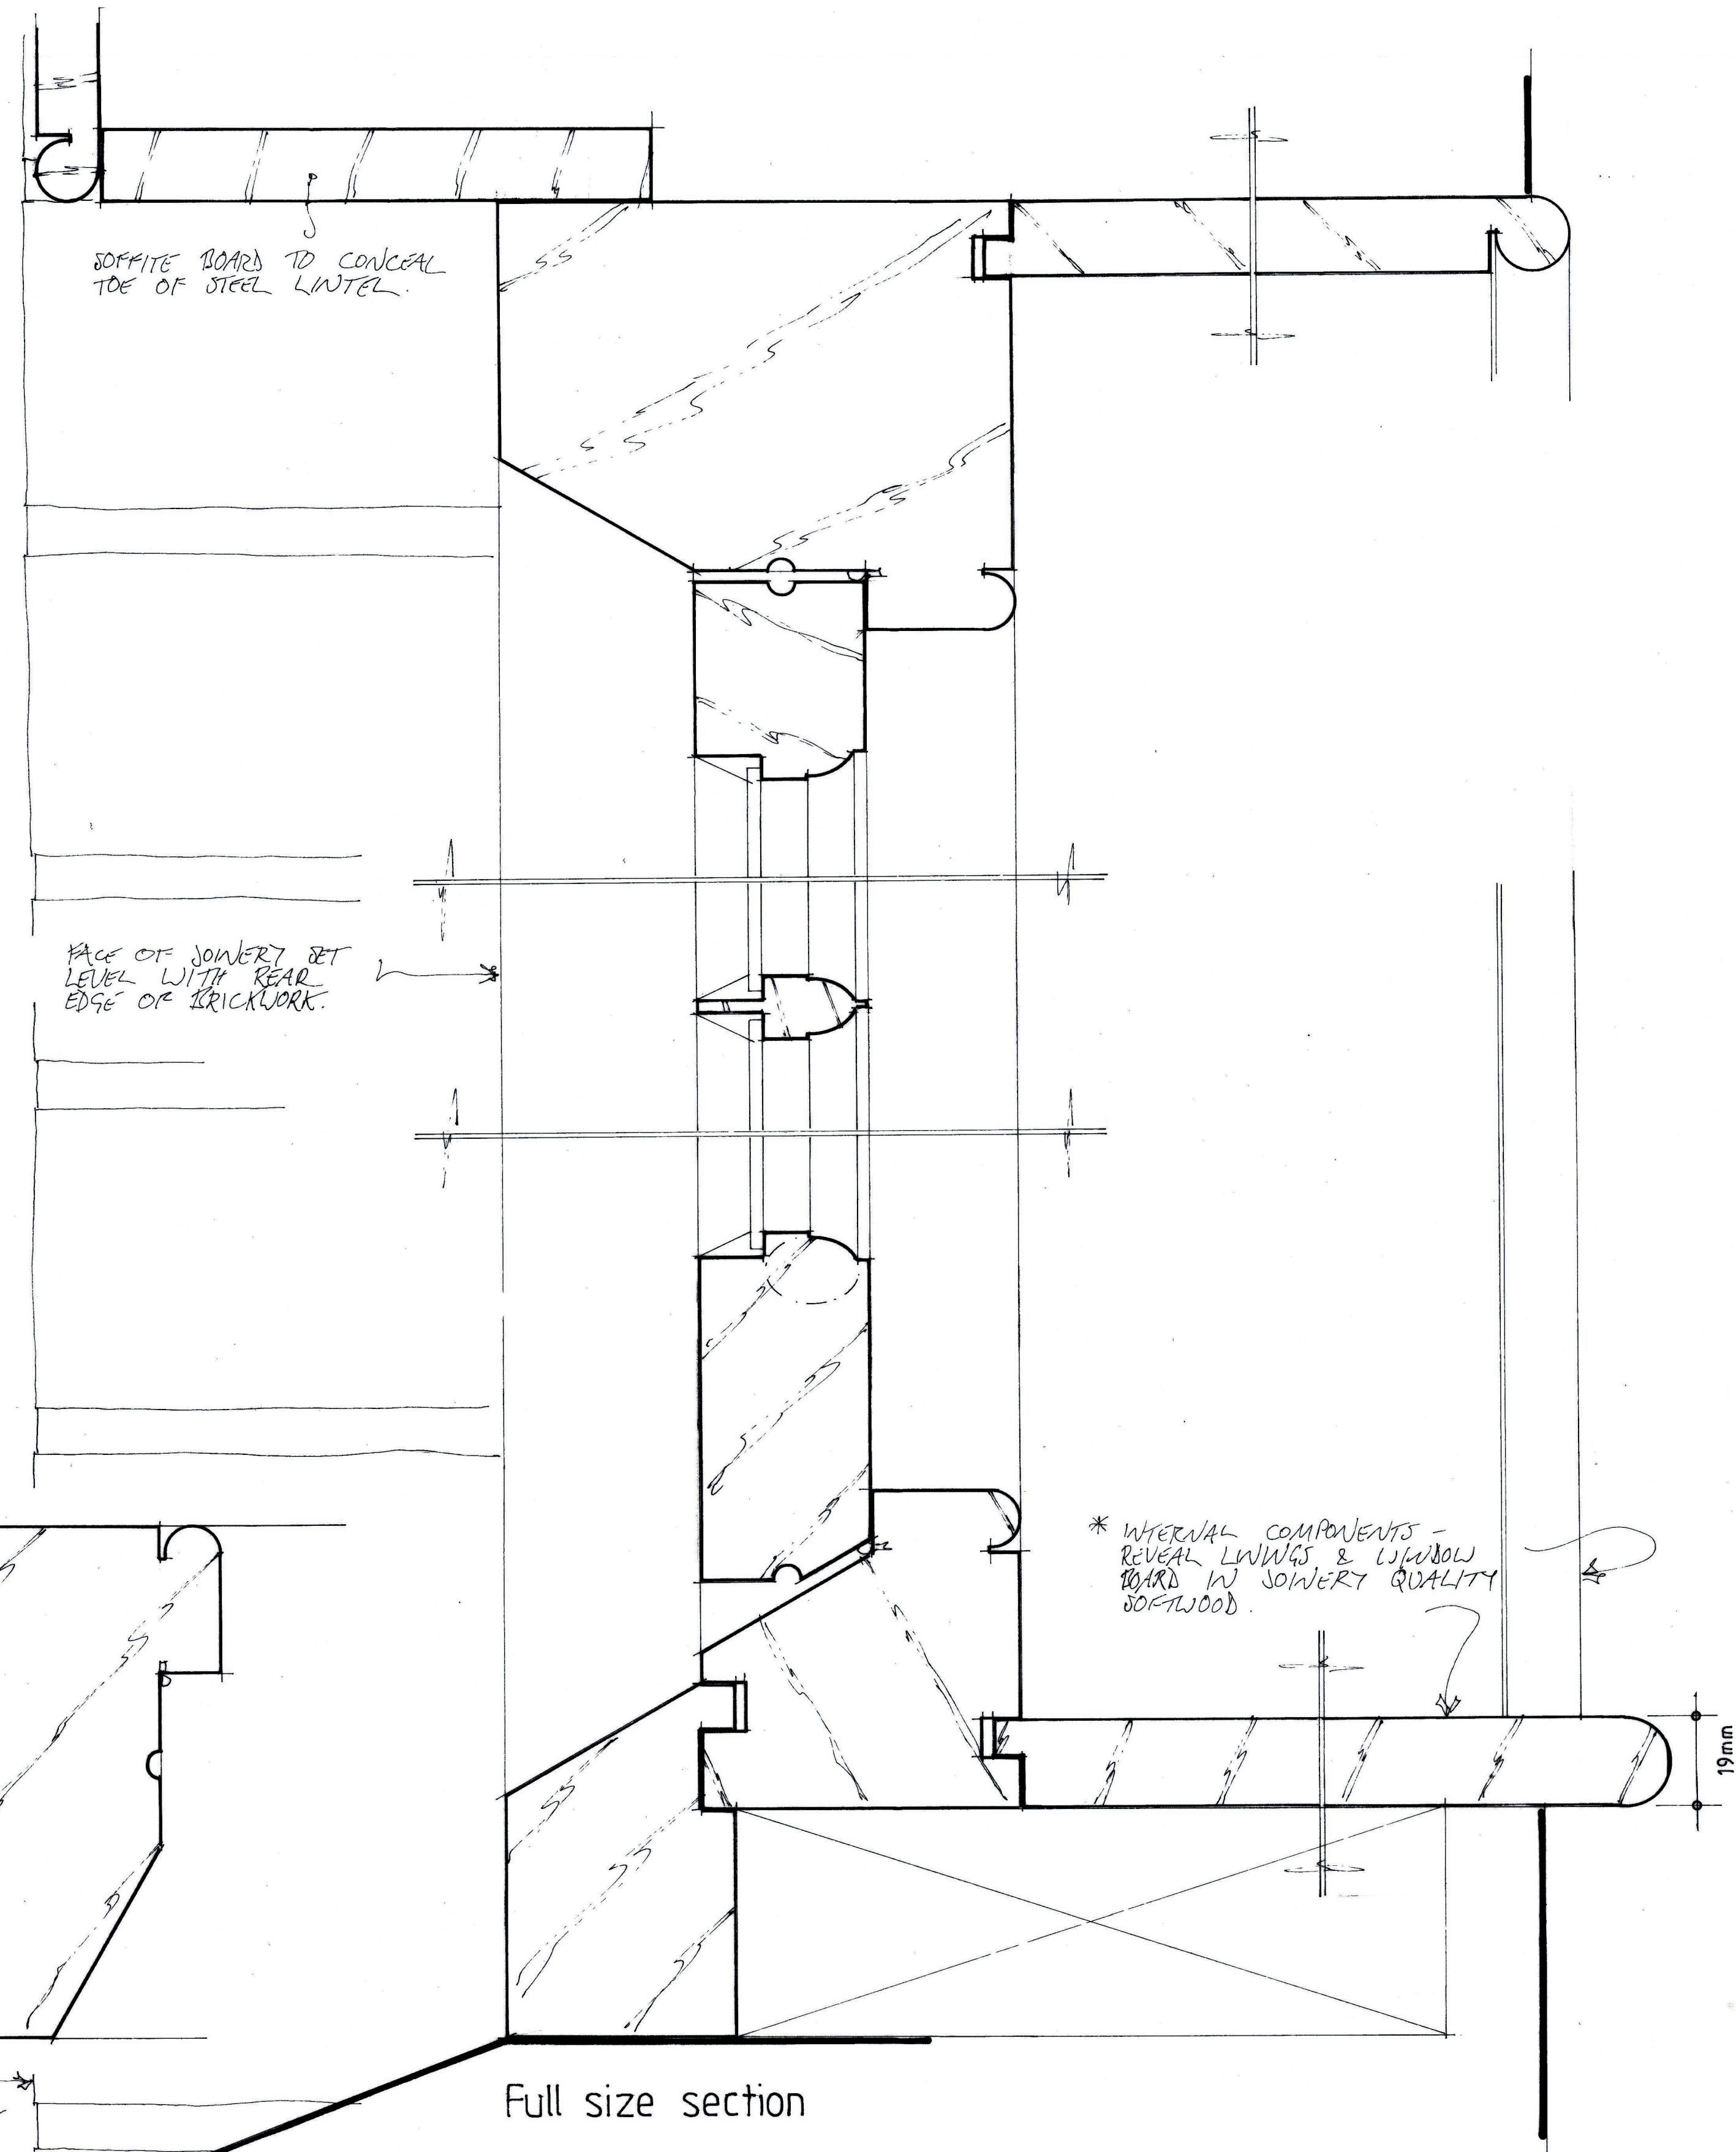

Full size section

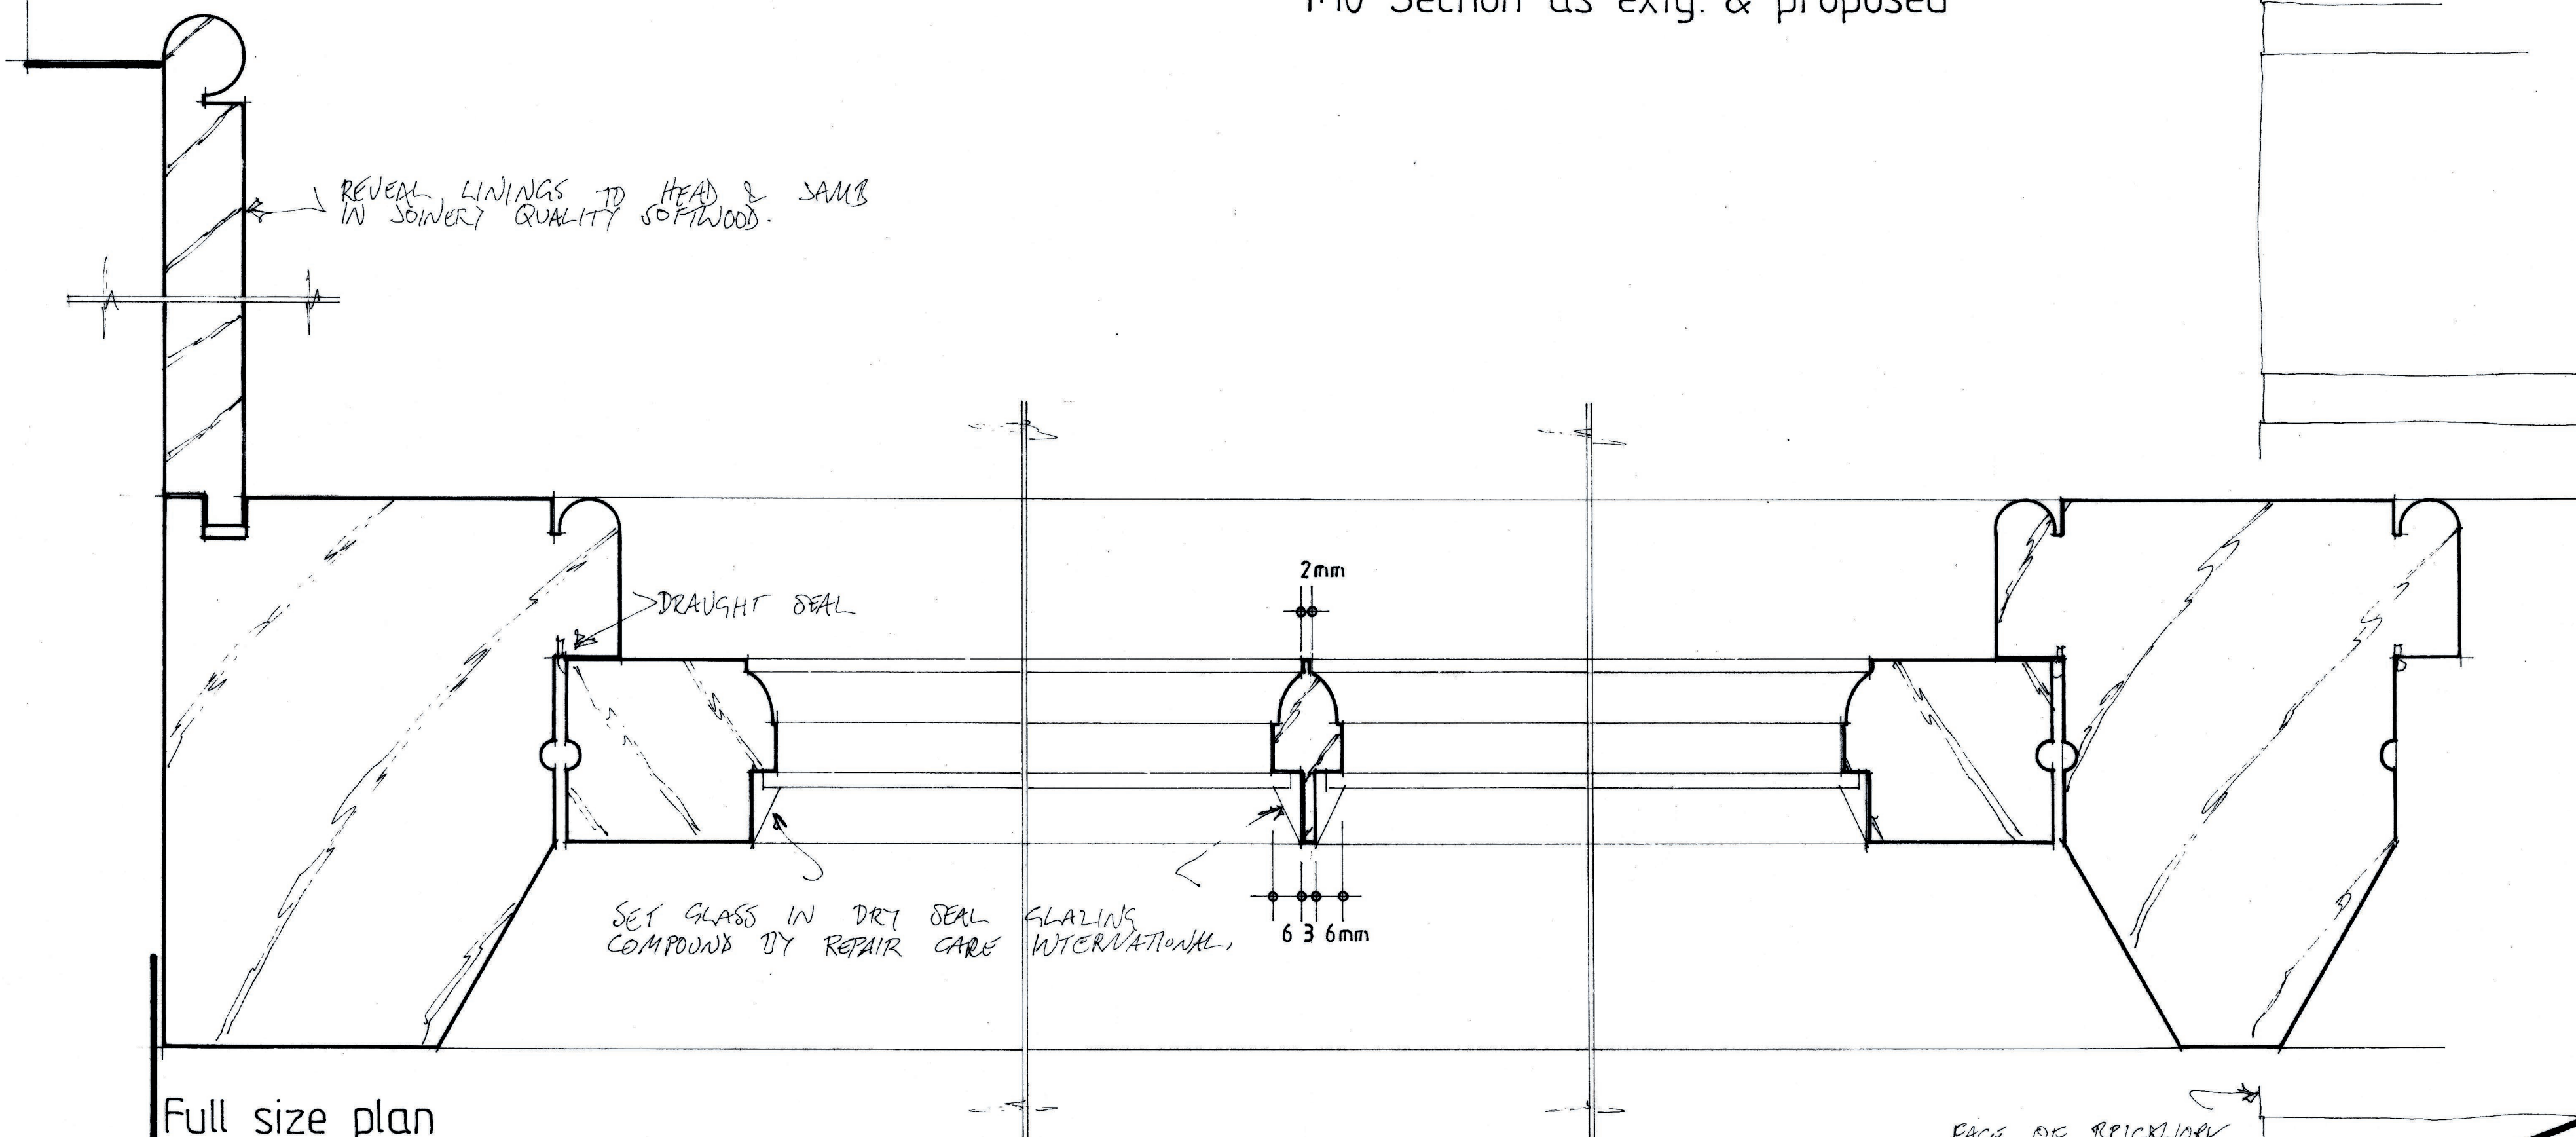

Full size plan

East Court Manor

Casement window detail GFW5

Scale: full size & 1:10 at A1

Drwg.: ECM/0123/11

Drwg. by: T. Ellis June 2023 Tel: 01233 770498

Notes:

Confirm/establish critical dimensions on site prior to joinery manufacture

Manufacture joinery using Accoya*

Fit proprietary draught seals to frame

Glaze with 3mm float glass

Scan + 3 folded

