
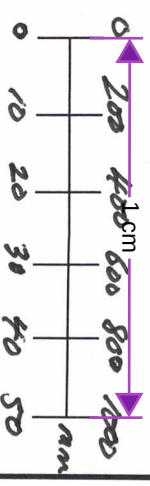


RE: The Old Vicarage
Church Street, Higham
Rochester ME3 7LR



Proposed Pair of Doors and Frame

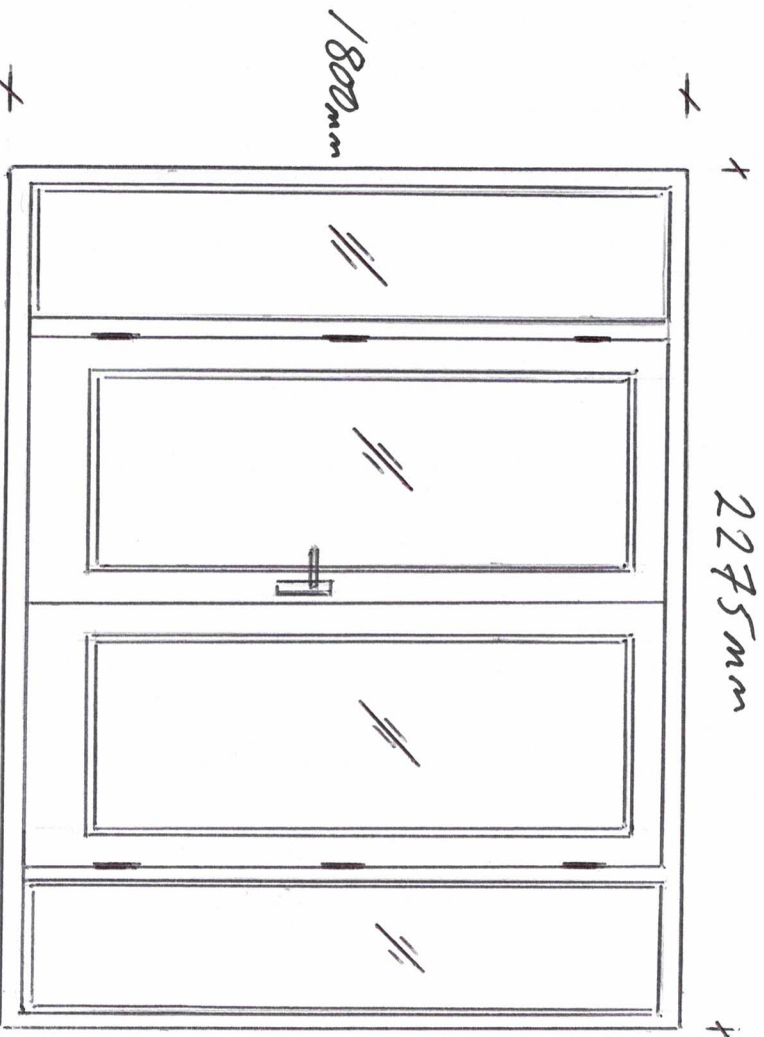

44 SCALE 1:20


RE: The Old Vicarage
Church Street, Higham
Rochester ME3 7LR

Door Frame
Upright Sections &
Door Stiles

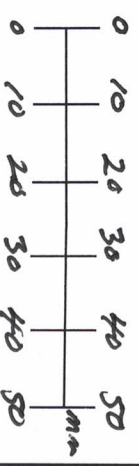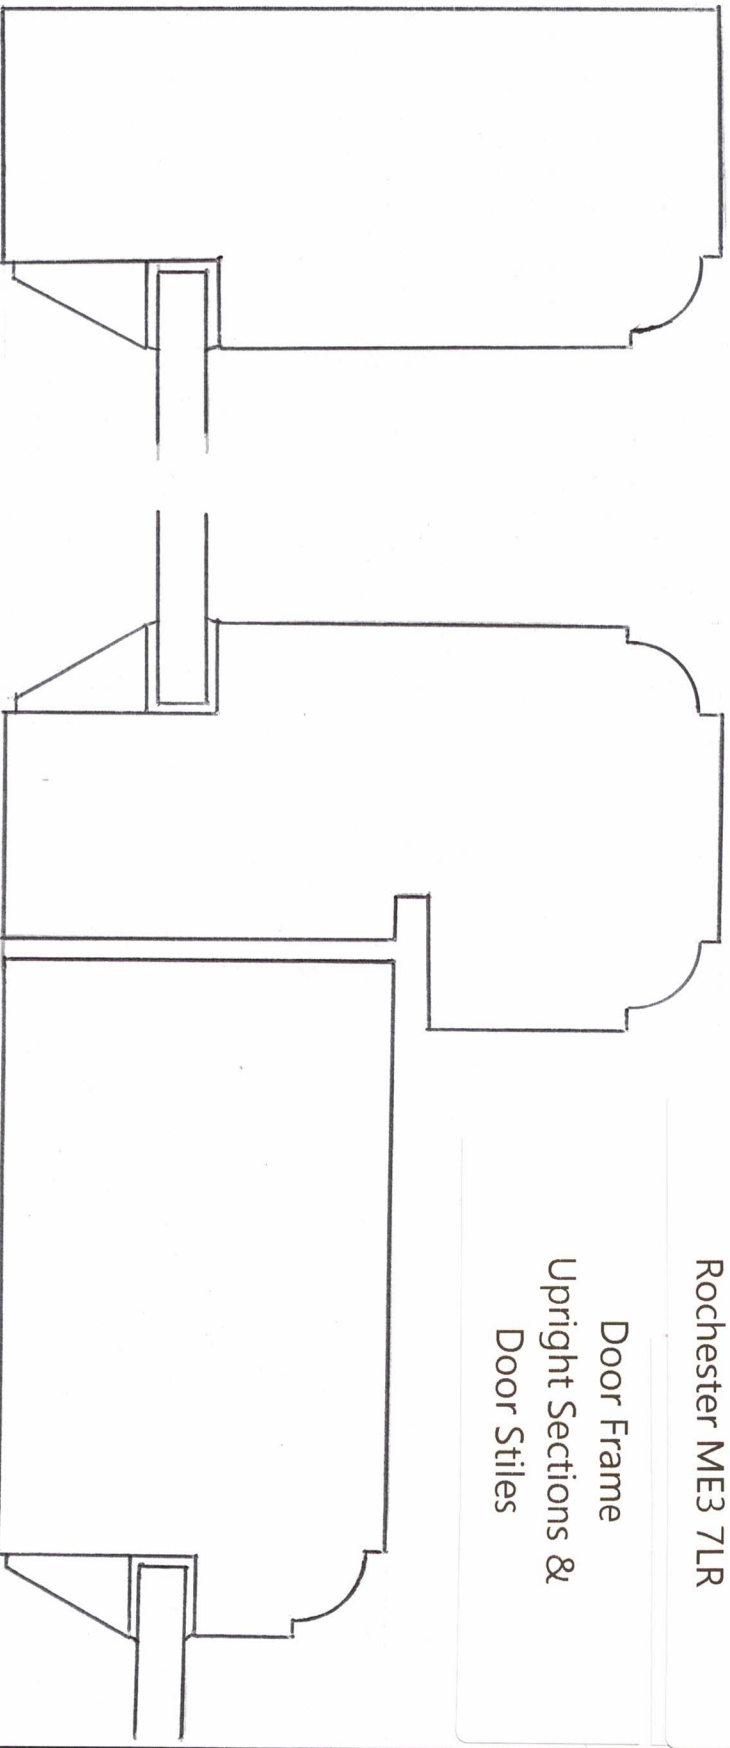


A4 SCALE 1:1

RE: The Old Vicarage
Church Street, Higham
Rochester ME3 7LR

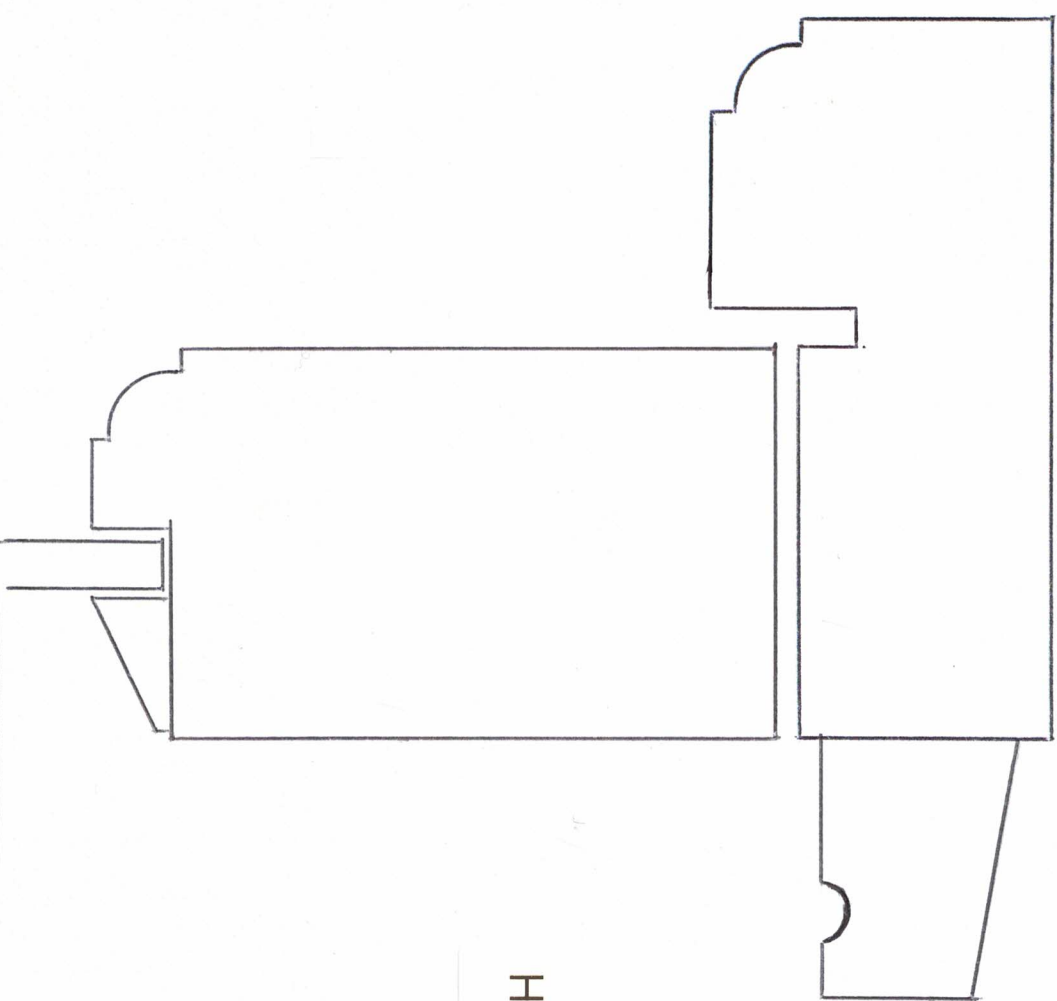



Door Frame
Head Section (Above Doors)

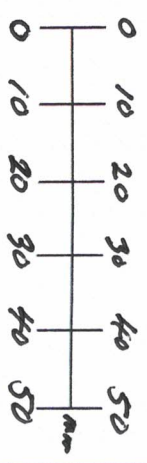

A4 SCALE 1:1


RE: The Old Vicarage
Church Street, Higham
Rochester ME3 7LR

Door Frame
Cill Section (Below Doors)

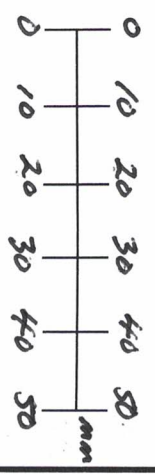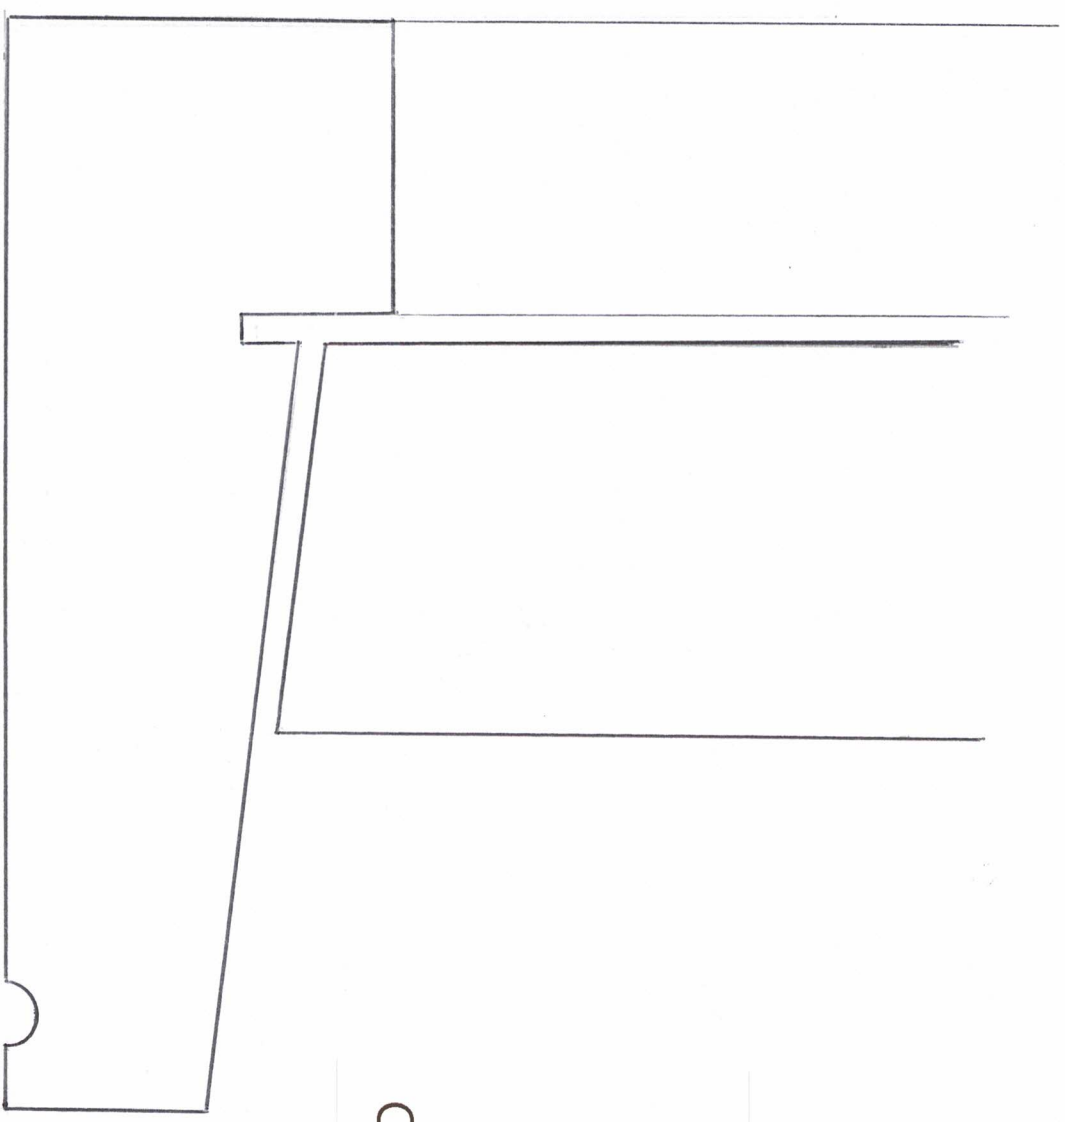


A4 SCALE 1:1

RE: The Old Vicarage
Church Street, Higham
Rochester ME3 7LR

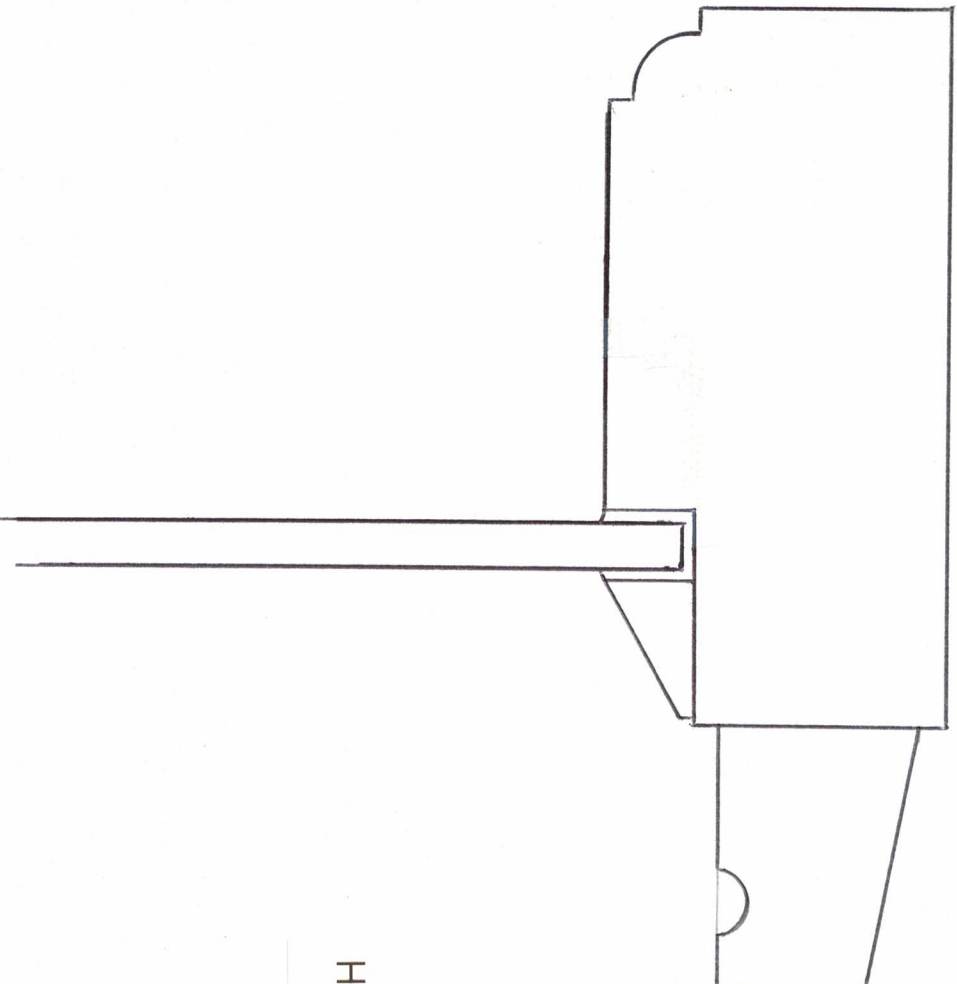



Door Frame
Head Section (Above Fixed Glass)

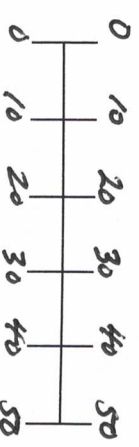

A4 SCALE 1:1

RE: The Old Vicarage
Church Street, Higham
Rochester ME3 7LR

Door Frame
Cill Section (Below Fixed Glass)

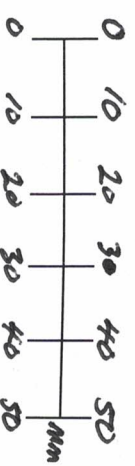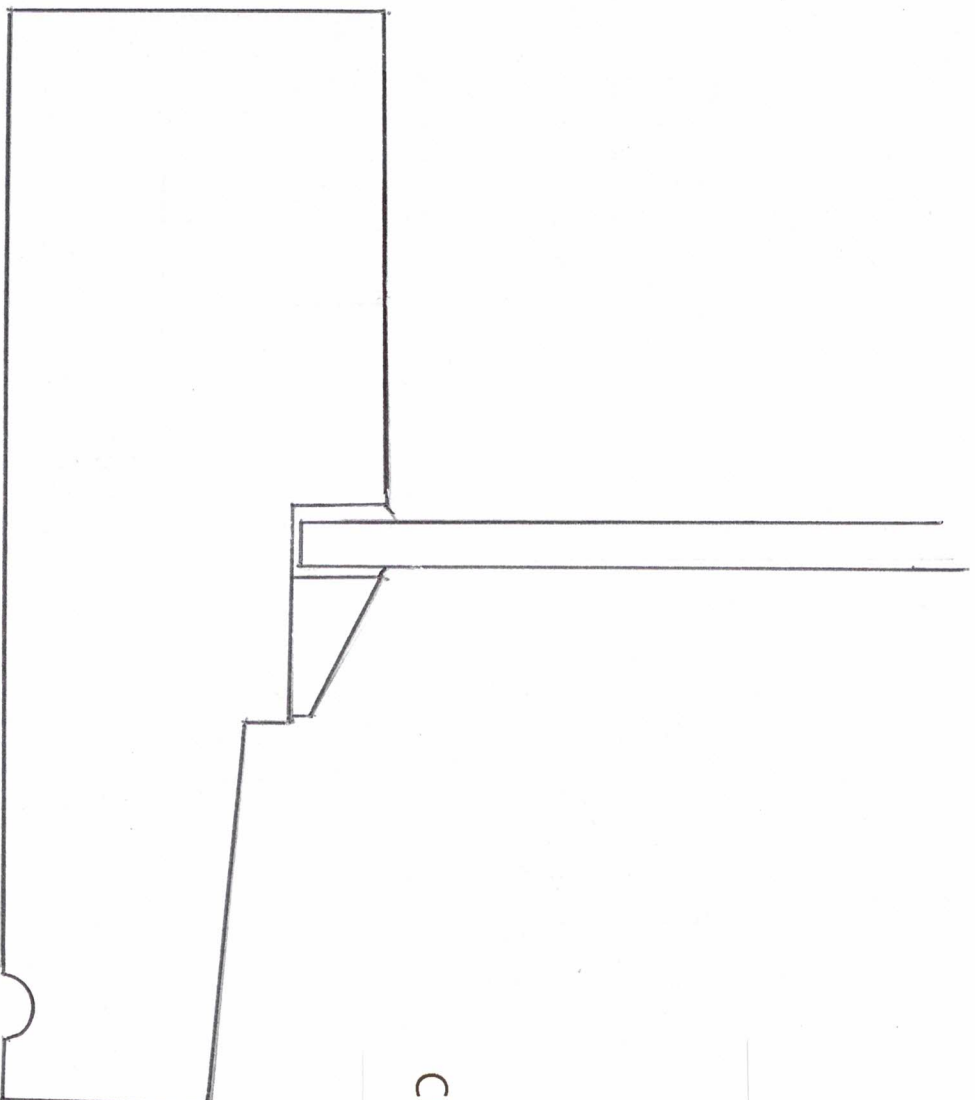

A4 SCALE 1:1