




Proposed Utility
Room Window

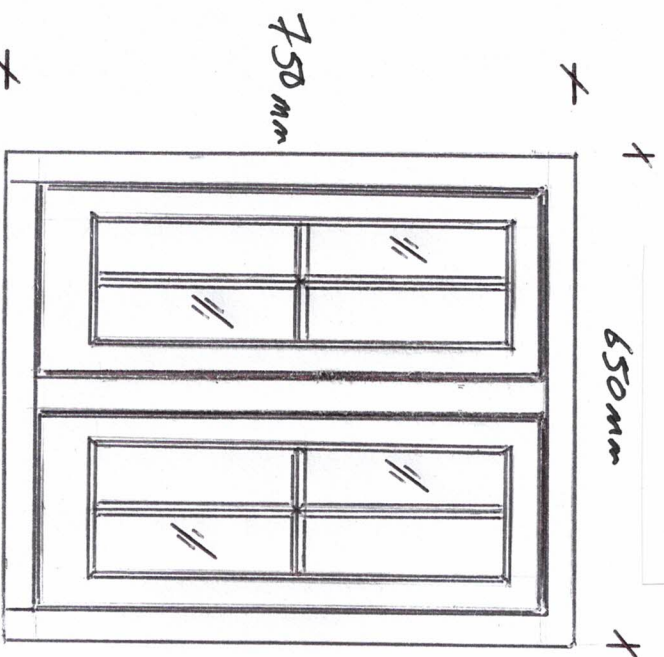

Proposed WC
Window

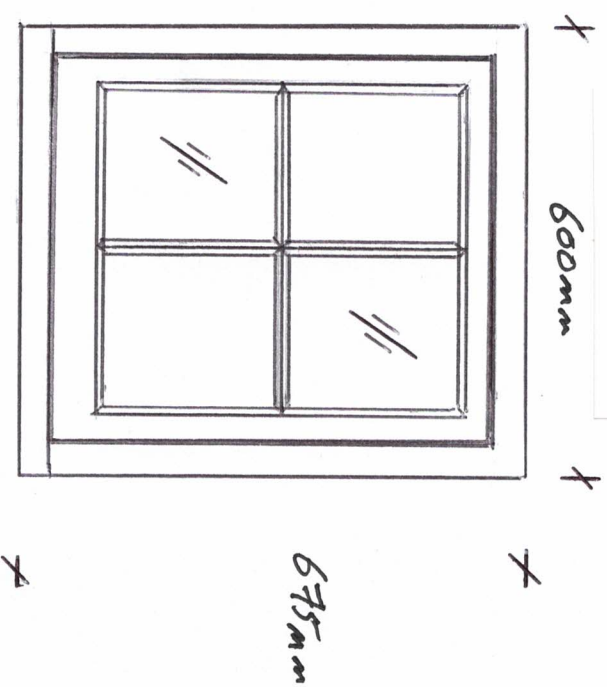


RE: The Old Vicarage
Church Street, Higham
Rochester ME3 7LR

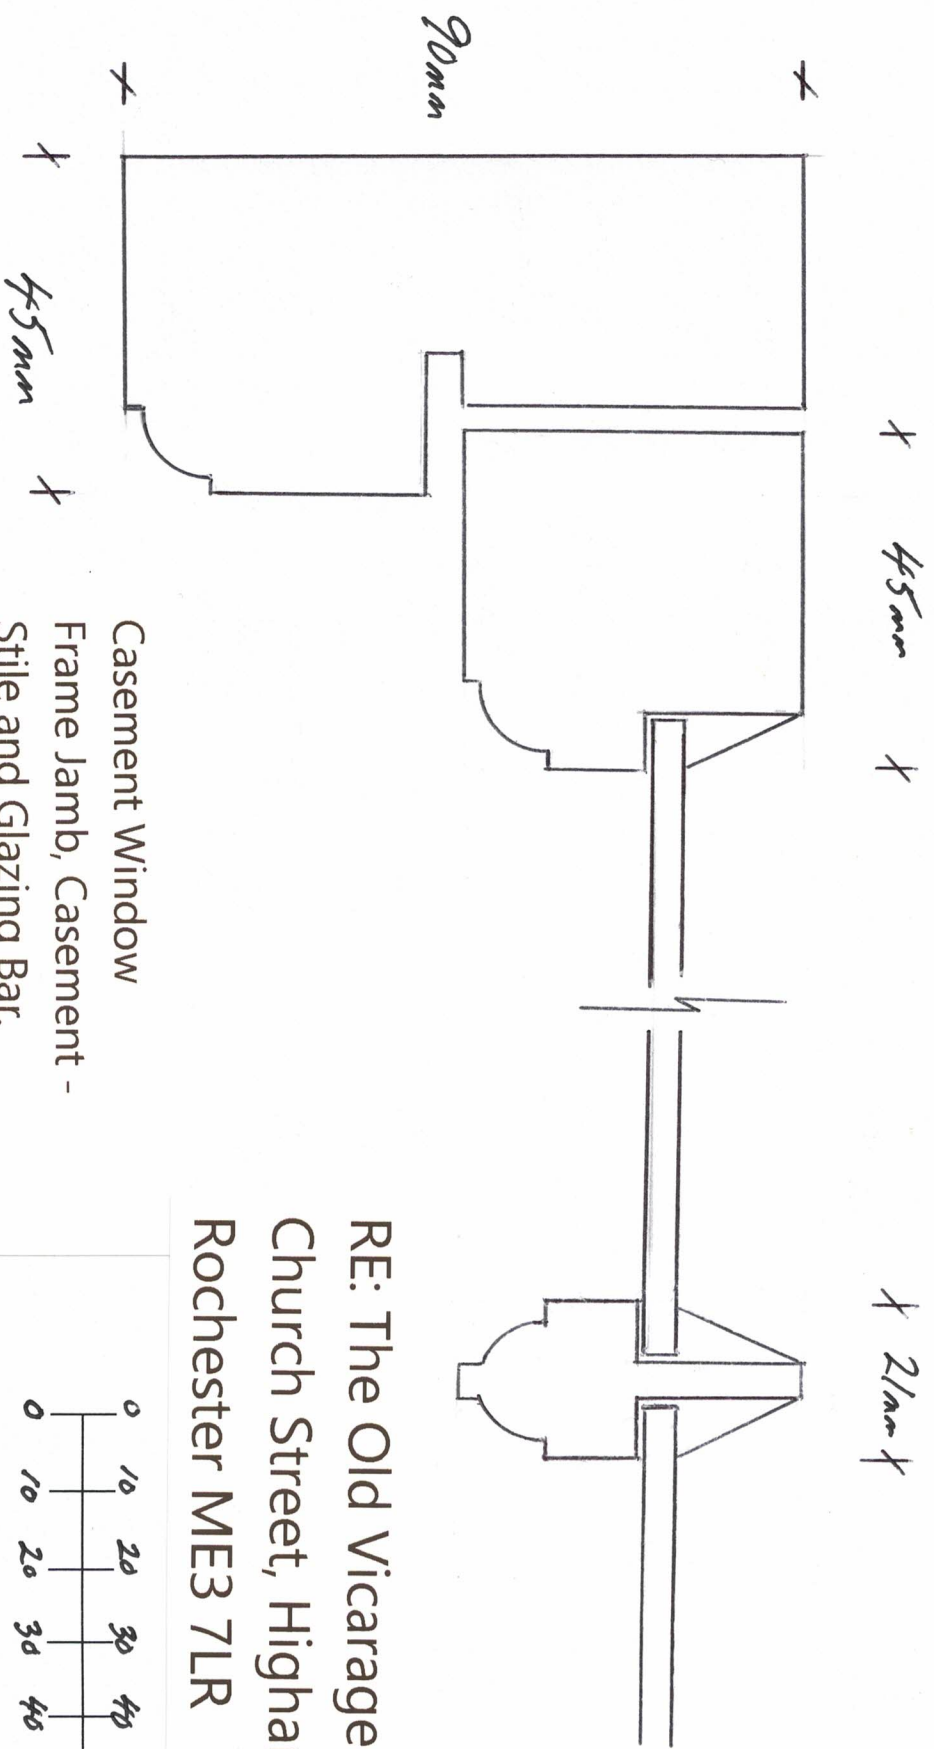

Casement Window
Frame Jamb, Casement -
Stile and Glazing Bar.
(Frame Head same detail)

RE: The Old Vicarage
Church Street, Higham
Rochester ME3 7LR

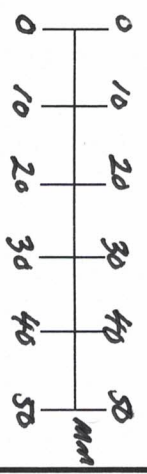


44 SCALE 1:1

RE: The Old Vicarage
Church Street, Higham
Rochester ME3 7LR


70mm

Casement Window
Frame Cill and
Casement Bottom Rail


60mm

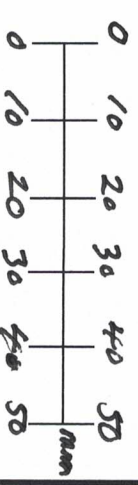

Att SCALE 1:1

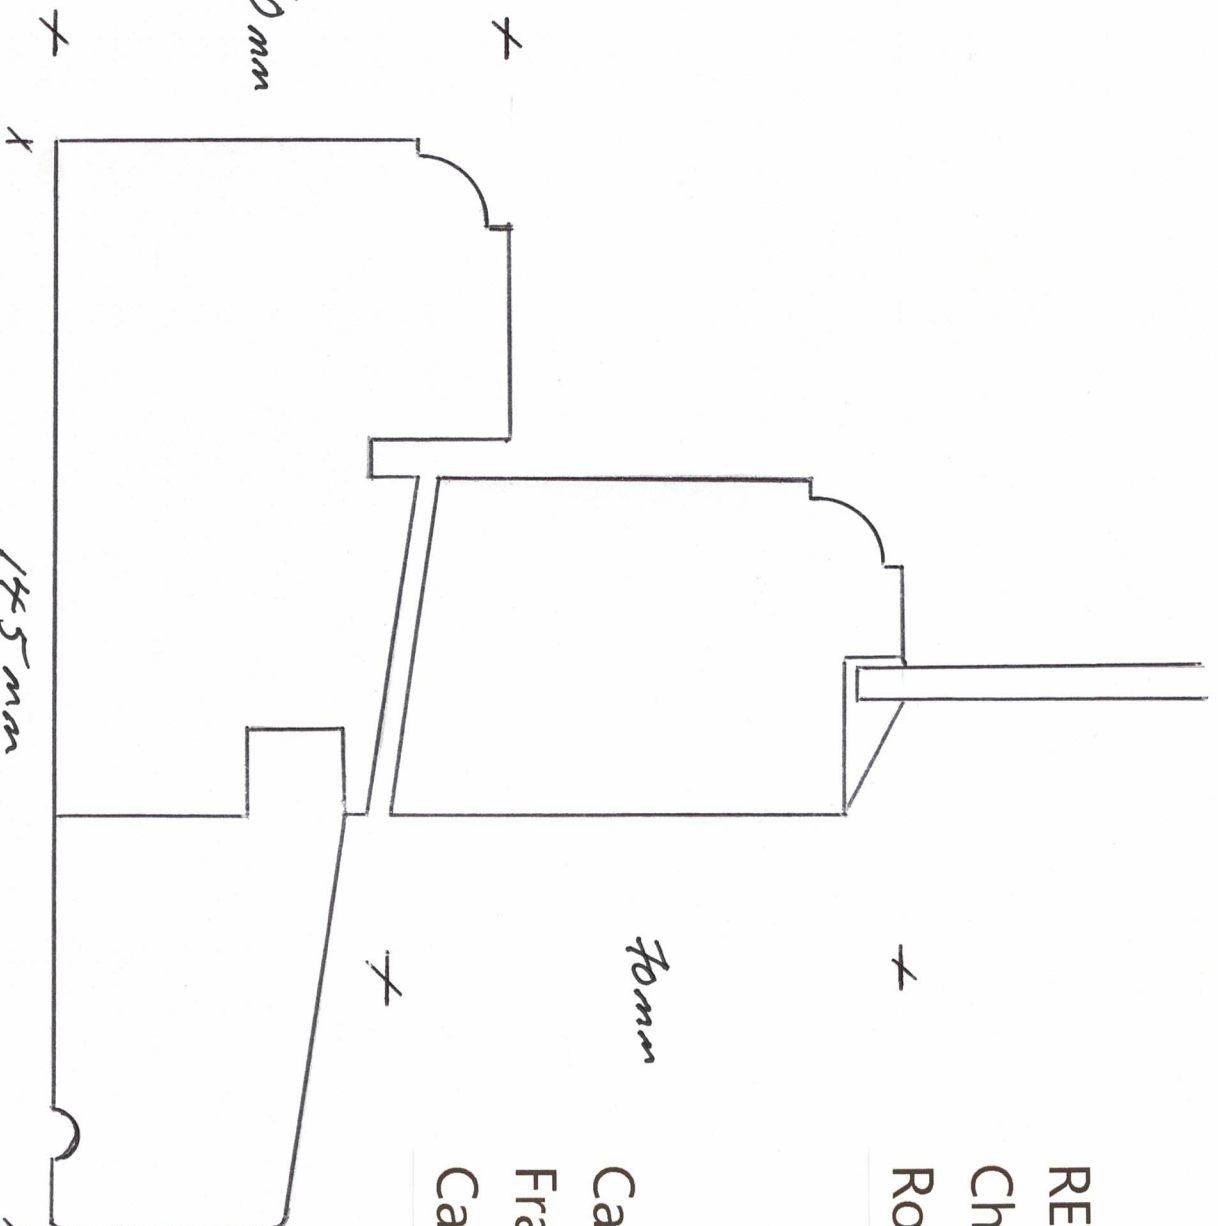


x 45mm x 32mm x 45mm x

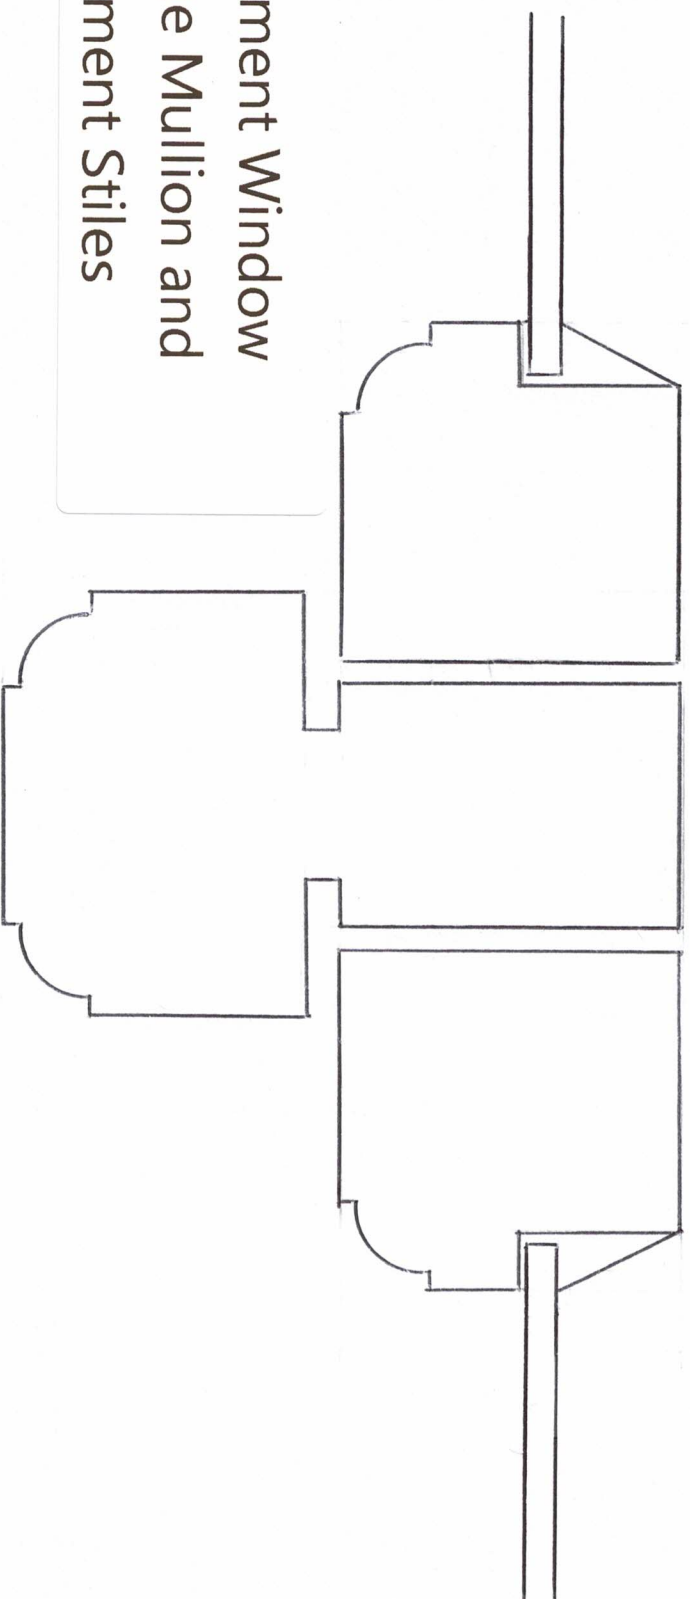

Casement Window
Frame Mullion and
Casement Stiles

RE: The Old Vicarage
Church Street, Higham
Rochester ME3 7LR

x 56mm x

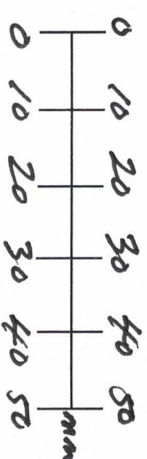

A4 SCALE 1:1