















5.0

5.1

5.2

5.3

5.4

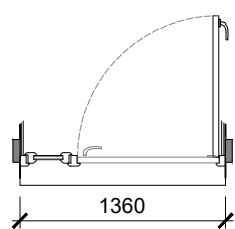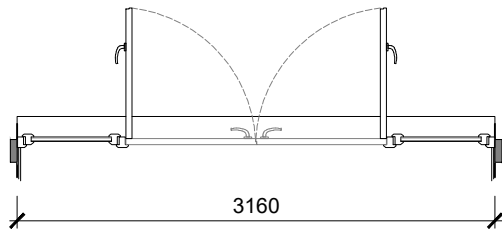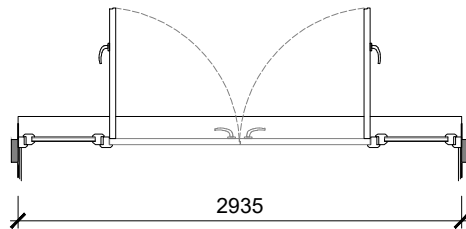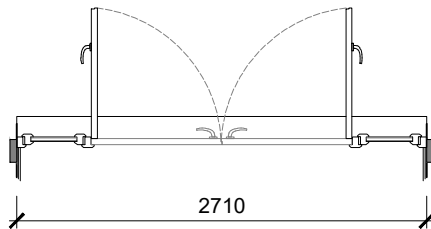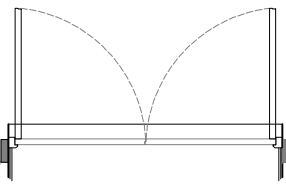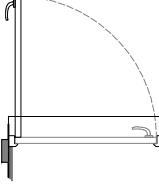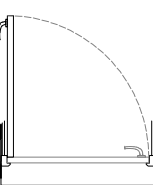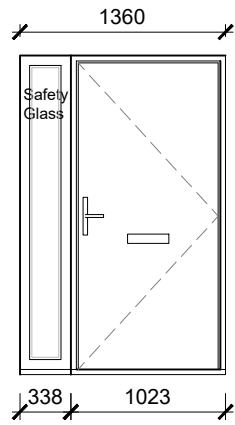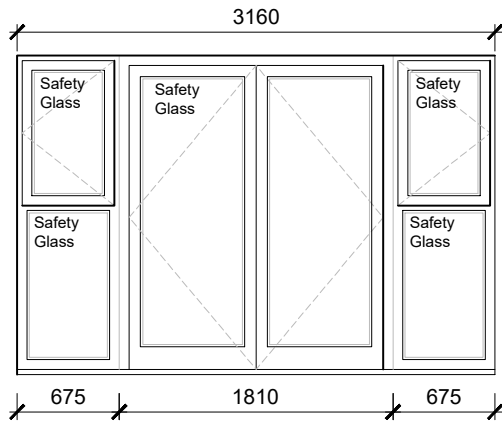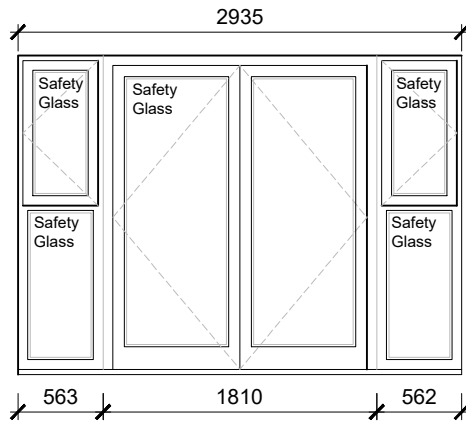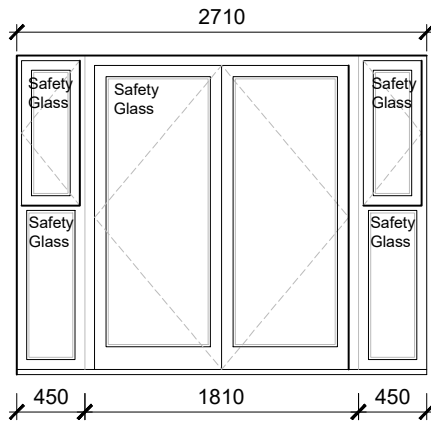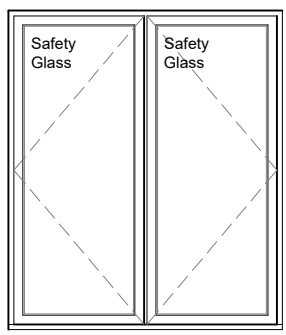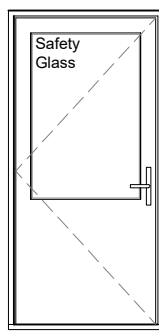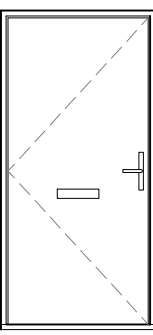

6.0

6.1









6.2

6.3

6.4

6.5

6.5

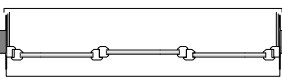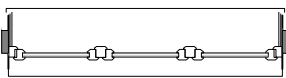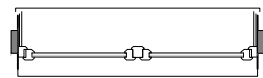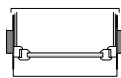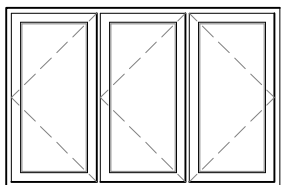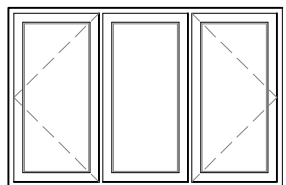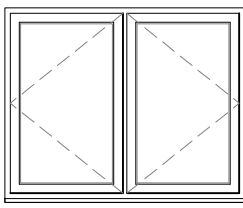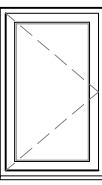

7.0

7.1

7.2

7.3

Report all discrepancies, errors and omissions. Verify all dimensions on site before commencing any work on site or preparing shop drawings.

All materials, components and workmanship are to comply with the relevant British Standards, Codes of Practice, and appropriate manufacturers recommendations that from time to time shall apply.

For all specialist work, see relevant drawings. This drawing and design are copyright of Clague LLP. Registration number OC335948.

62 Burgate - Canterbury - Kent - CT1 2BH

2 Kinsbourne Court - Luton Road - Harpenden - Hertfordshire - AL5 3BL

8 Disney Street - London - SE1 1JF

Do Not Scale. Scaling permitted for planning purposes only.

No.	Date	Rev. by	Description
P01	27.11.2025	HE	Preliminary Issue
C01	30.01.2026	HE	Construction Issue
C02	16.03.2026	LP	Door style 6.5 added in line with client markup for plot 65

This drawing is provided in e-mail/file format as a guide only. The user should produce their own drawings and verify all dimensions and details. The Architects do not accept any responsibility for any discrepancies which may exist. If this is not acceptable to the recipient, the drawing files must be returned unused, together with a written communication declining the acceptance of this condition. This drawing to be read in conjunction with the relevant structural engineer and specialist drawings & suppliers. For specification refer to separate specification document.

CLAGUE ARCHITECTS

www.clague.co.uk 01227 762 060 info@clague.co.uk

Client

Hill Residential

Project Title

Proposed Residential Development

Milton Place

Gravesend

Kent

Drawing Description

Houses

Door & Window Types

Scale	Date	Created	Checked
1:50 @ A1	November 2025	HE	

Drawing Status

CONSTRUCTION

Drawing Number	Revision
MPG-CLA-ZZ-ZZ-D-A-11001	C02

Note:

Sizes shown are generic. For correct sizing please see corresponding window and door schedule