


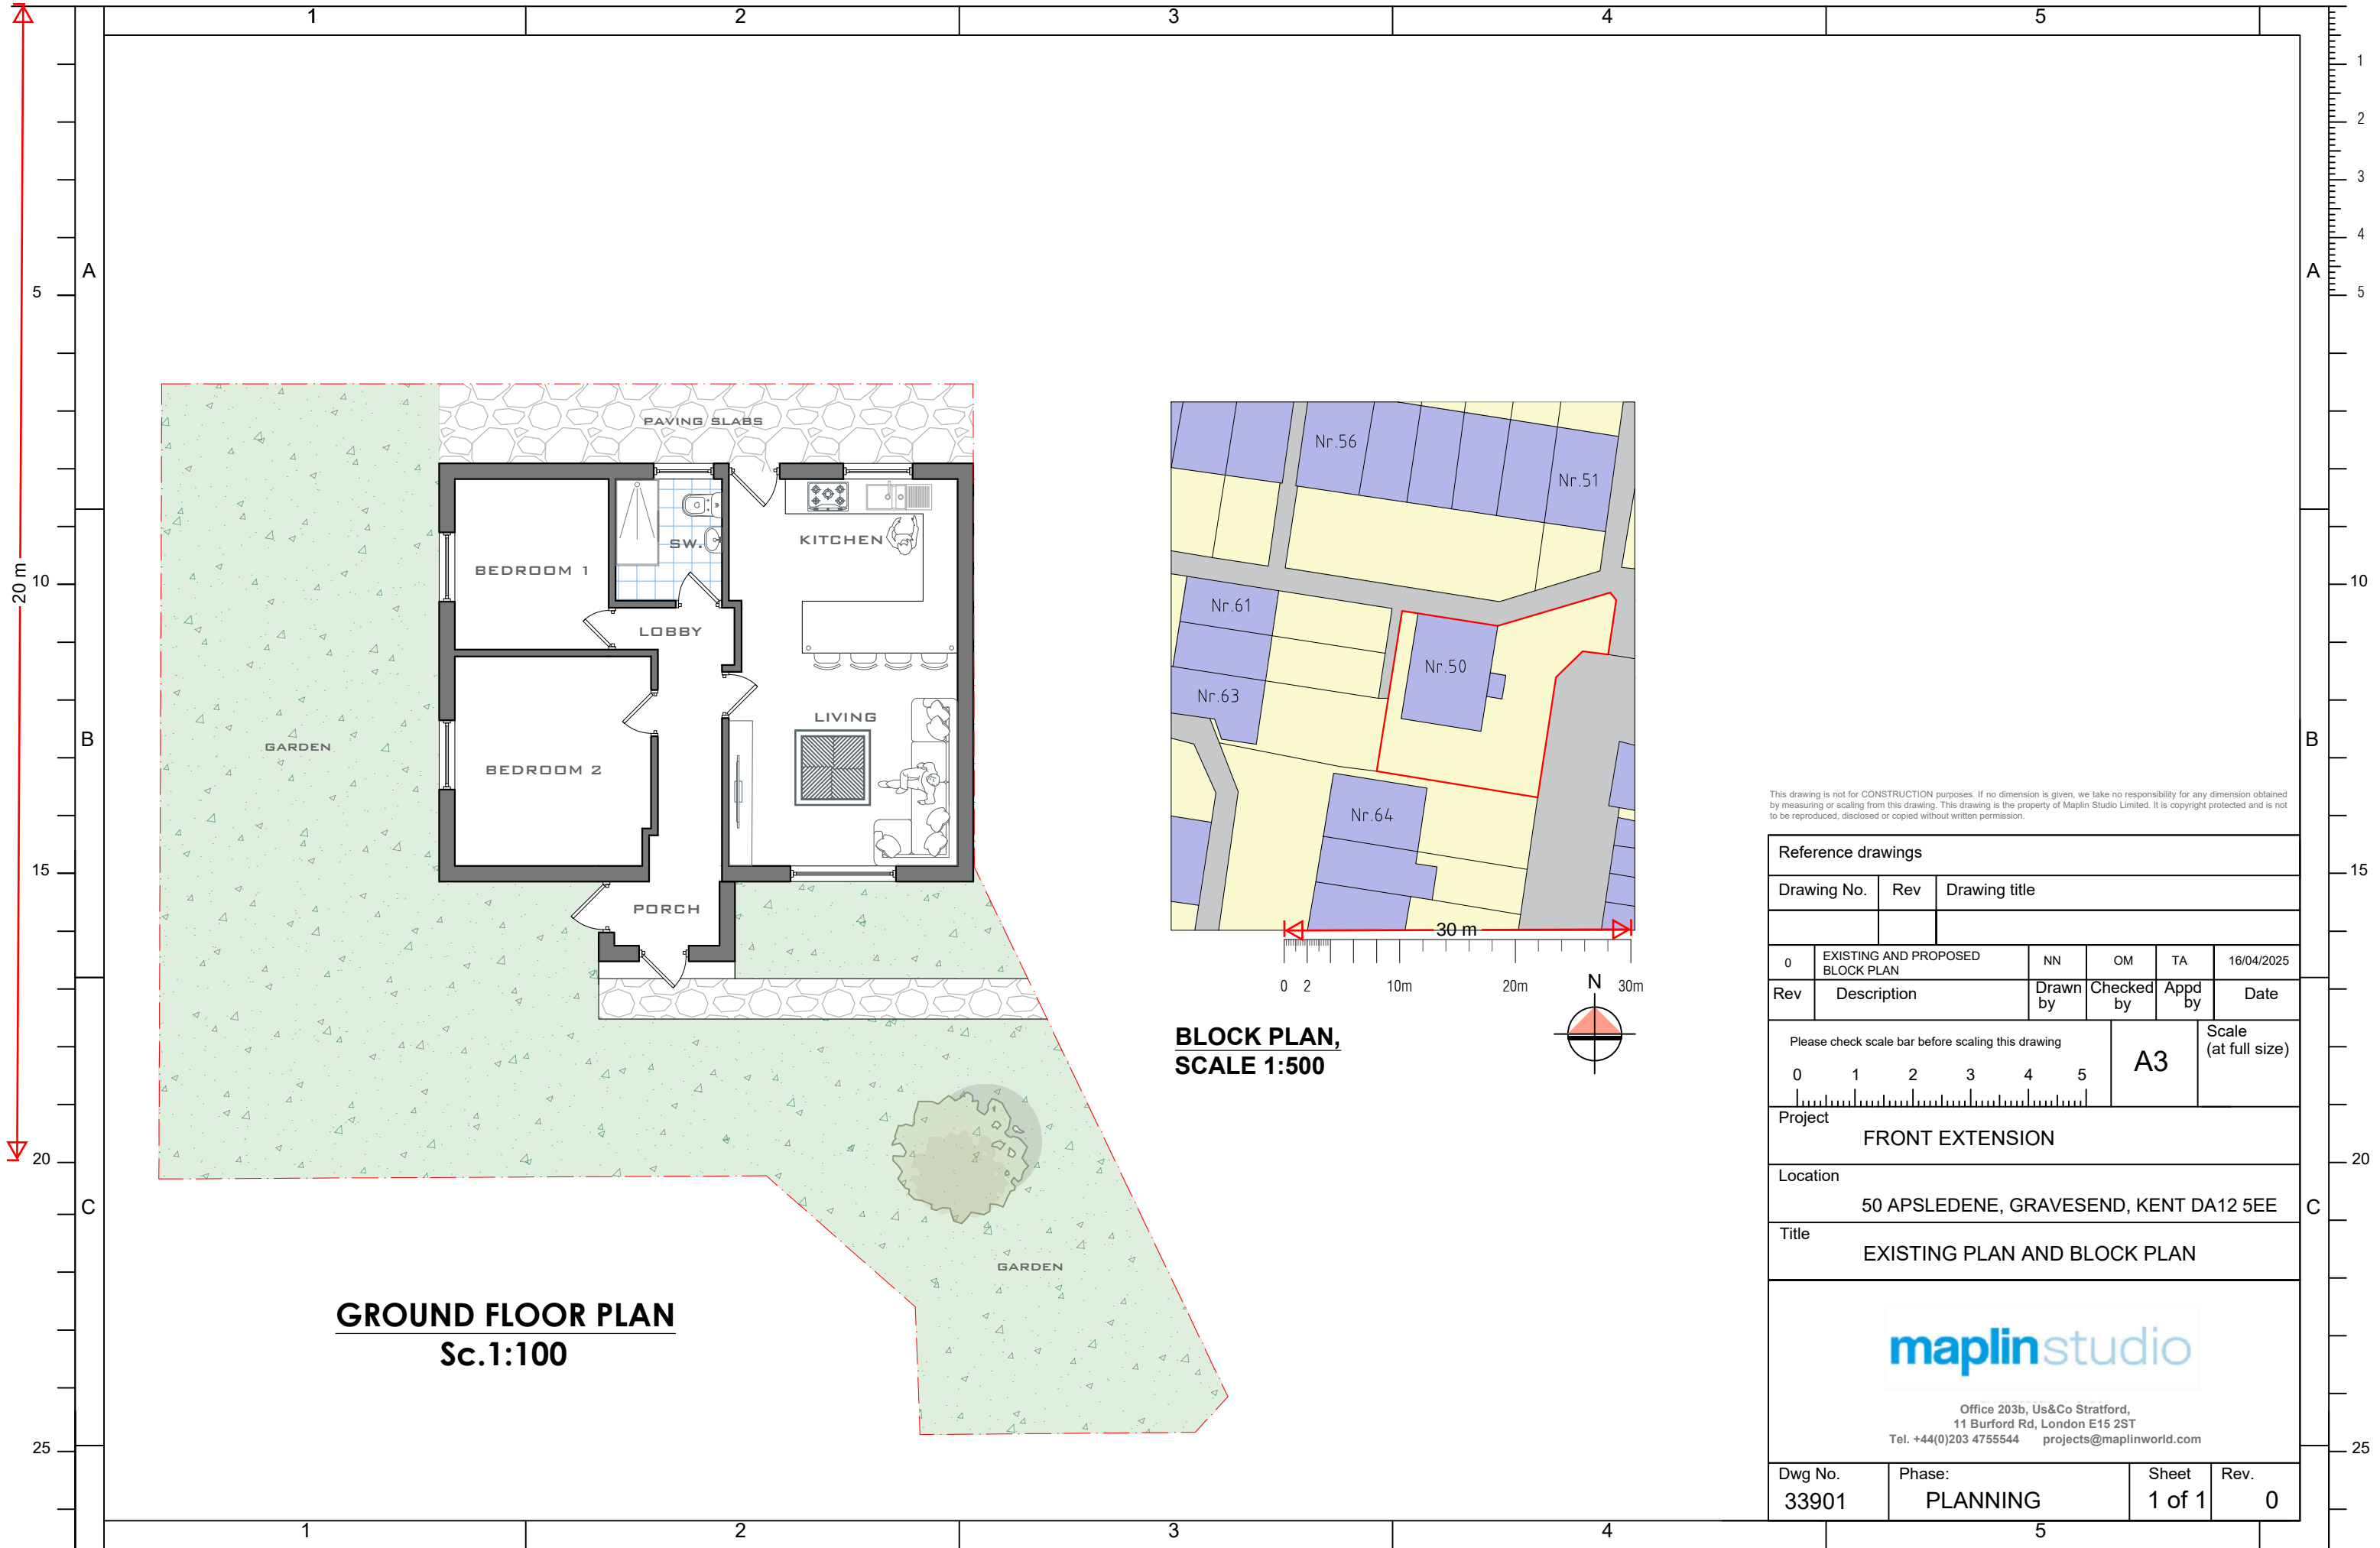

This drawing is not for CONSTRUCTION purposes. If no dimension is given, we take no responsibility for any dimension obtained by measuring or scaling from this drawing. This drawing is the property of Maplin Studio Limited. It is copyright protected and is not to be reproduced, disclosed or copied without written permission.

Reference drawings					
Drawing No.	Rev	Drawing title			
0	EXISTING AND PROPOSED BLOCK PLAN	NN	OM	TA	16/04/2025
Rev	Description	Drawn by	Checked by	Appd by	Date
Please check scale bar before scaling this drawing				A3	Scale (at full size)
0	1	2	3	4	5
Project FRONT EXTENSION					
Location 50 APSLEDENE, GRAVESEND, KENT DA12 5EE					
Title EXISTING PLAN AND BLOCK PLAN					
maplinstudio					
Office 203b, Us&Co Stratford, 11 Burford Rd, London E15 2ST Tel. +44(0)203 4755544 projects@maplinworld.com					
Dwg No. 33901	Phase: PLANNING			Sheet 1 of 1	Rev. 0