


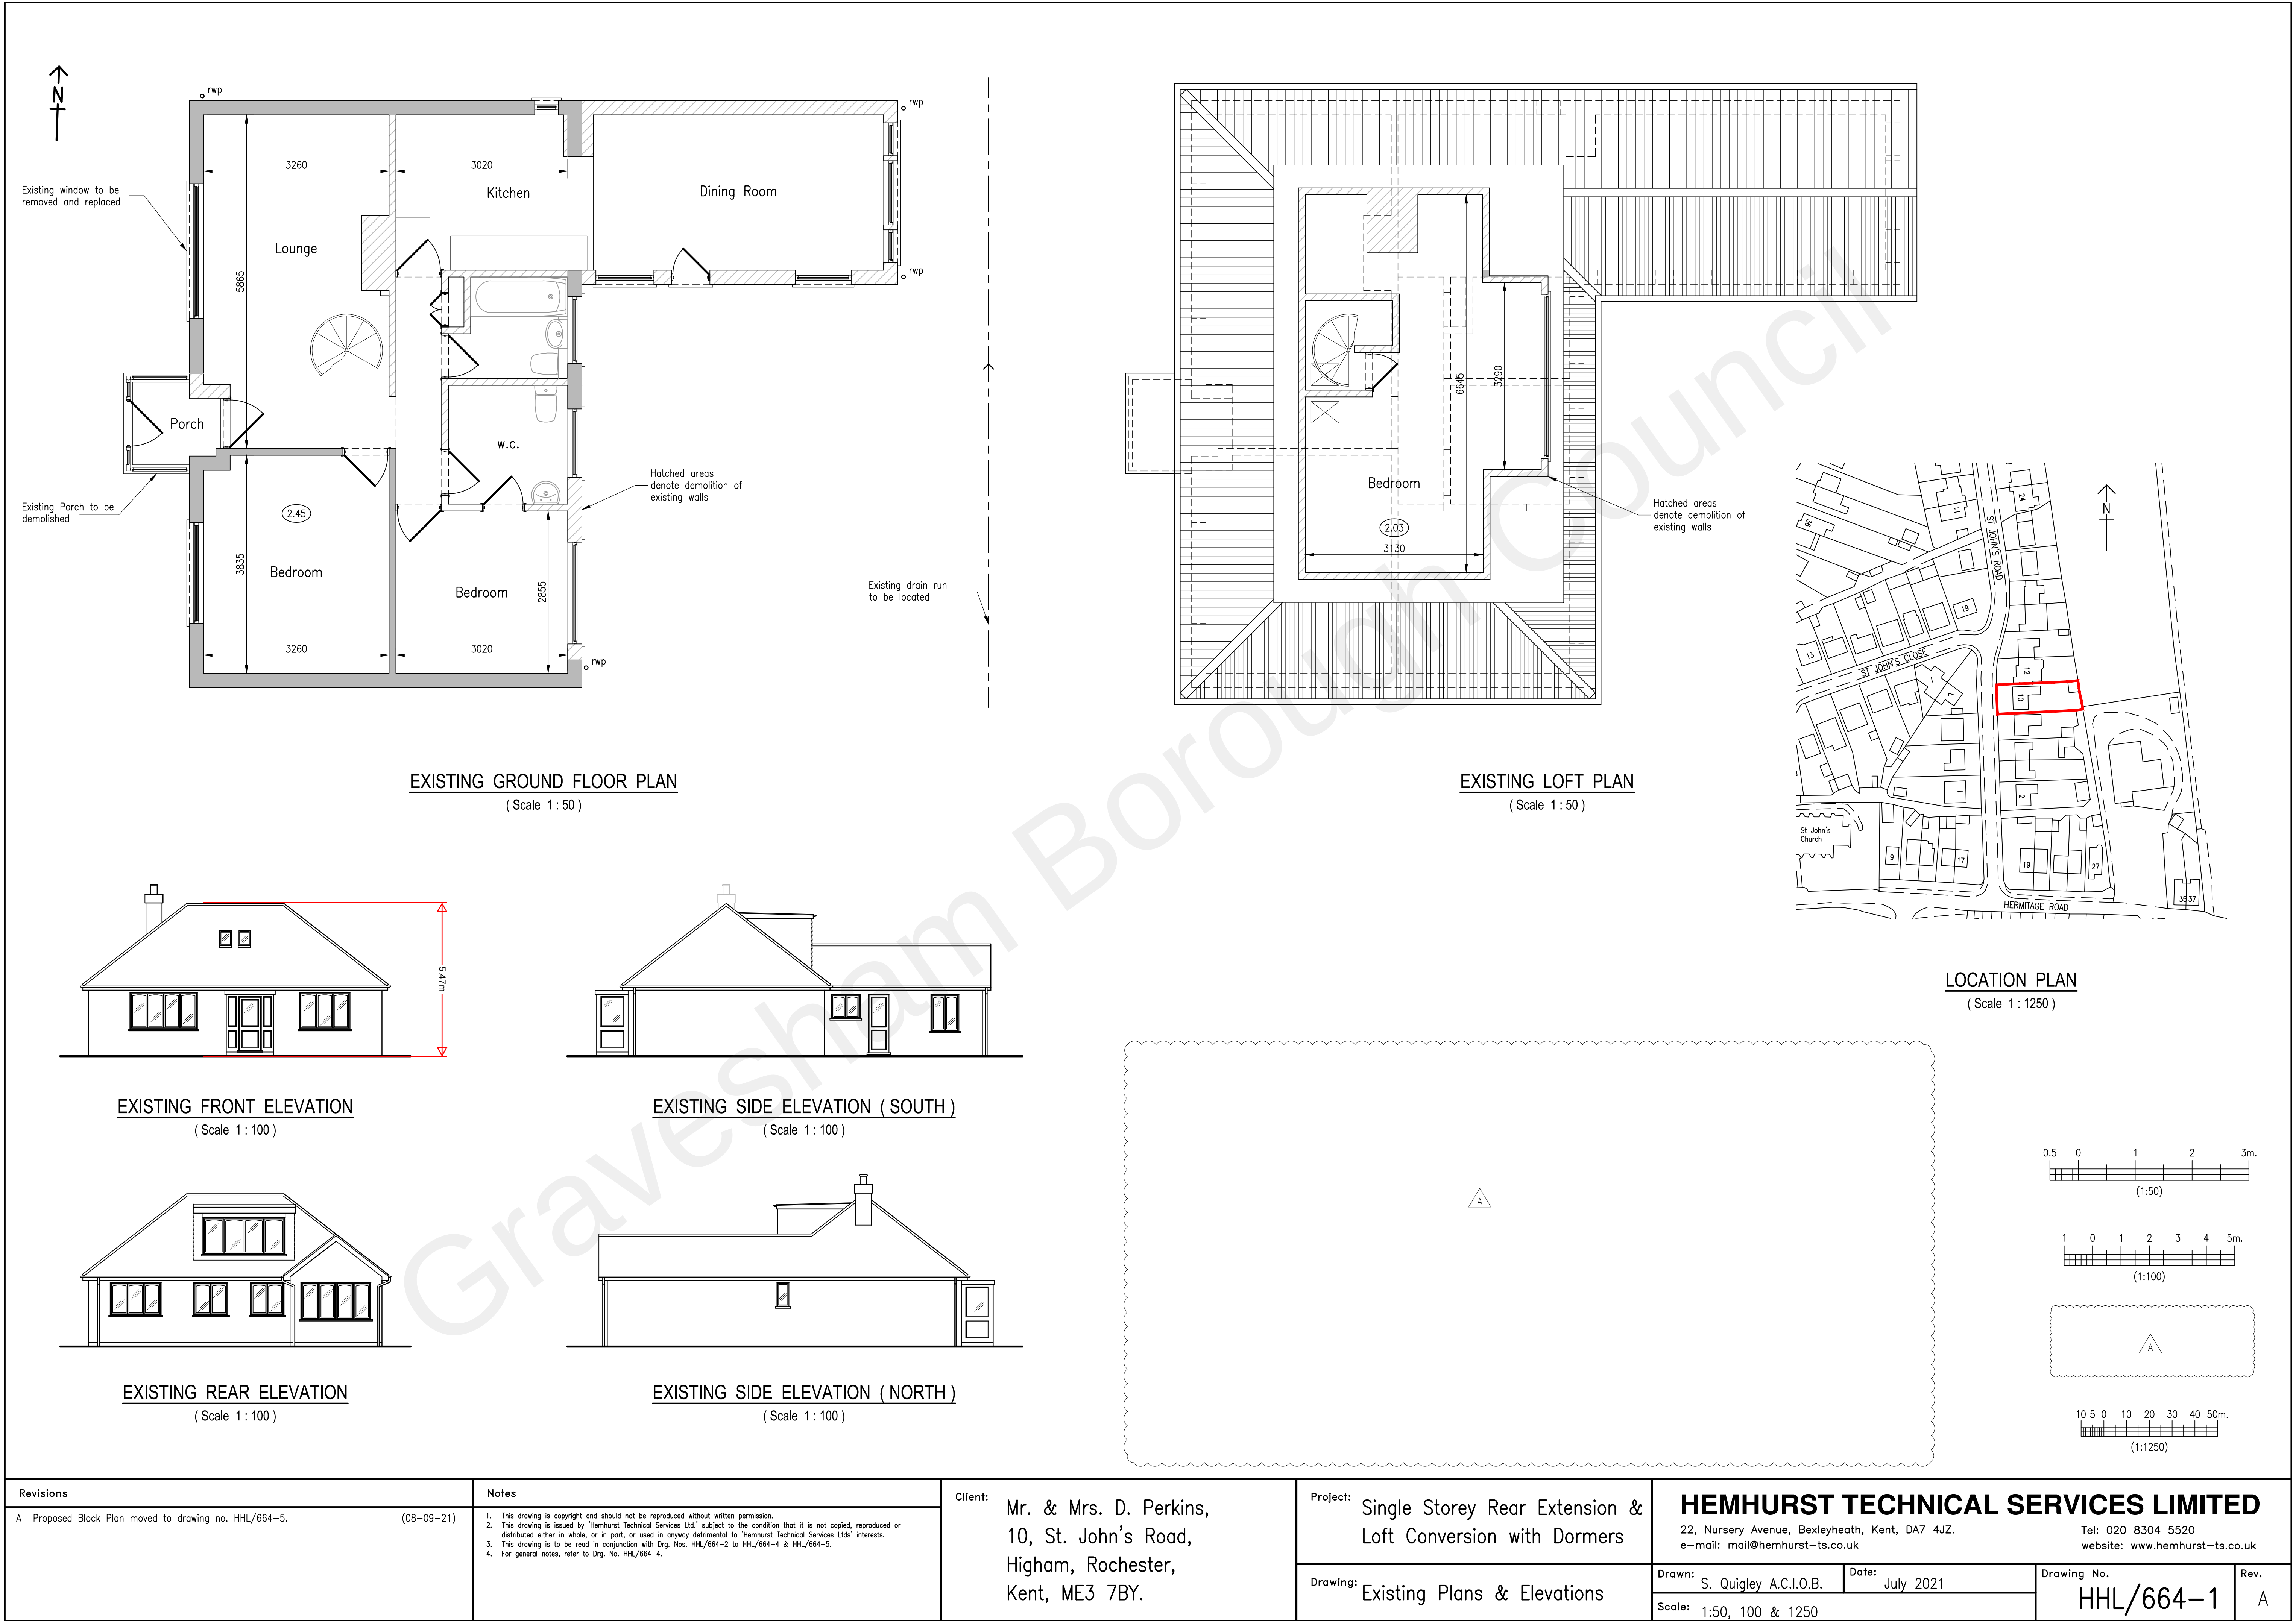

Revisions		Notes		Client: Mr. & Mrs. D. Perkins, 10, St. John's Road, Higham, Rochester, Kent, ME3 7BY.	Project: Single Storey Rear Extension & Loft Conversion with Dormers		HEMHURST TECHNICAL SERVICES LIMITED 22, Nursery Avenue, Bexleyheath, Kent, DA7 4JZ. Tel: 020 8304 5520 e-mail: mail@hemhurst-ts.co.uk website: www.hemhurst-ts.co.uk					
A Proposed Block Plan moved to drawing no. HHL/664-5. (08-09-21)		1. This drawing is copyright and should not be reproduced without written permission. 2. This drawing is issued by 'Hemhurst Technical Services Ltd.' subject to the condition that it is not copied, reproduced or distributed either in whole, or in part, or used in anyway detrimental to 'Hemhurst Technical Services Ltds' interests. 3. This drawing is to be read in conjunction with Drg. Nos. HHL/664-2 to HHL/664-4 & HHL/664-5. 4. For general notes, refer to Drg. No. HHL/664-4.			Drawing: Existing Plans & Elevations		Drawn: S. Quigley A.C.I.O.B. Date: July 2021		Drawing No.		Rev.	
							Scale: 1:50, 100 & 1250		HHL/664-1		A	