


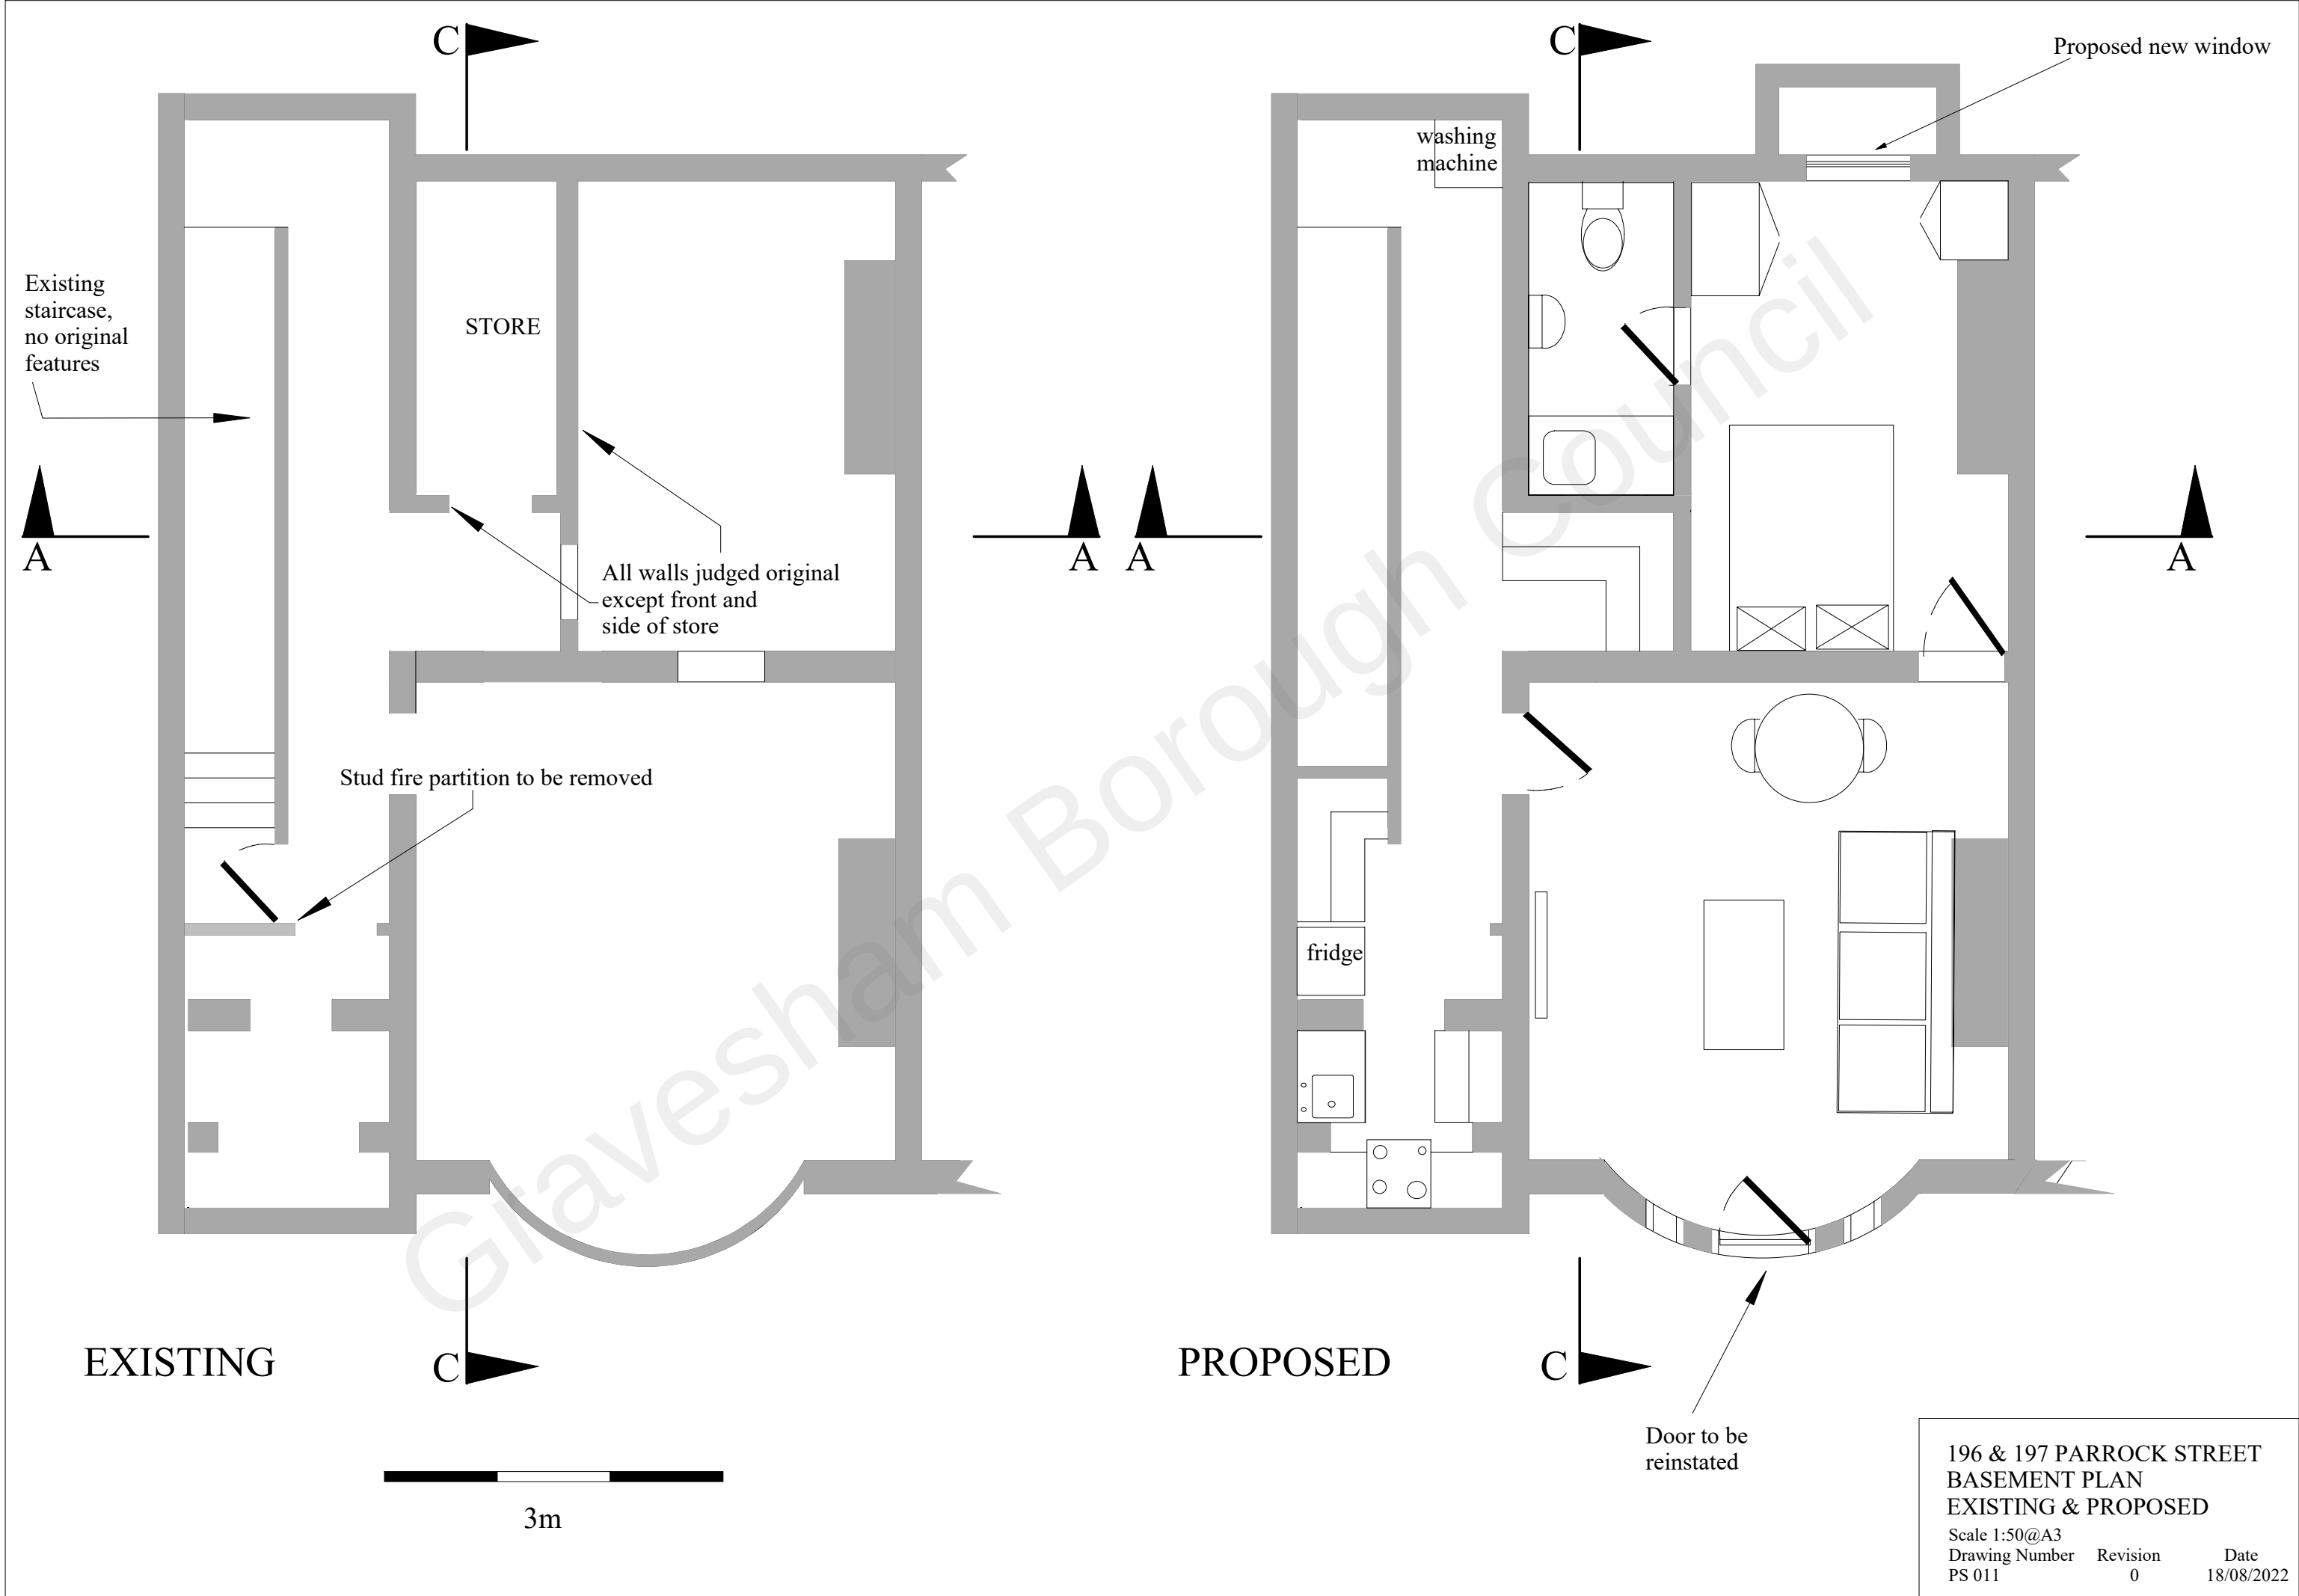

196 & 197 PARROCK STREET
BASEMENT PLAN
EXISTING & PROPOSED

Scale 1:50@A3
Drawing Number PS 011
Revision 0
Date 18/08/2022