



DWELLINGS CURRENTLY UNDER
CONSTRUCTION ON FORMER MEOPHAM
POLICE STATION SITE

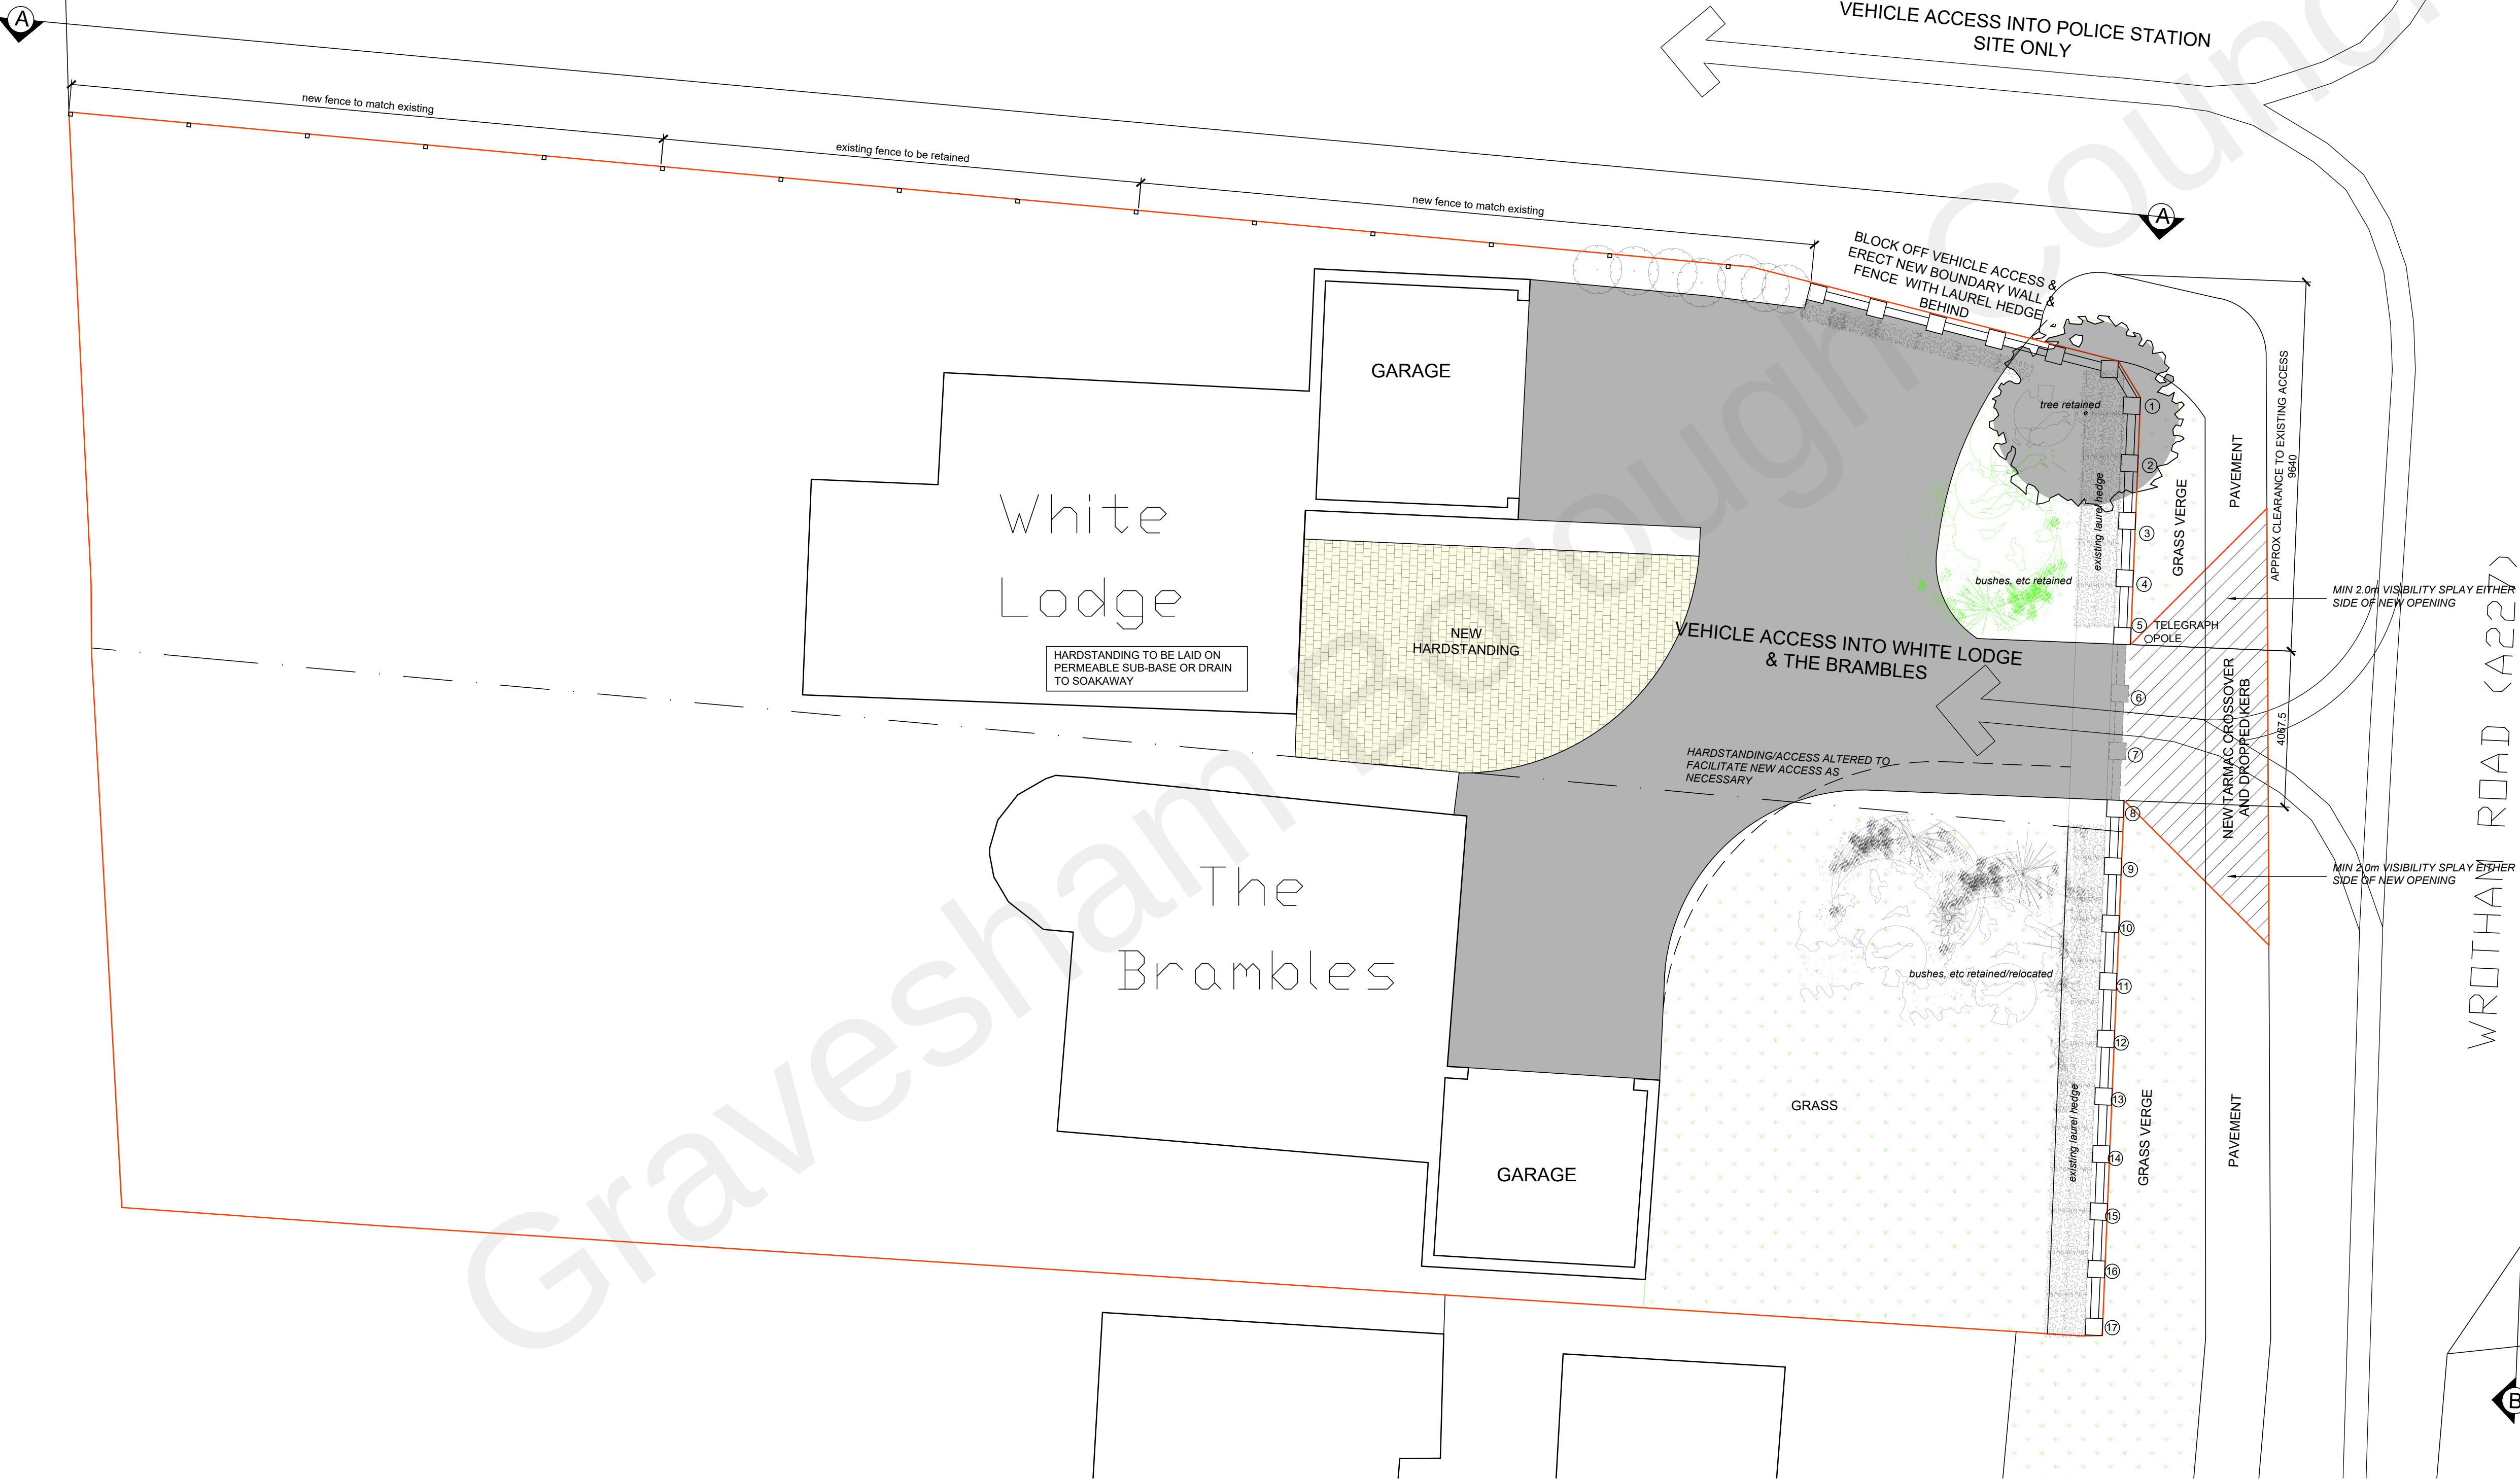

SEE JG HIGHWAYS DESIGN LTD SWEPT
PATH ANALYSIS DRAWINGS FOR VEHICLE
ACCESS AND EGRESS DETAILS

FOR ELEVATIONS ON A-A
& B-B SEE DWG NO 06

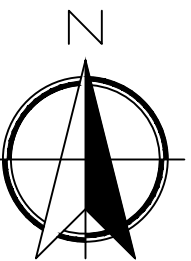

SCALE
SCALE BAR @ 1:100

Date	No	Revision
Penfold Project Services		
Epmarket, Wrotham Road, Meopham, Kent, DA13 0JH Telephone: 01474 816690 e-mail: apenfold448@btinternet.com		
Job Title:	THE WHITE LODGE & THE BRAMBLES WROTHAM ROAD MEOPHAM KENT DA13 0QA	
Dwg Title:	VEHICULAR ACCESS PLAN AS PROPOSED	
Scale:	1:100 @ A1	
Dwg No.:	02	
Date:	December 2021	