Legend

LC – Lighting Column
LP – Lighting Pole
TP – Telegraph Pole
SP – Sign Post
DP – Downpipe
SVP – Soil Vent Pipe
PO – Post
BO – Bollard
WL – White Line
SC – Stop Cock (Water)
SG – Stop Cock (Gas)
WP – Water Pipe
IC – Inspection Cover
FLP – Floodlight Pole
GEN – Generator
RWL – Washing Line
WB – Water Butt
OP – Outlet Pipe
GU – Gully
OHW – Overhead Wire
DK – Drop Kerb
TS – Tree Stump

Fences


CB – Closed Boarded
CP – Chestnut Paling
CL – Chain Linked
PWM – Post/Wire Mesh
PVR – Post V/Rail
PR – Post/Rail
OL – Overlap
WL – Woven Lap
PT – Post/Elec Tape

Levels

FL – Floor Level
TL – Threshold Level
RL – Ridge Level
EL – Eaves Level
ERL – Edge Roof Level
TWL – Top Wall Level

569750E 569800E 569850E

170600N 170550N 170500N 170450N

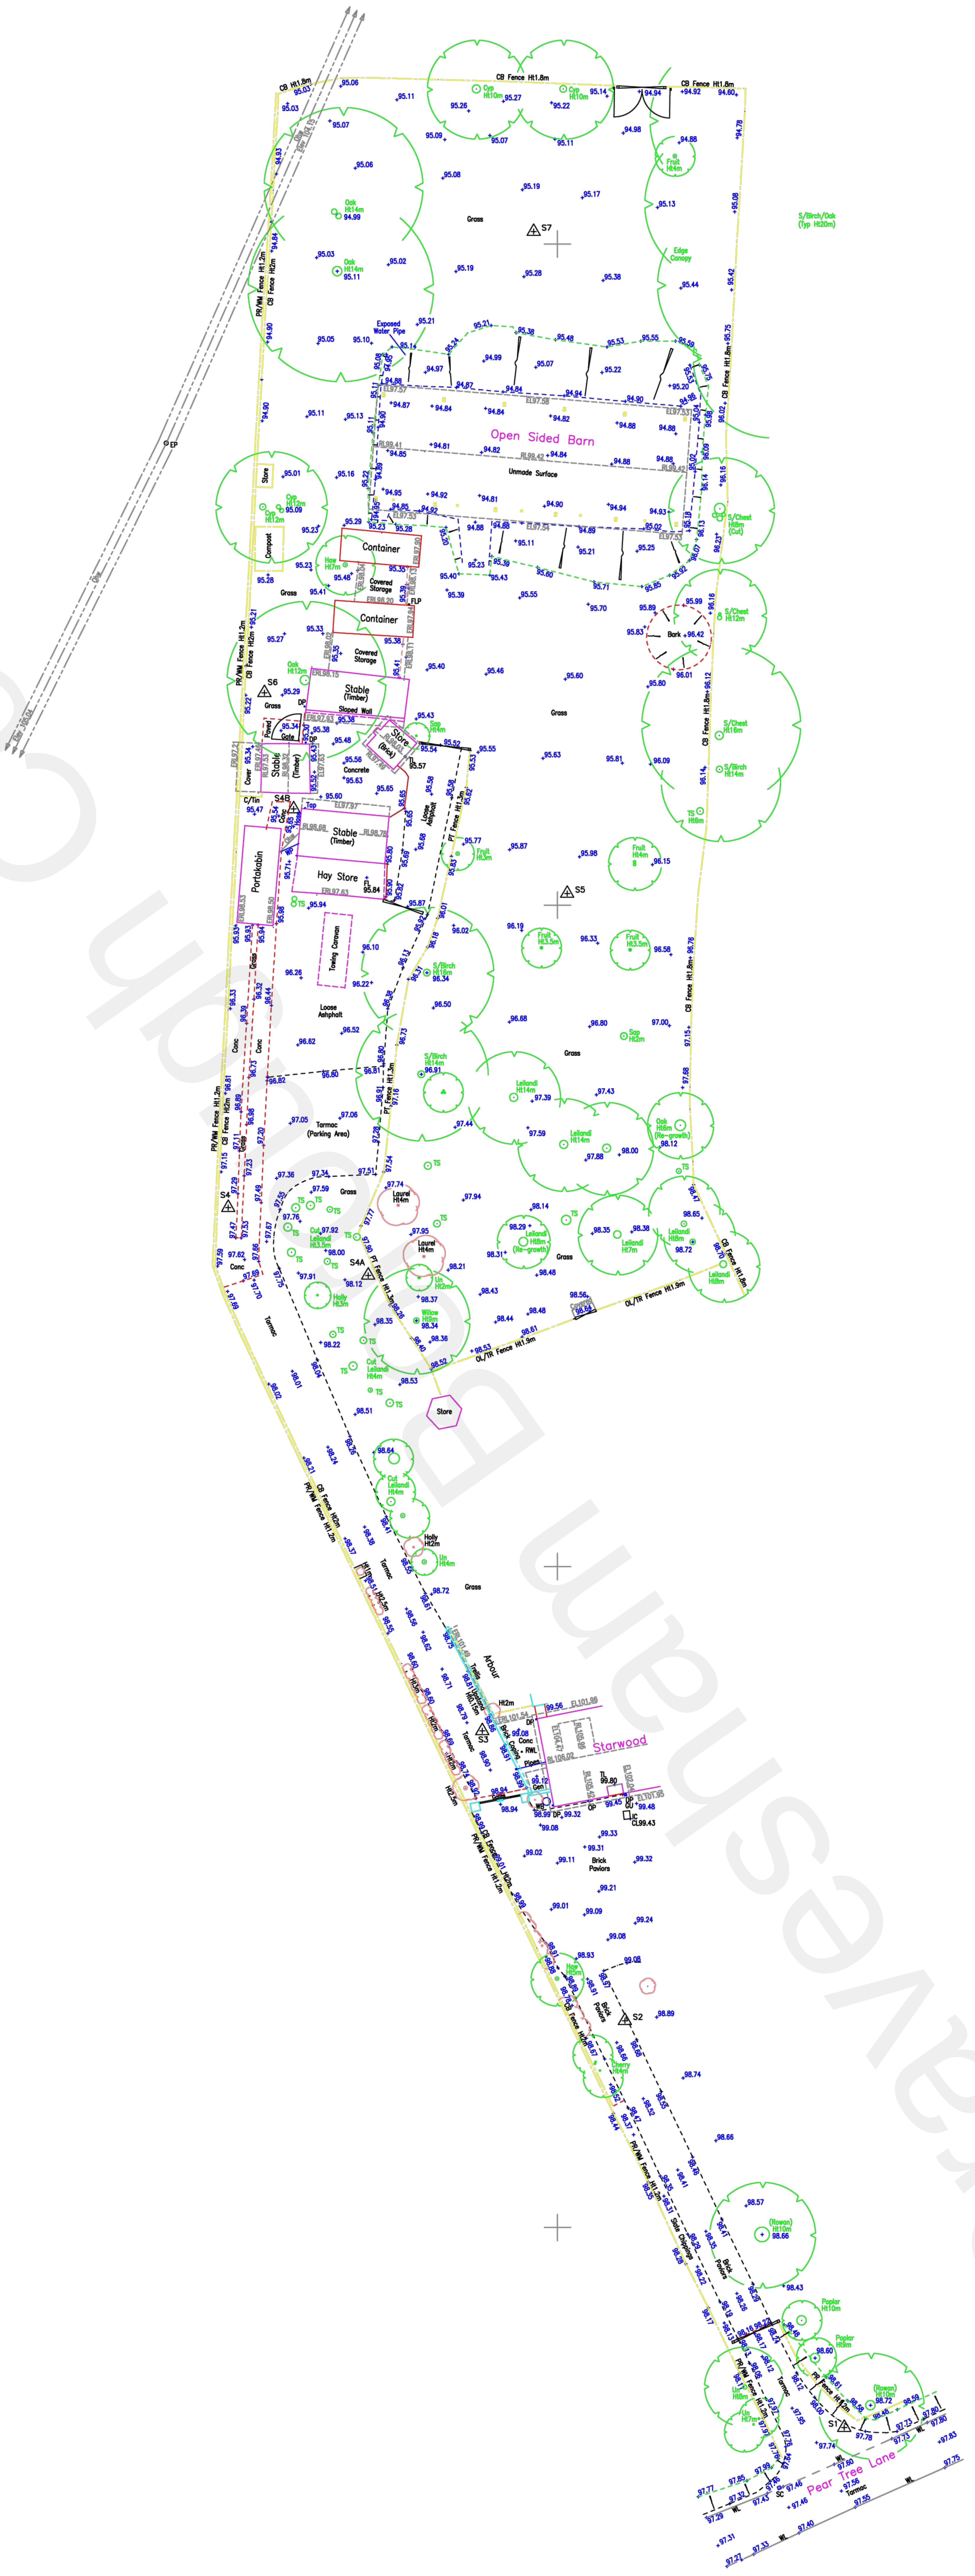

Notes

1. Coordinates to OSGB36(15) Grid established by GPS Observations using the OS Active Network
2. Levels based on OS(GPS) Datum established by GPS Observations using the OS Active Network
3. Tree Girths plotted to scale with approx heights indicated Species may require expert verification

SURVEY STATIONS

Name	Easting	Northing	Height
S1	569821.671	170434.868	97.805
S2	569805.096	170465.640	98.755
S3	569794.319	170487.569	98.834
S4	569775.122	170527.129	97.356
S4A	569785.697	170522.012	98.090
S4B	569780.062	170557.278	95.528
S5	569800.736	170550.877	96.058
S6	569777.854	170566.062	95.284
S7	569798.203	170600.944	95.256

DRAWN AND SURVEYED
G.FRENCH MC Inst CES
Land/Engineering Surveyor
ELVENBROOK
WATER LANE
MAIDSTONE
KENT ME14 3LT
(01622) 734466

DATE OF SURVEY 04.03.2022

Title: STARWOOD TOPOGRAPHIC SURVEY

Location: PEAR TREE LANE SHORNE KENT DA12 3JU

Client: MR T.RUSSELL

Scale: 1:200 | DRG No. 22/07/A

0 2 4 6 8 10 12 metres 1:200

Gravesham Borough Council