



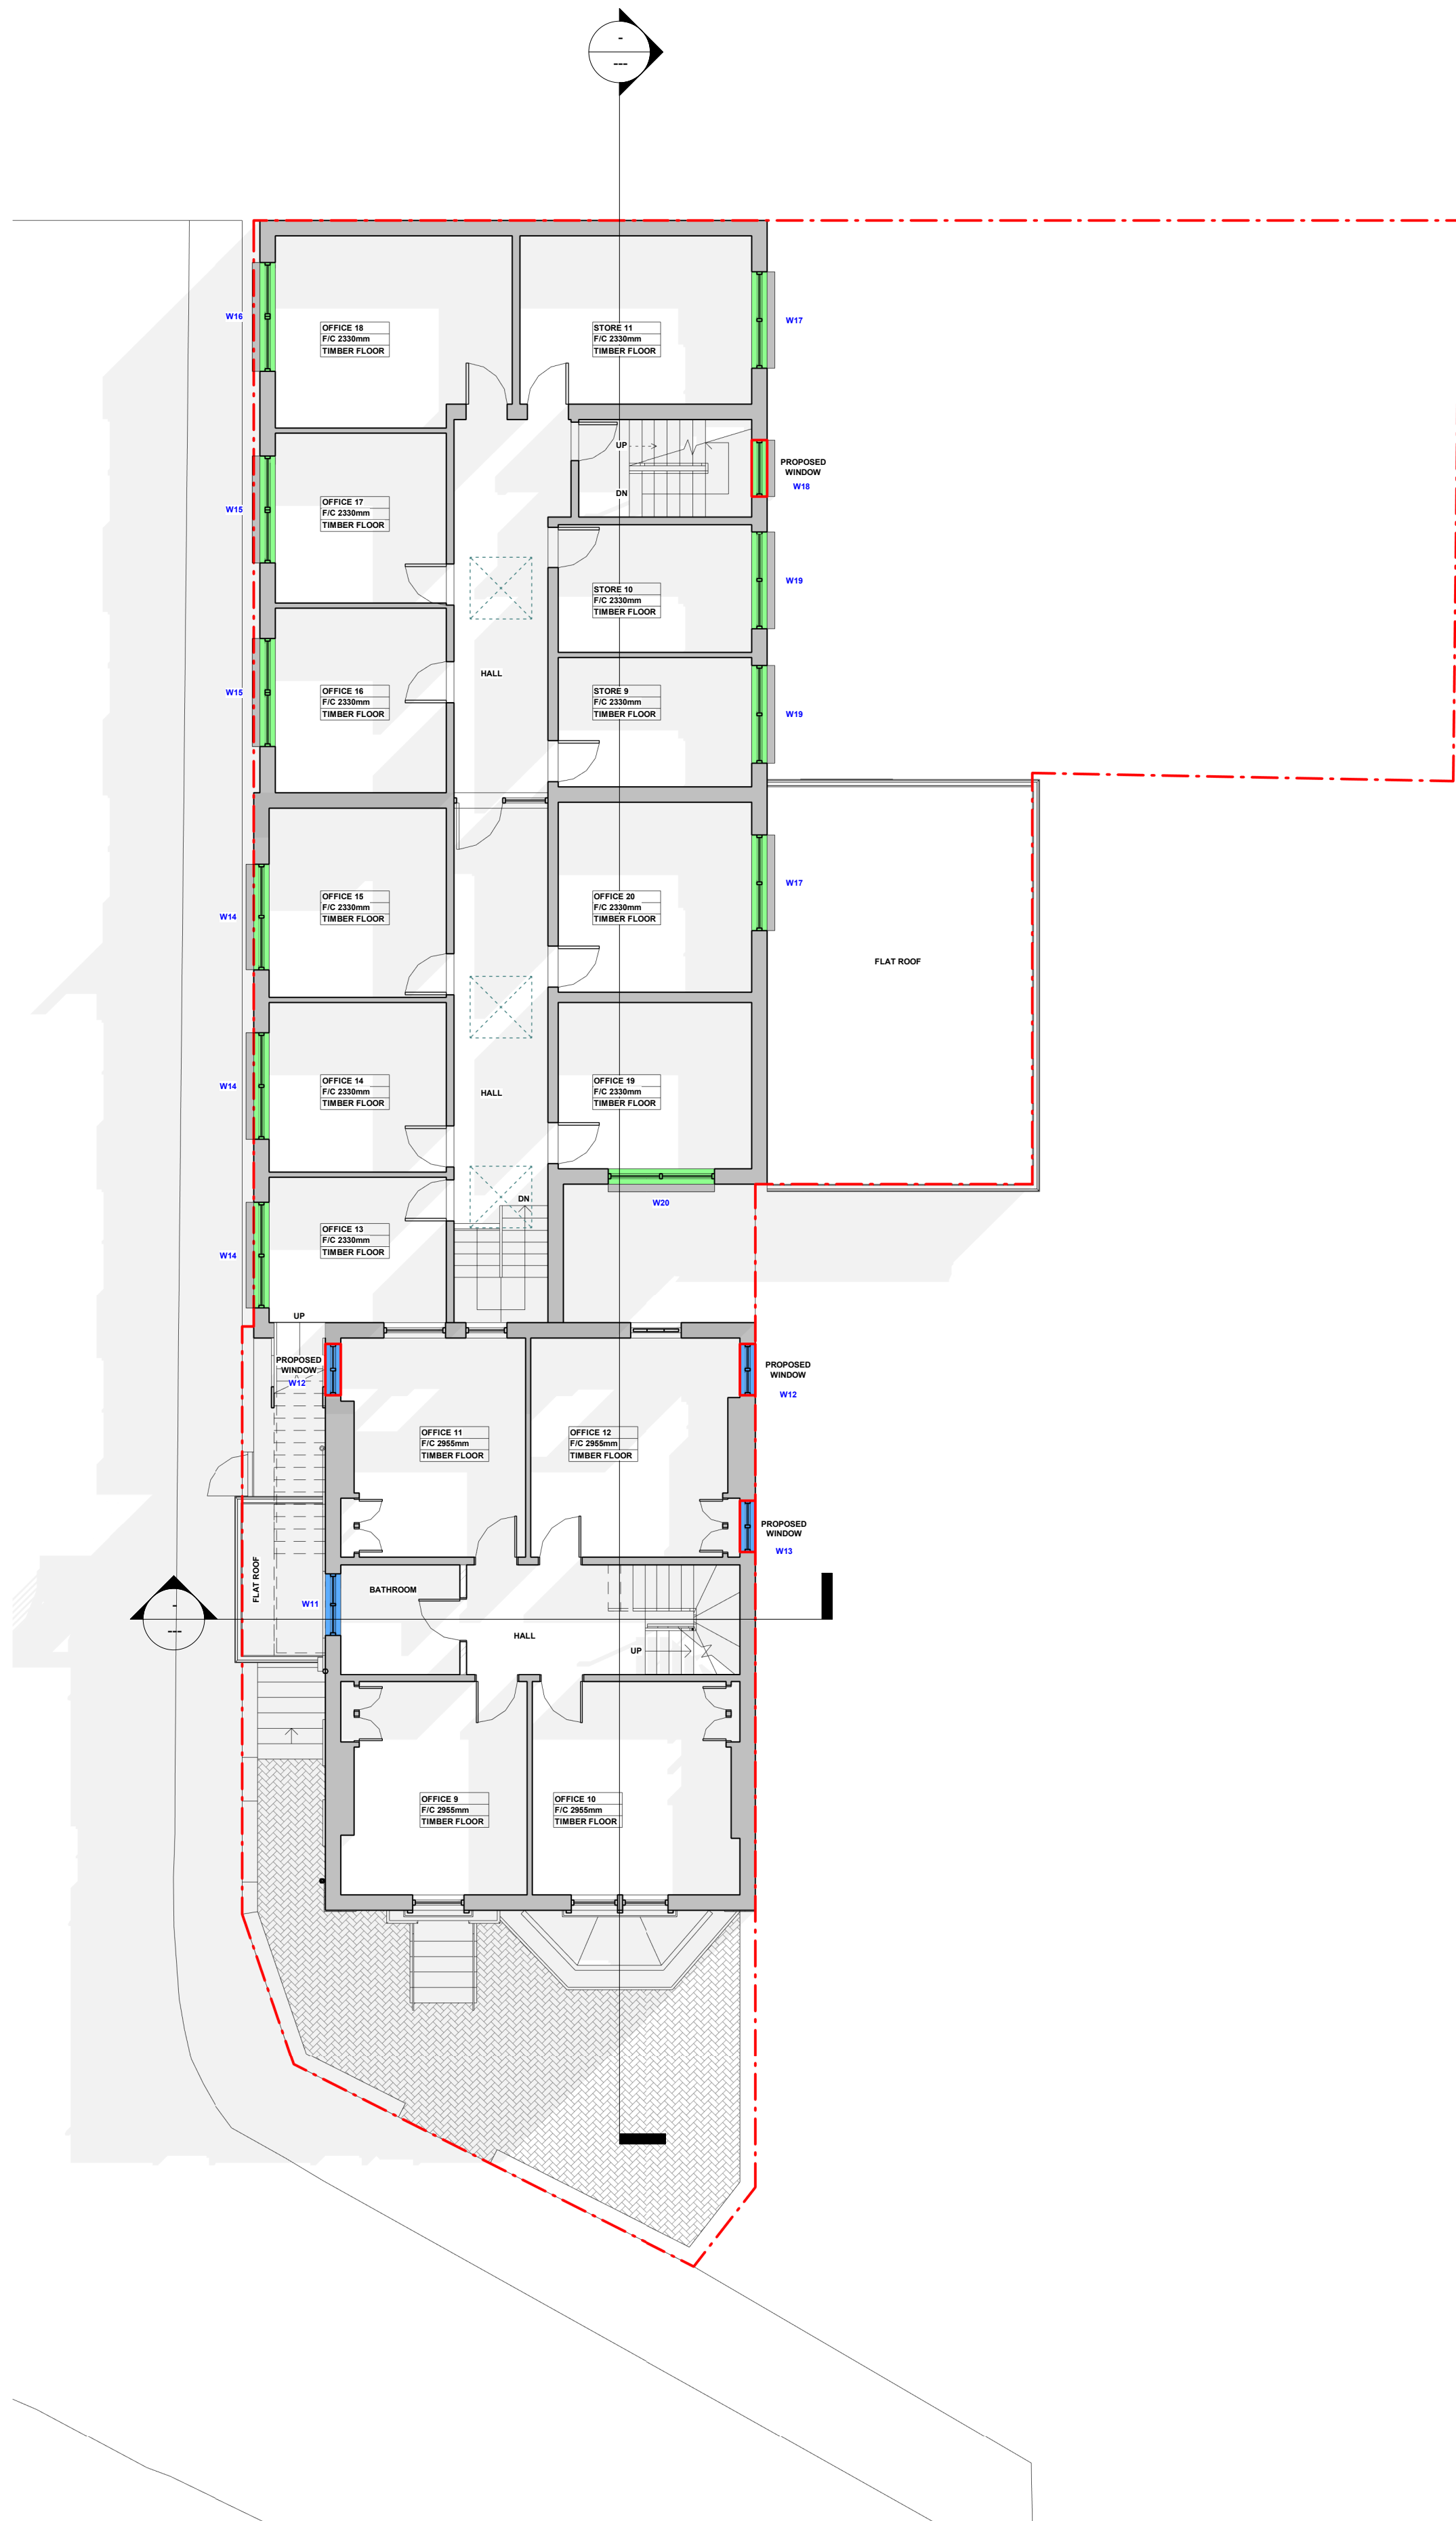

1 Proposed First Floor
1 : 100

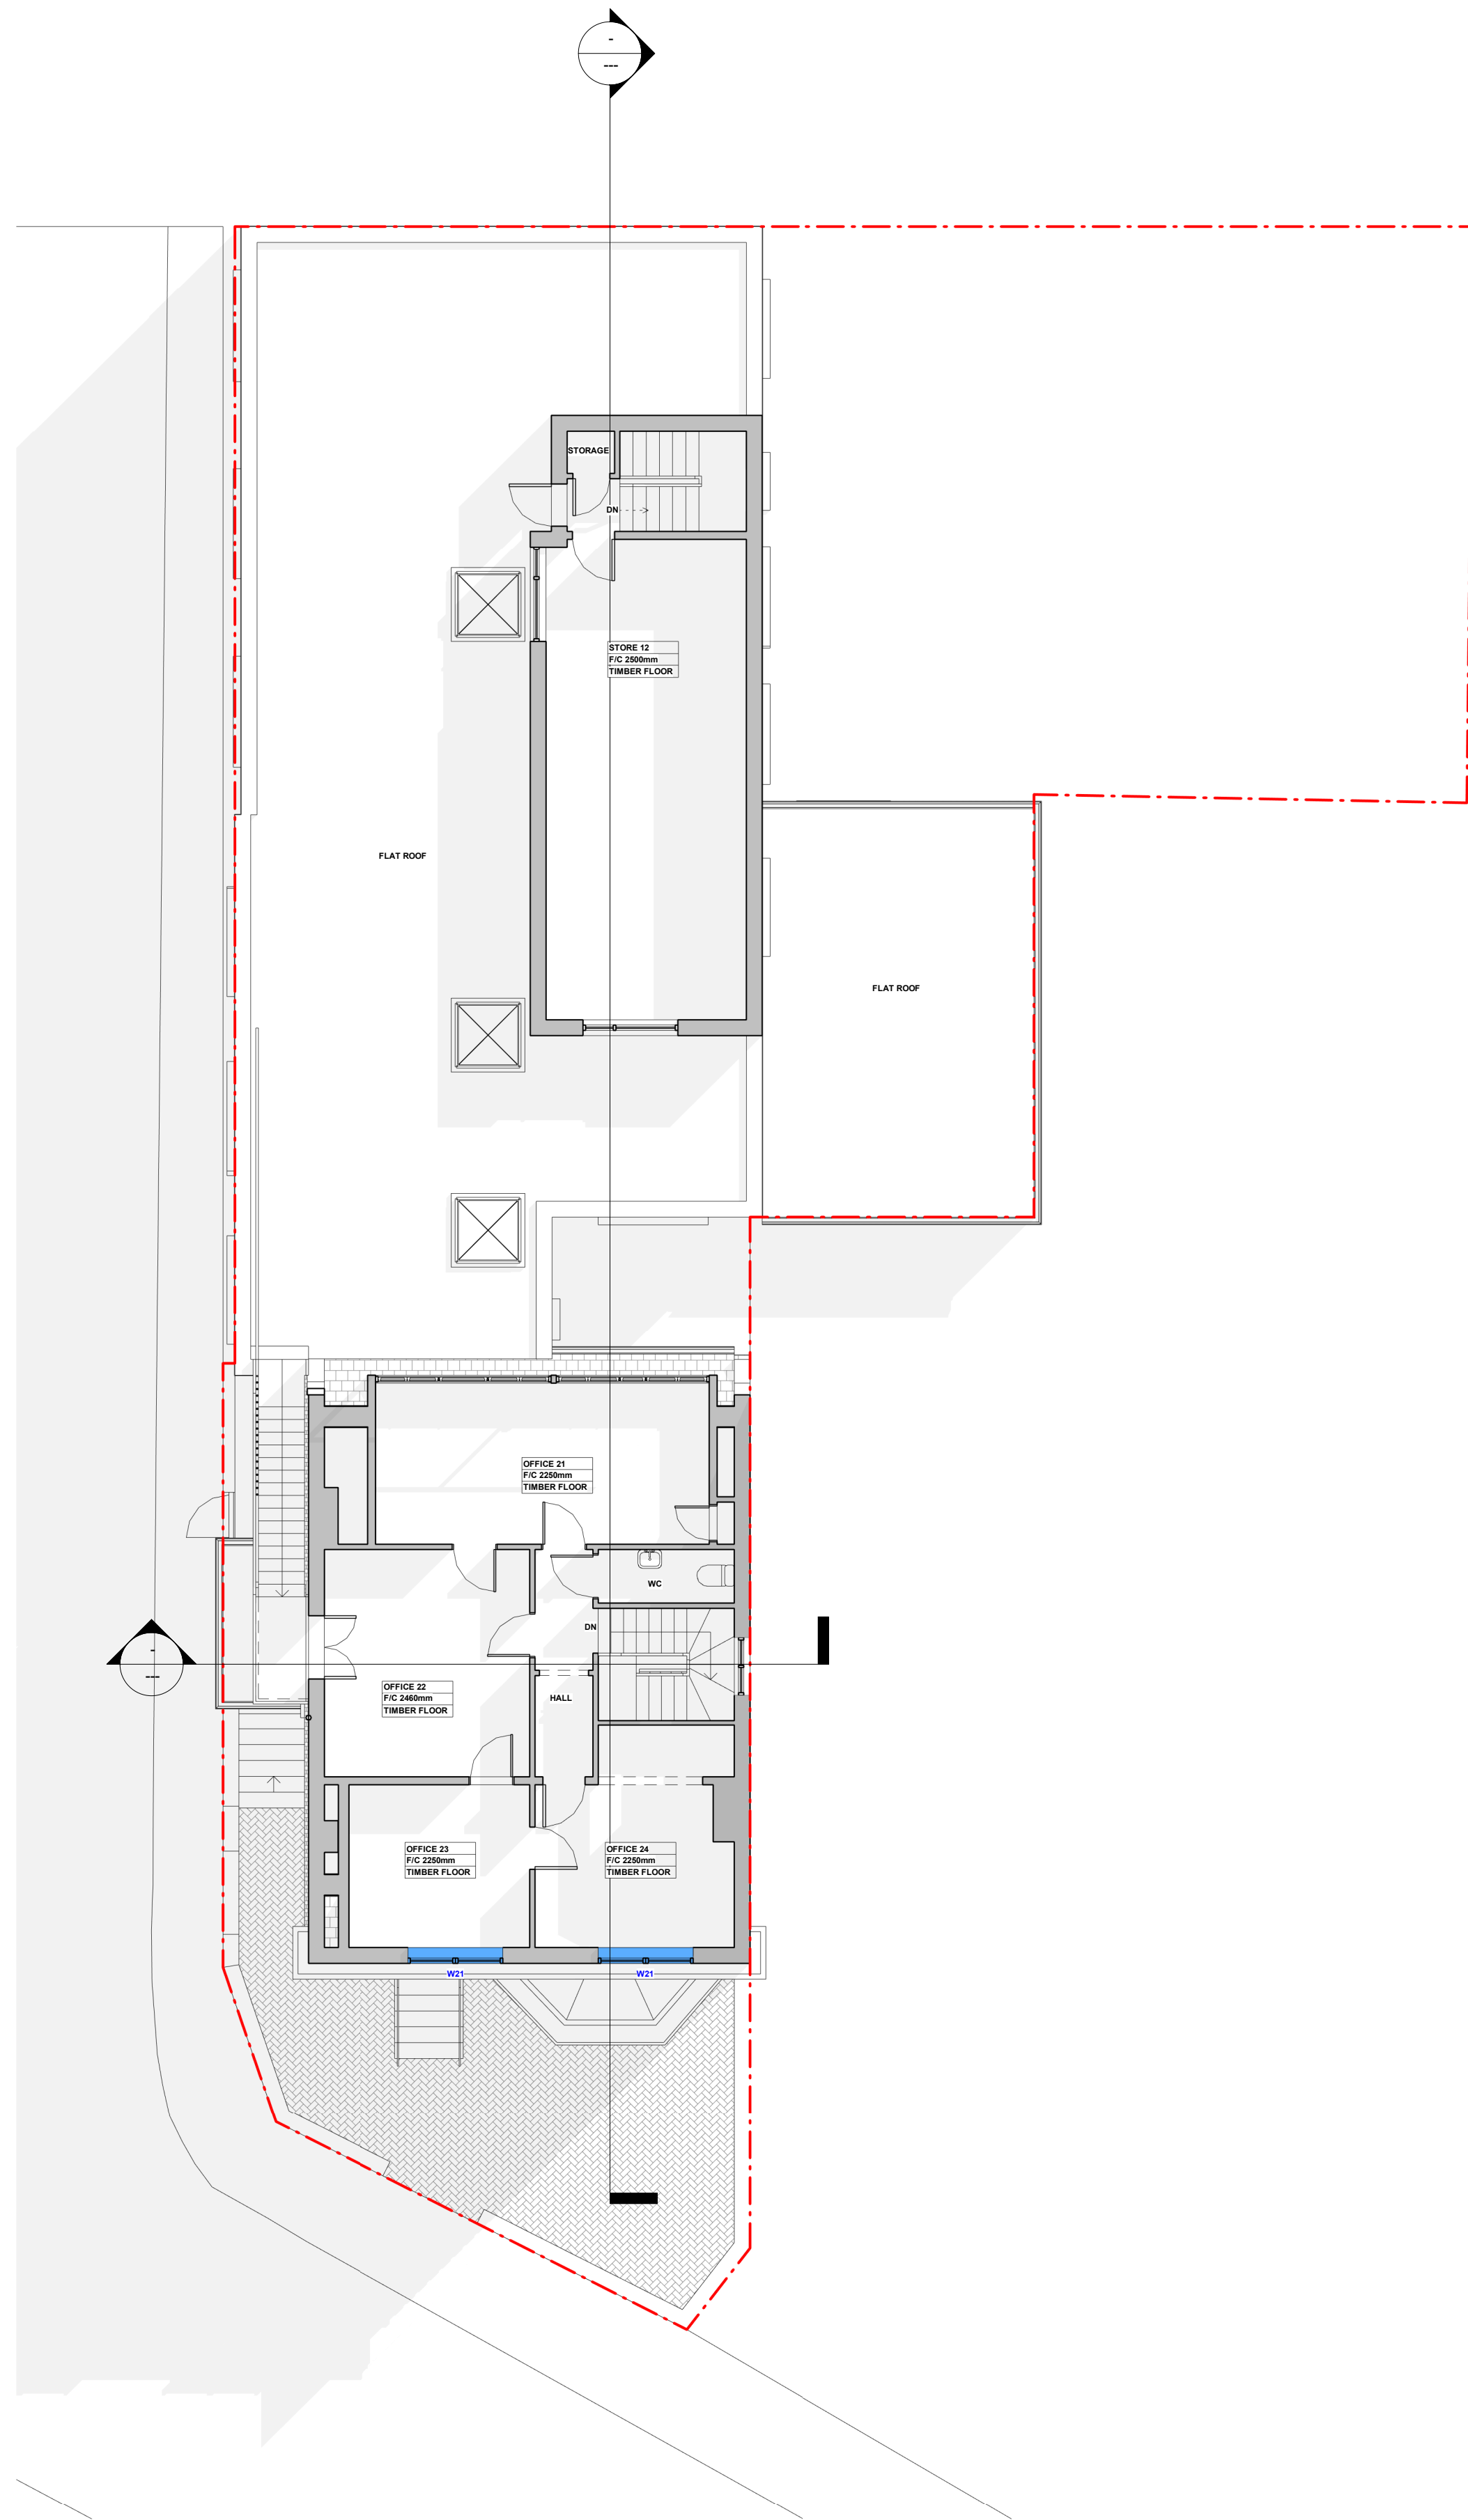

2 Proposed Loft
1 : 100

KEY

RED OUTLINE: PROPOSED WINDOWS

GREEN: uPVC SASH WINDOWS

BLUE: TIMBER SASH WINDOWS

GREY: STONE WINDOW SILL

ANY WINDOWS NOT HIGHLIGHTED WILL BE RETAINED (NO ALTERATION)

			EXISTING WALL		
			BOUNDARY LINE		
F/C			FLOOR TO CEILING HEIGHT		
PROJECT External Alterations; Addition of Windows, Replacement of Existing Windows with Timber Sash or uPVC Sash, Removal of Blue Panel Below Windows and Refilling with Like-to-Like Brick					
ADDRESS 7 Wrotham Rd, Gravesend, DA11 0PD					
CLIENT NAME J. Johal					
PROJECT STATUS Planning					
SHEET N. PL 02 - 7 WR		DRAWING TITLE Proposed First Floor and Loft Plan			
DESIGNED BY: GOPLANS		DRAWN BY: SD		CHECKED BY: GOPLANS	
DATE: 23/10/2024		SCALE As Indicated @ A1			
All dimensions to be cross-checked on site prior to completing drawings for a party wall process, ordering and/or structural purposes					
goplans					

