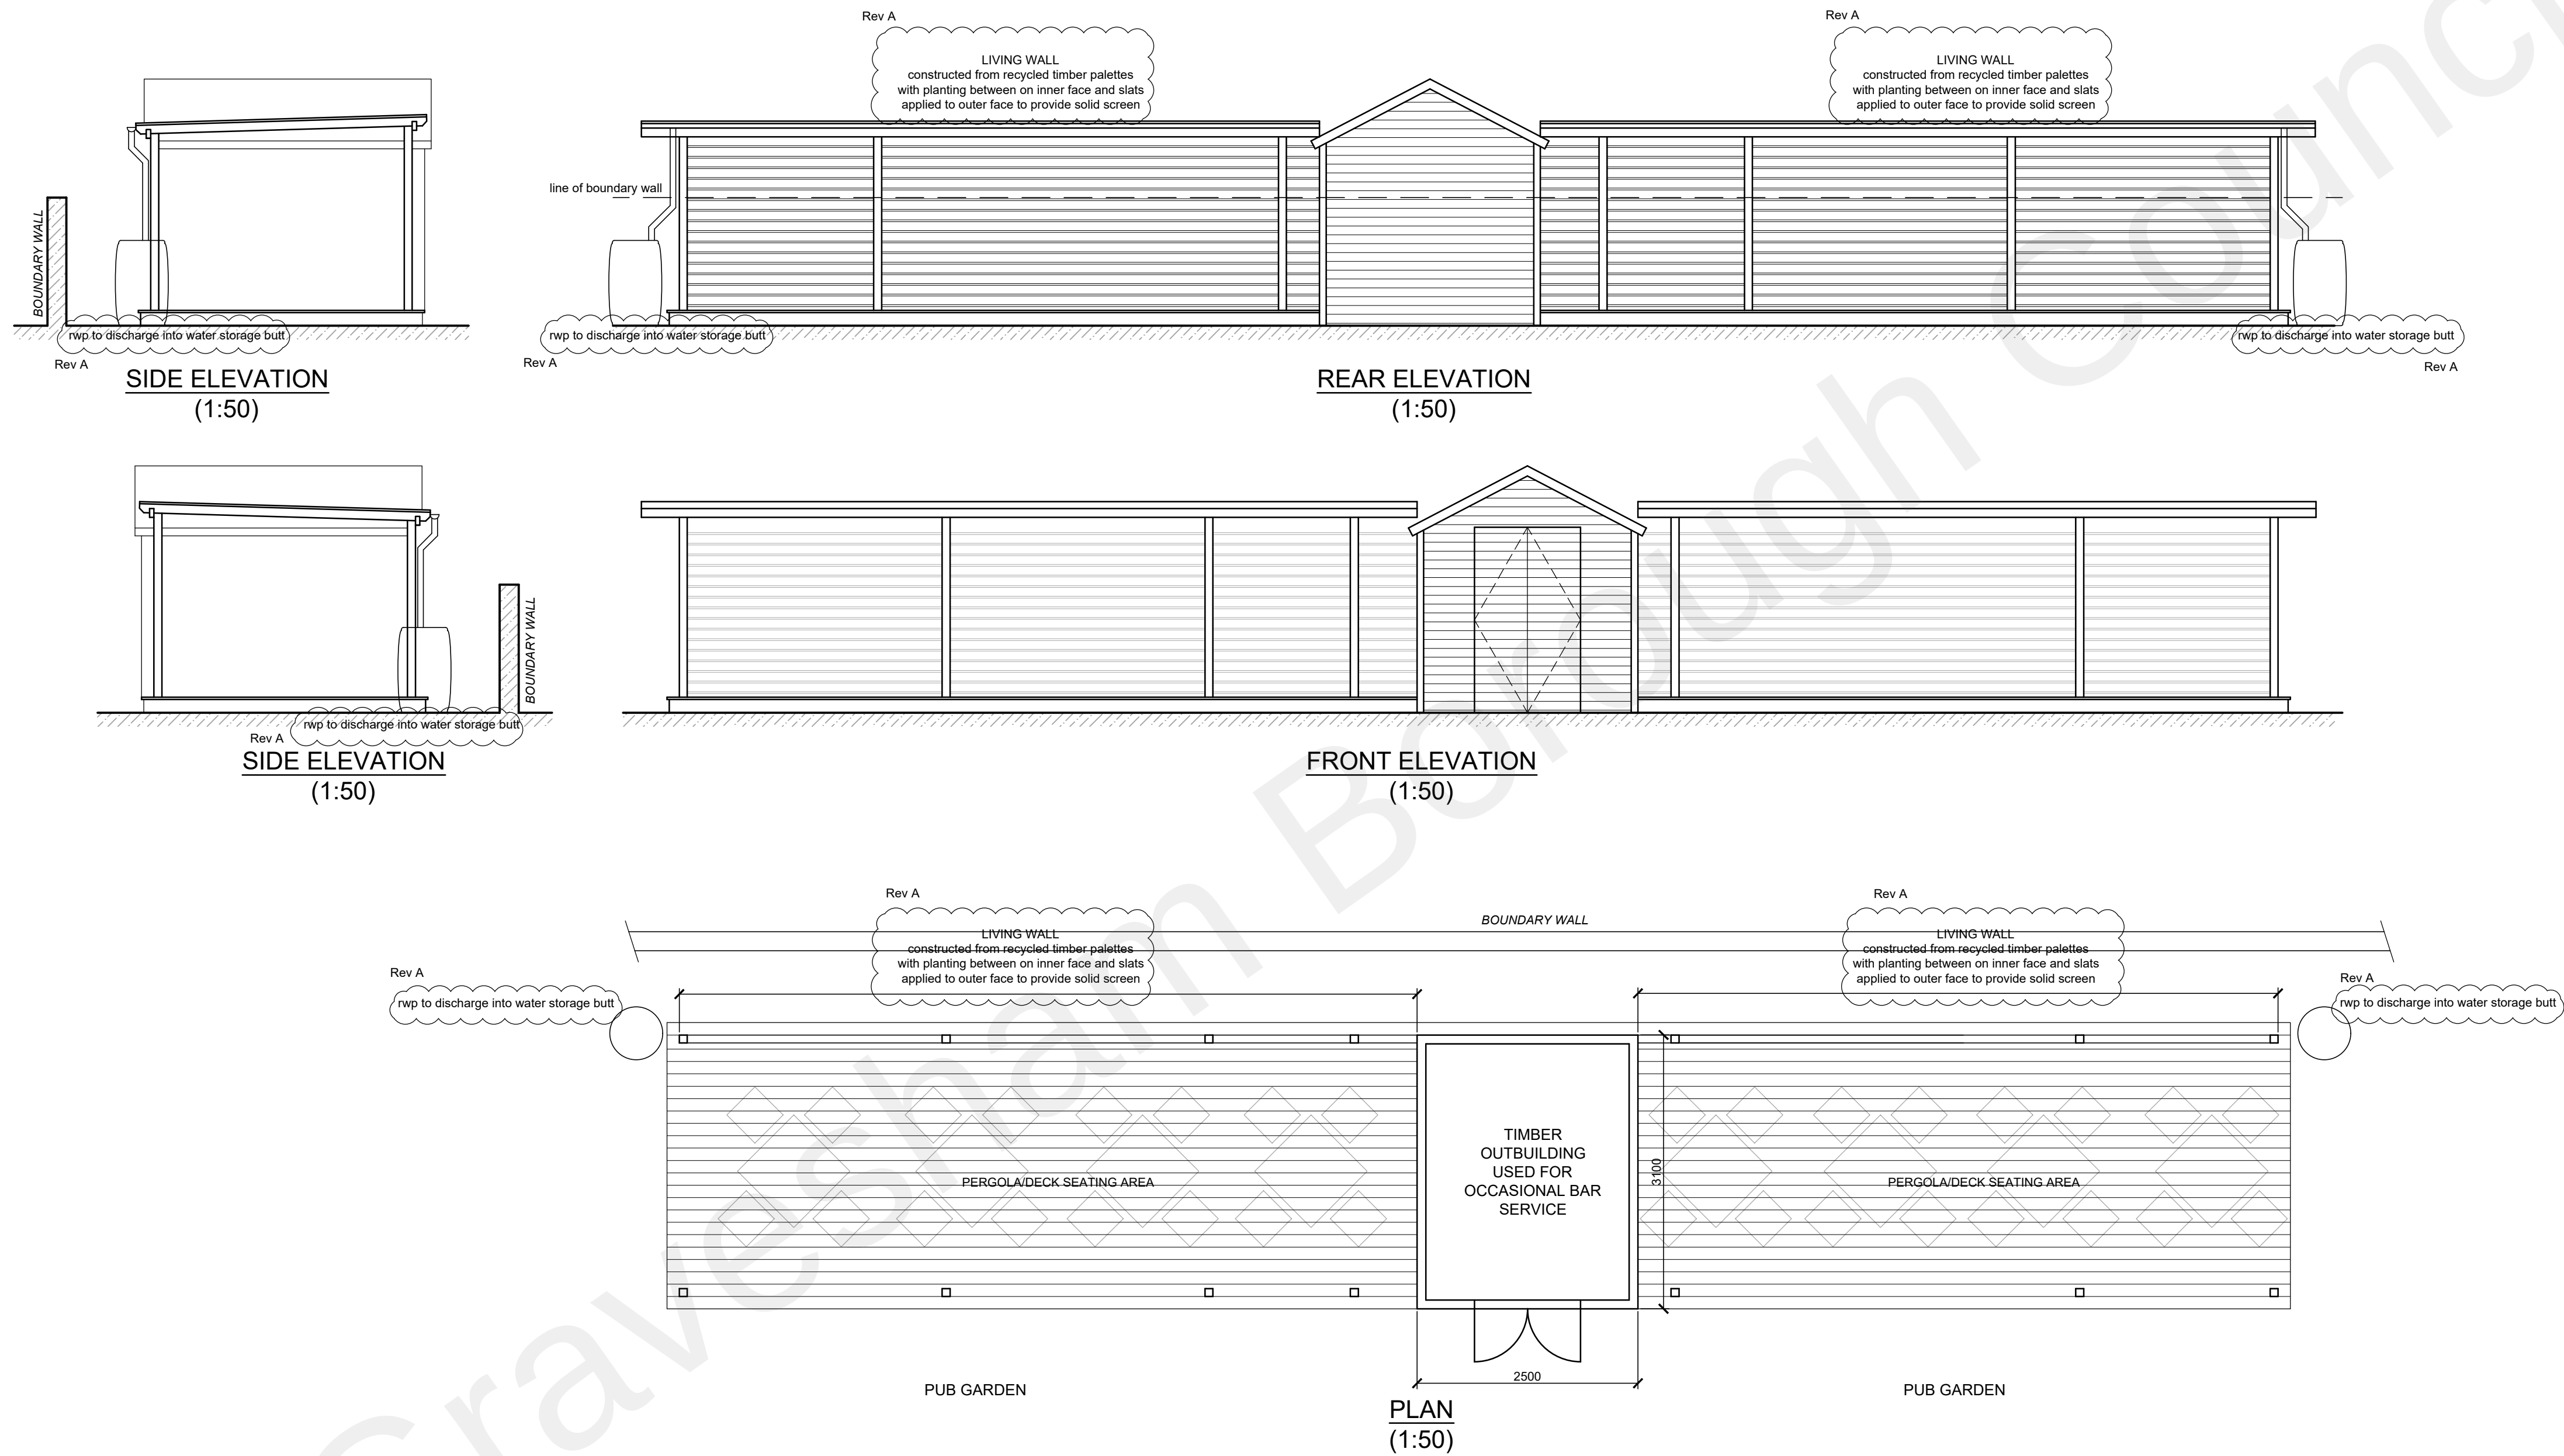


25/01/22	A	rwp, gutter & water butt added to rear roof slopes Rear wall screening details altered
Date	No	Revision
Penfold Project Services Epmarket, Wrotham Road, Meopham, Kent, DA13 0JH Telephone: 01474 816690 e-mail: apenfold448@btinternet.com		
Job Title:	WINDMILL TAVERN P.H. SHRUBBERY ROAD GRAVESEND KENT DA12 1JW	
Dwg Title:	PLANS & ELEVATIONS	
Scale:	1:50 @ A1	
Dwg No.:	01A	
Date:	October 2021	