



ARTIFICIAL GRASS PITCH (AGP) PROPOSAL

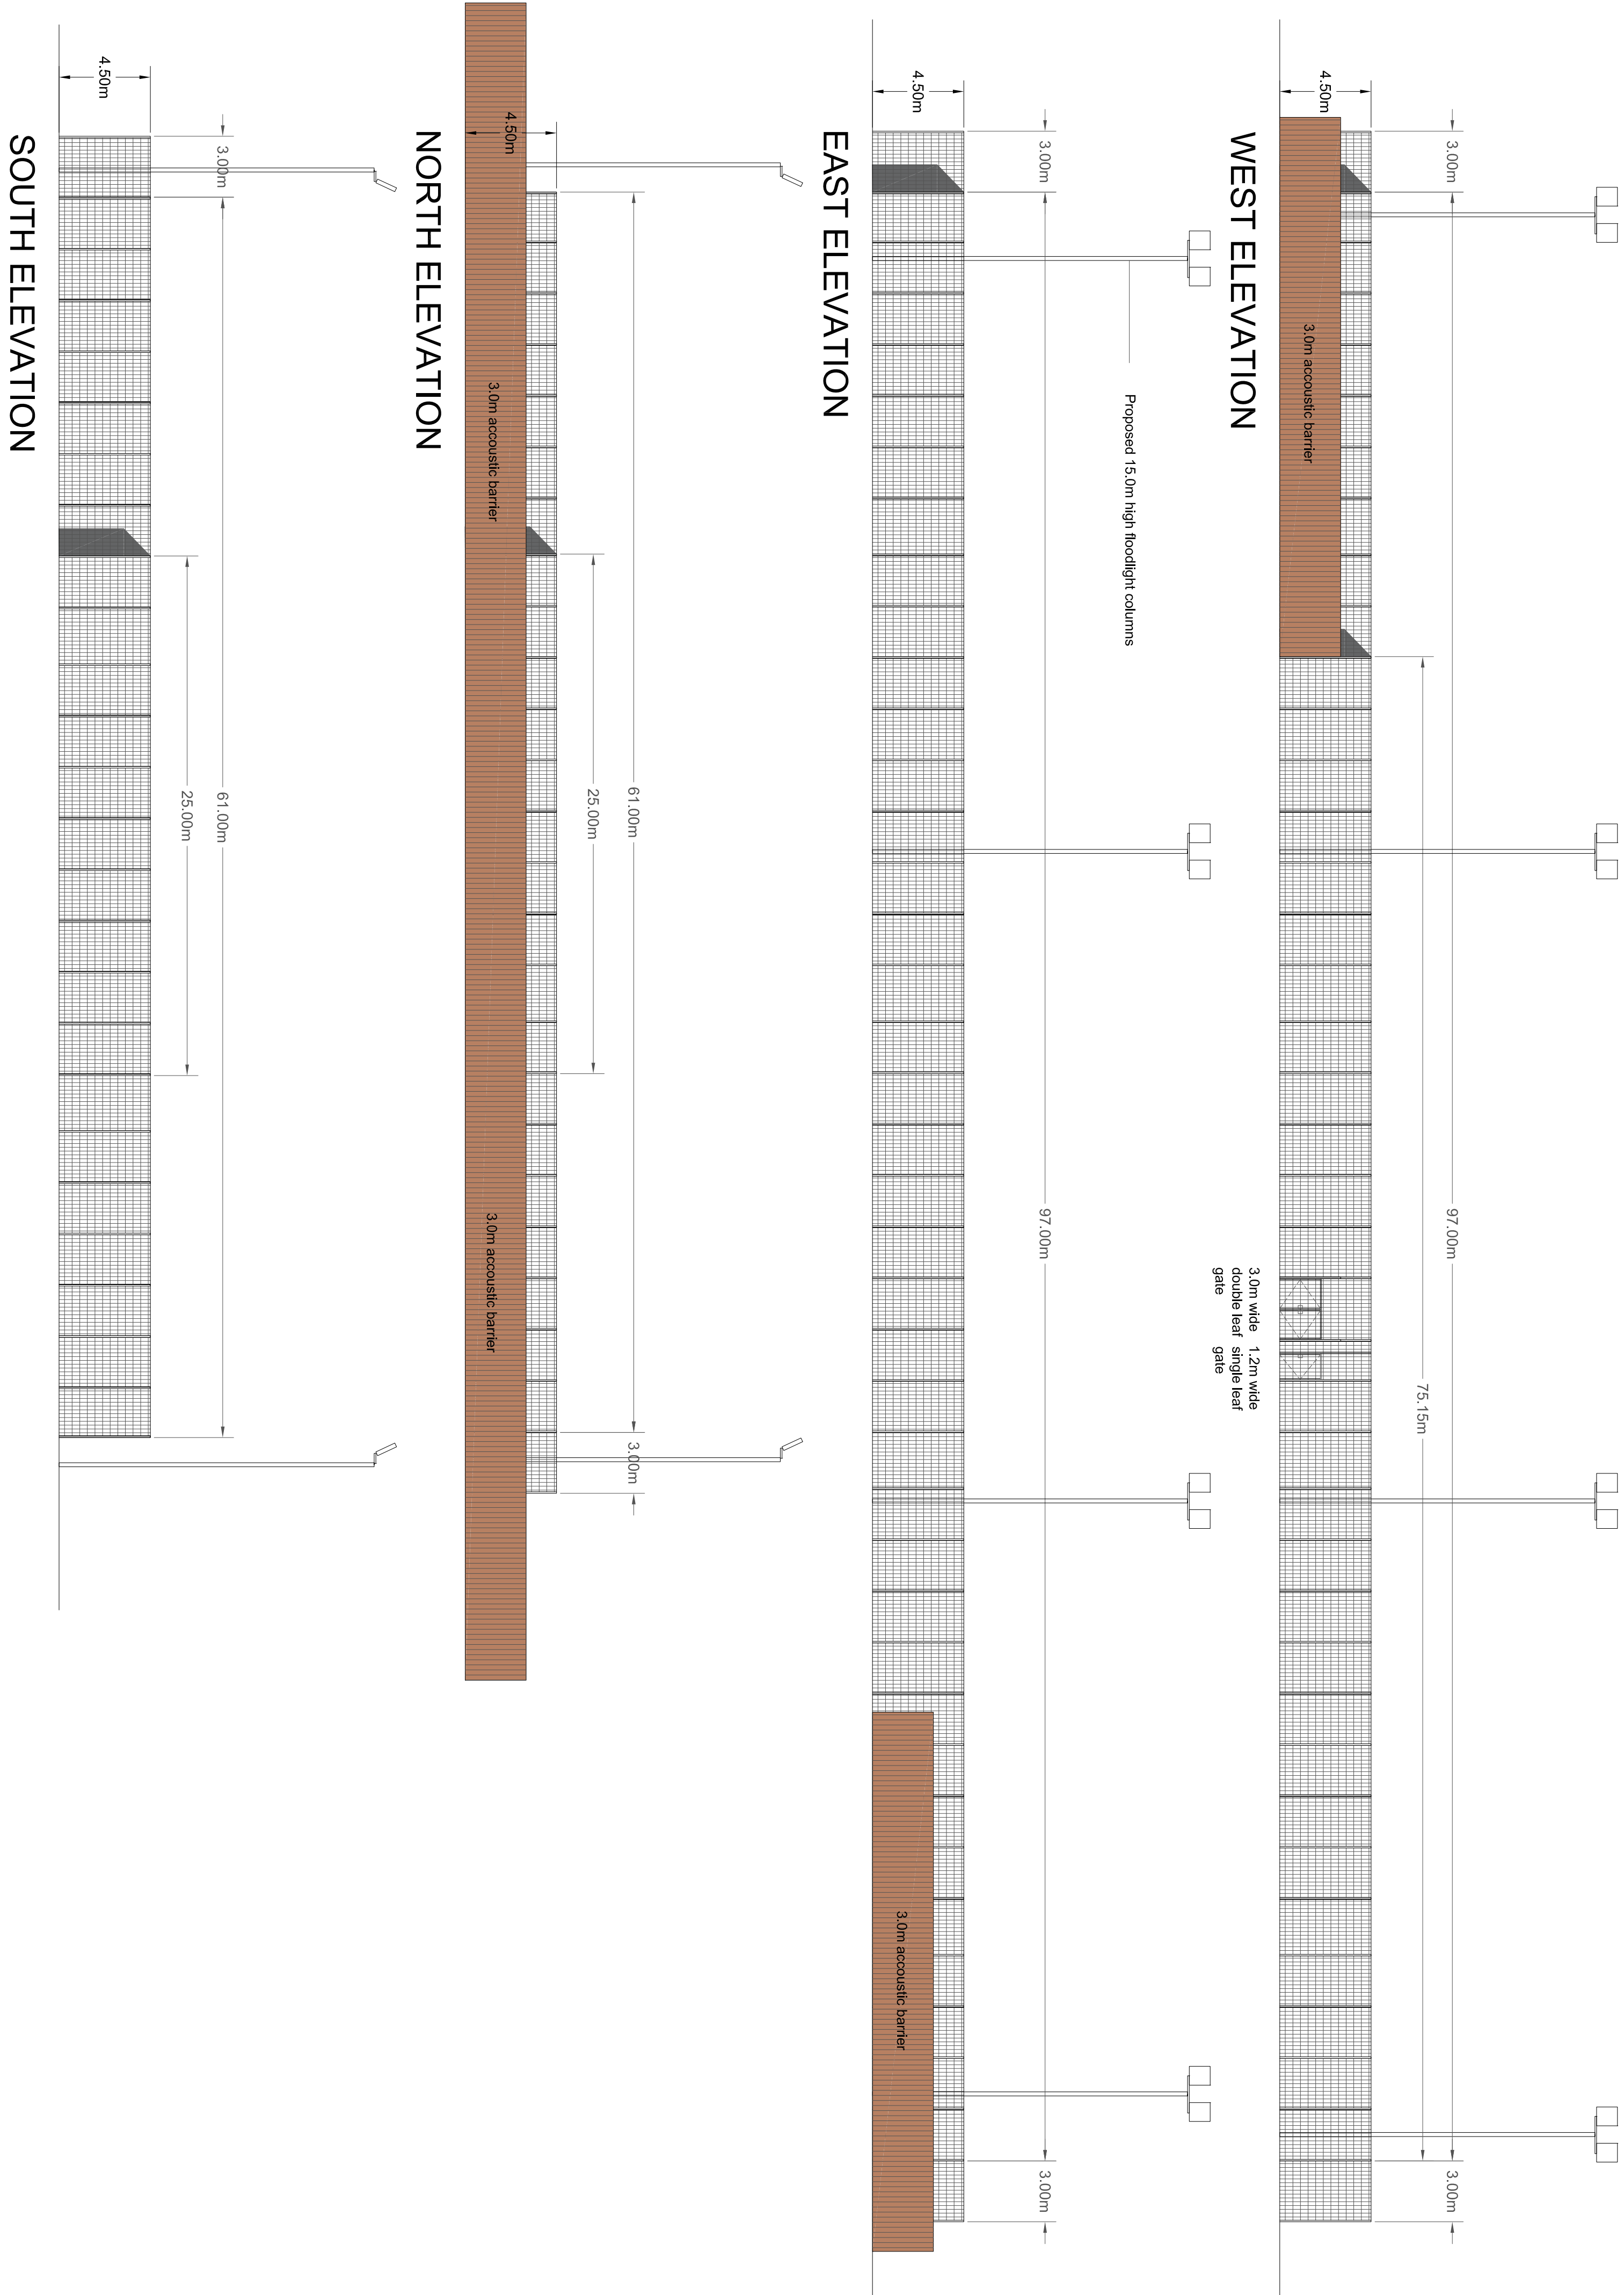

NO GUARANTEE CAN BE GIVEN THAT ALL SERVICES HAVE BEEN SHOWN ON THE DRAWINGS.
NO GUARANTEE CAN BE GIVEN TO THE ACCURACY AND COMPLETENESS OF ANY SERVICE PROVIDED INFORMATION SHOWN IN THIS DRAWING AND NO LIABILITY WILL BE ACCEPTED FOR ANY LOSSES THAT ARISE DUE TO A LACK OF ACCURACY IN ANY SERVICE PROVIDED RECORD INFORMATION.
RELEVANT SERVICE DRAWINGS SHOULD BE OBTAINED FROM APPROPRIATE SERVICE PROVIDERS AND USED IN CONJUNCTION WITH THIS DRAWING.
REFERENCE SHOULD ALSO BE MADE TO HISTORICAL PLANS AND AS BUILT DRAWINGS.

THIS DRAWING IS COPYRIGHT TO LABOSPORT LTD

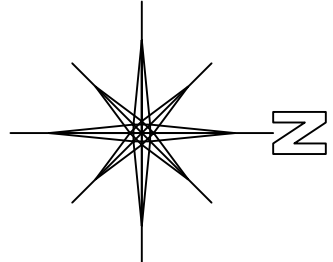

REVISION	DATE
B	27.11.2021 Floodlight columns amended
A	24.11.2021 Acoustic fence added



Labosport Ltd
Unit 3, Aerial Way, 1, The Grange, Walsby, Notts DN2
www.labosport.com
Tel: 0115 968 7098
info@labosport.co.uk

AUTHOR: NORTHFLEET SCHOOL
CLIENT: NORTHFLEET SCHOOL
PROJECT: ARTIFICIAL GRASS PITCH (AGP) DEVELOPMENT

PROPOSED ELEVATIONS

DRAWING	DATE	SCALE	BY
PLANNING	UK	01	
DATE: 24.04.2024	06.10.24		
REVISION: 1:200			

