


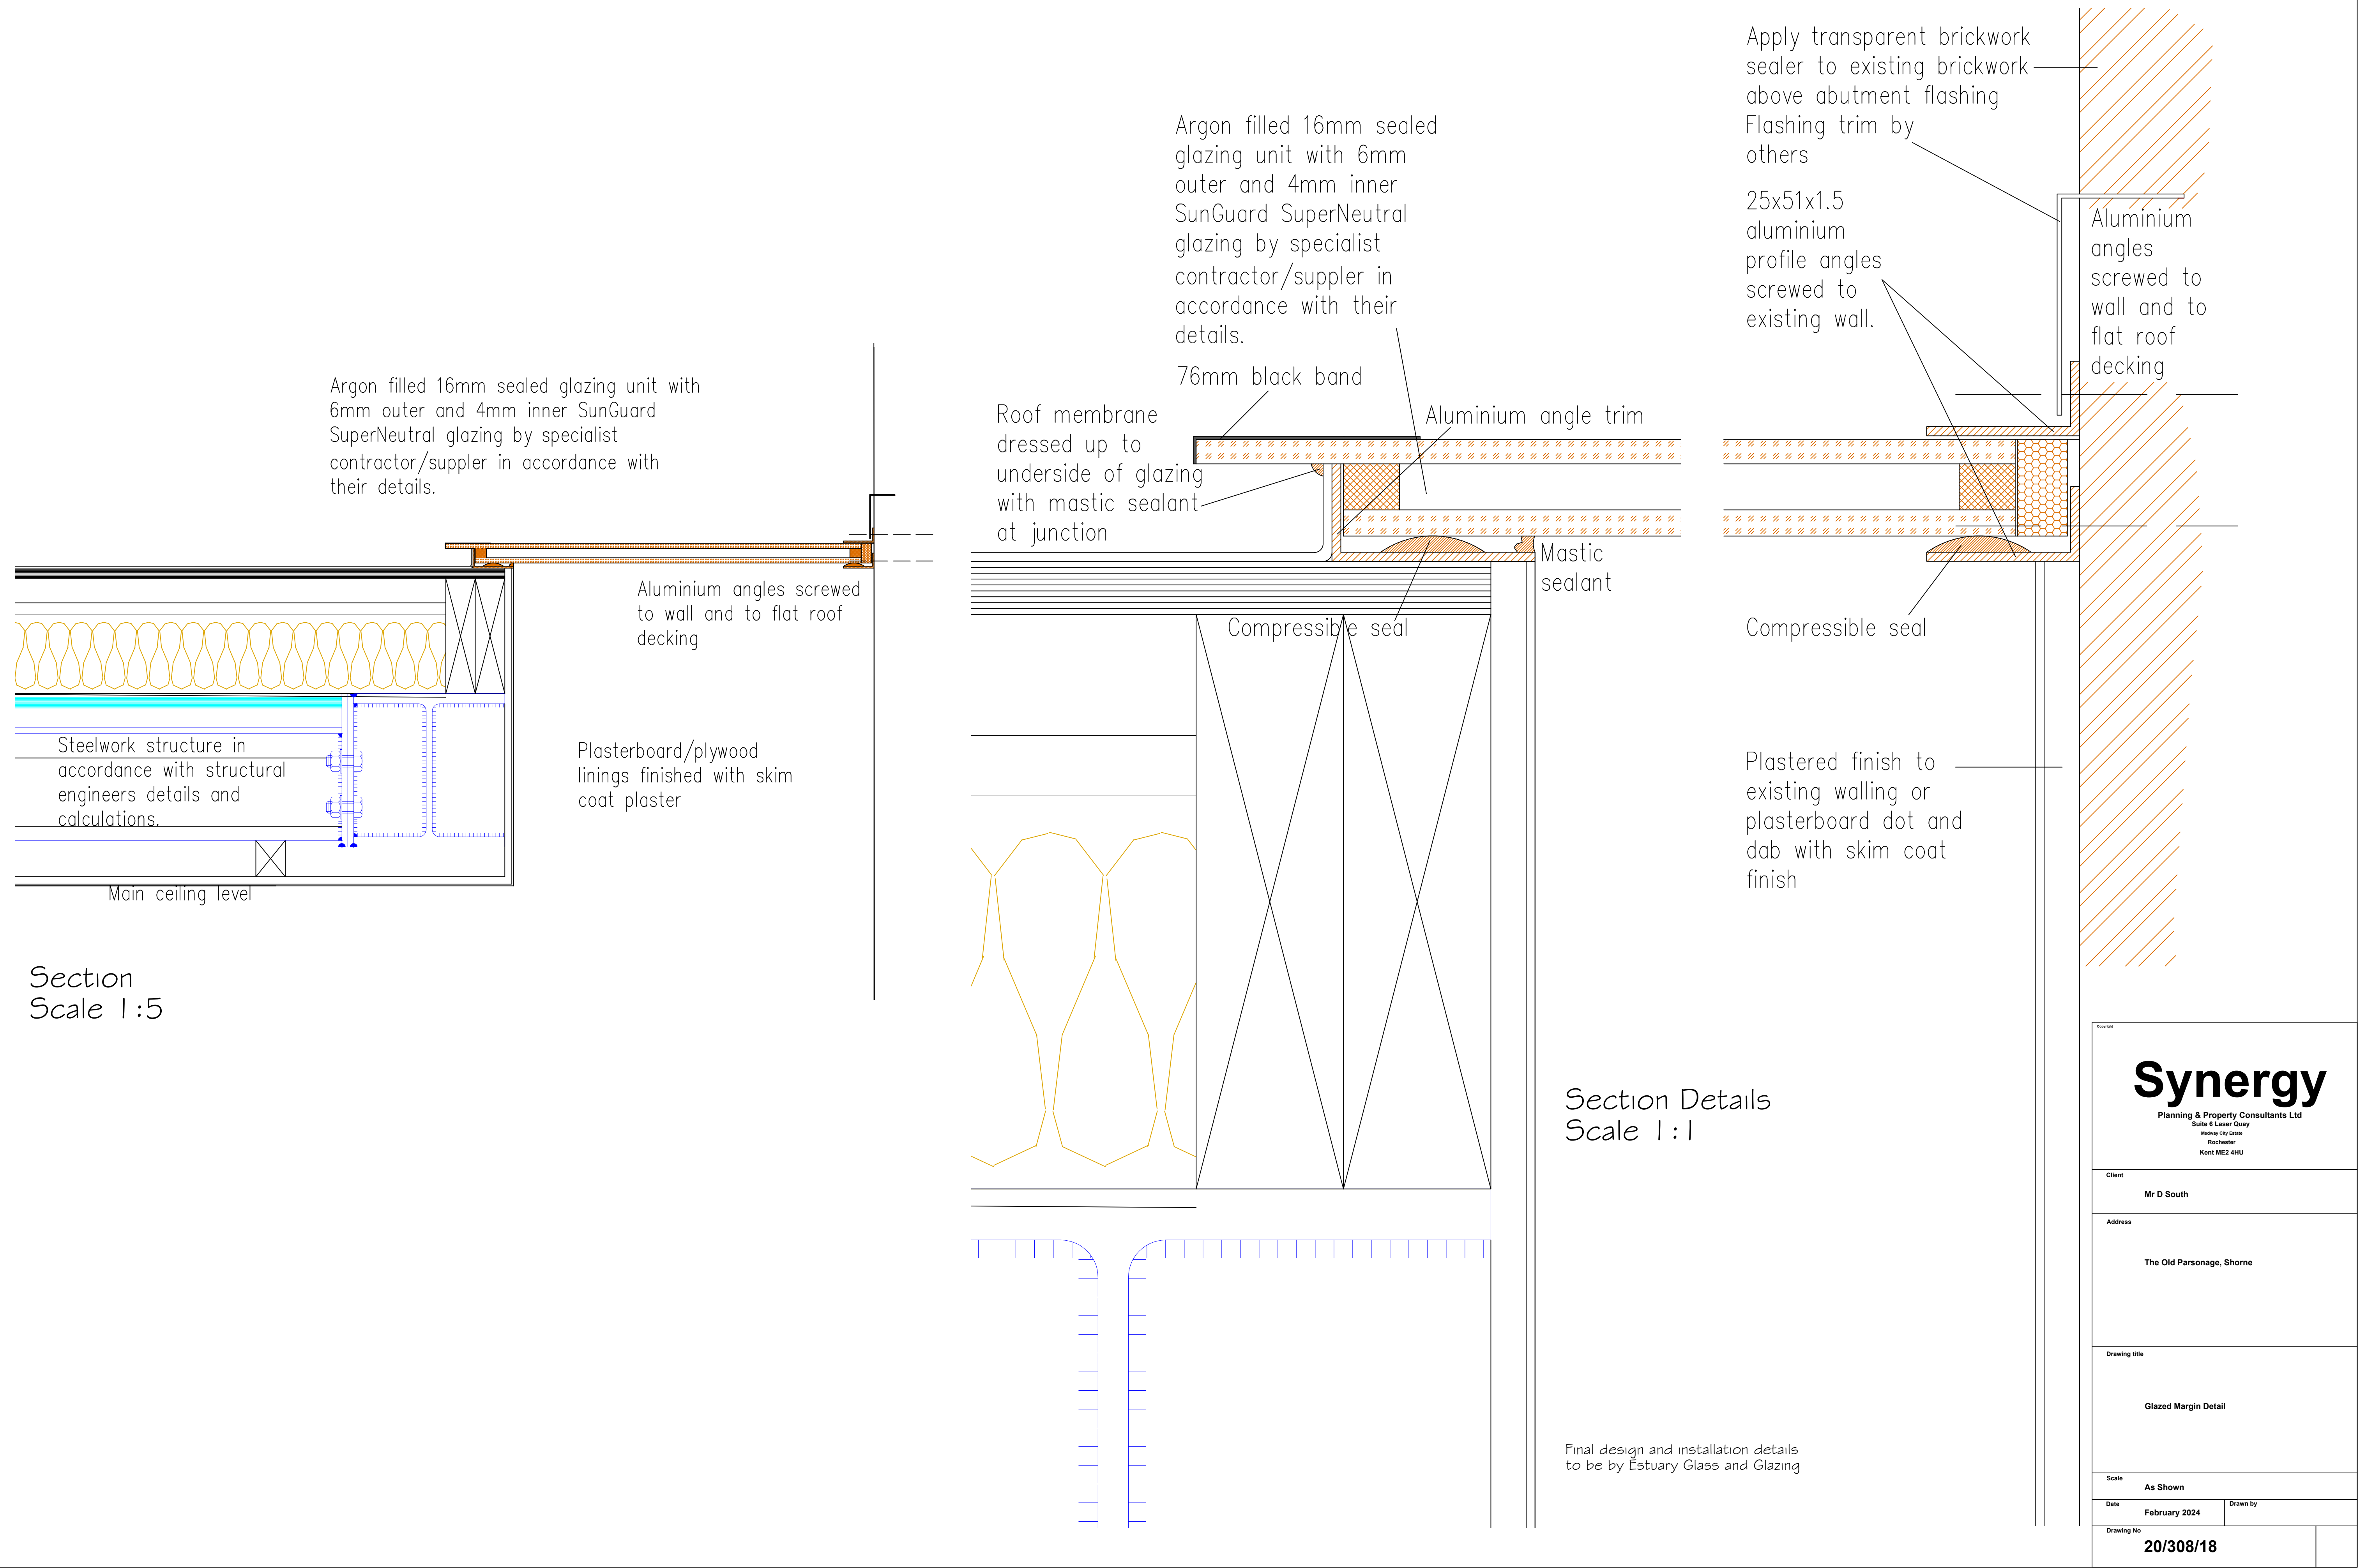

Copyright Synergy Planning & Property Consultants Ltd Suite 6 Laser Quay Mariner City Estate Rochester Kent ME2 4HU		
Client		
Mr D South		
Address		
The Old Parsonage, Shorne		
Drawing title		
Glazed Margin Detail		
Scale		
As Shown		
Date	February 2024	Drawn by
Drawing No	20/308/18	