



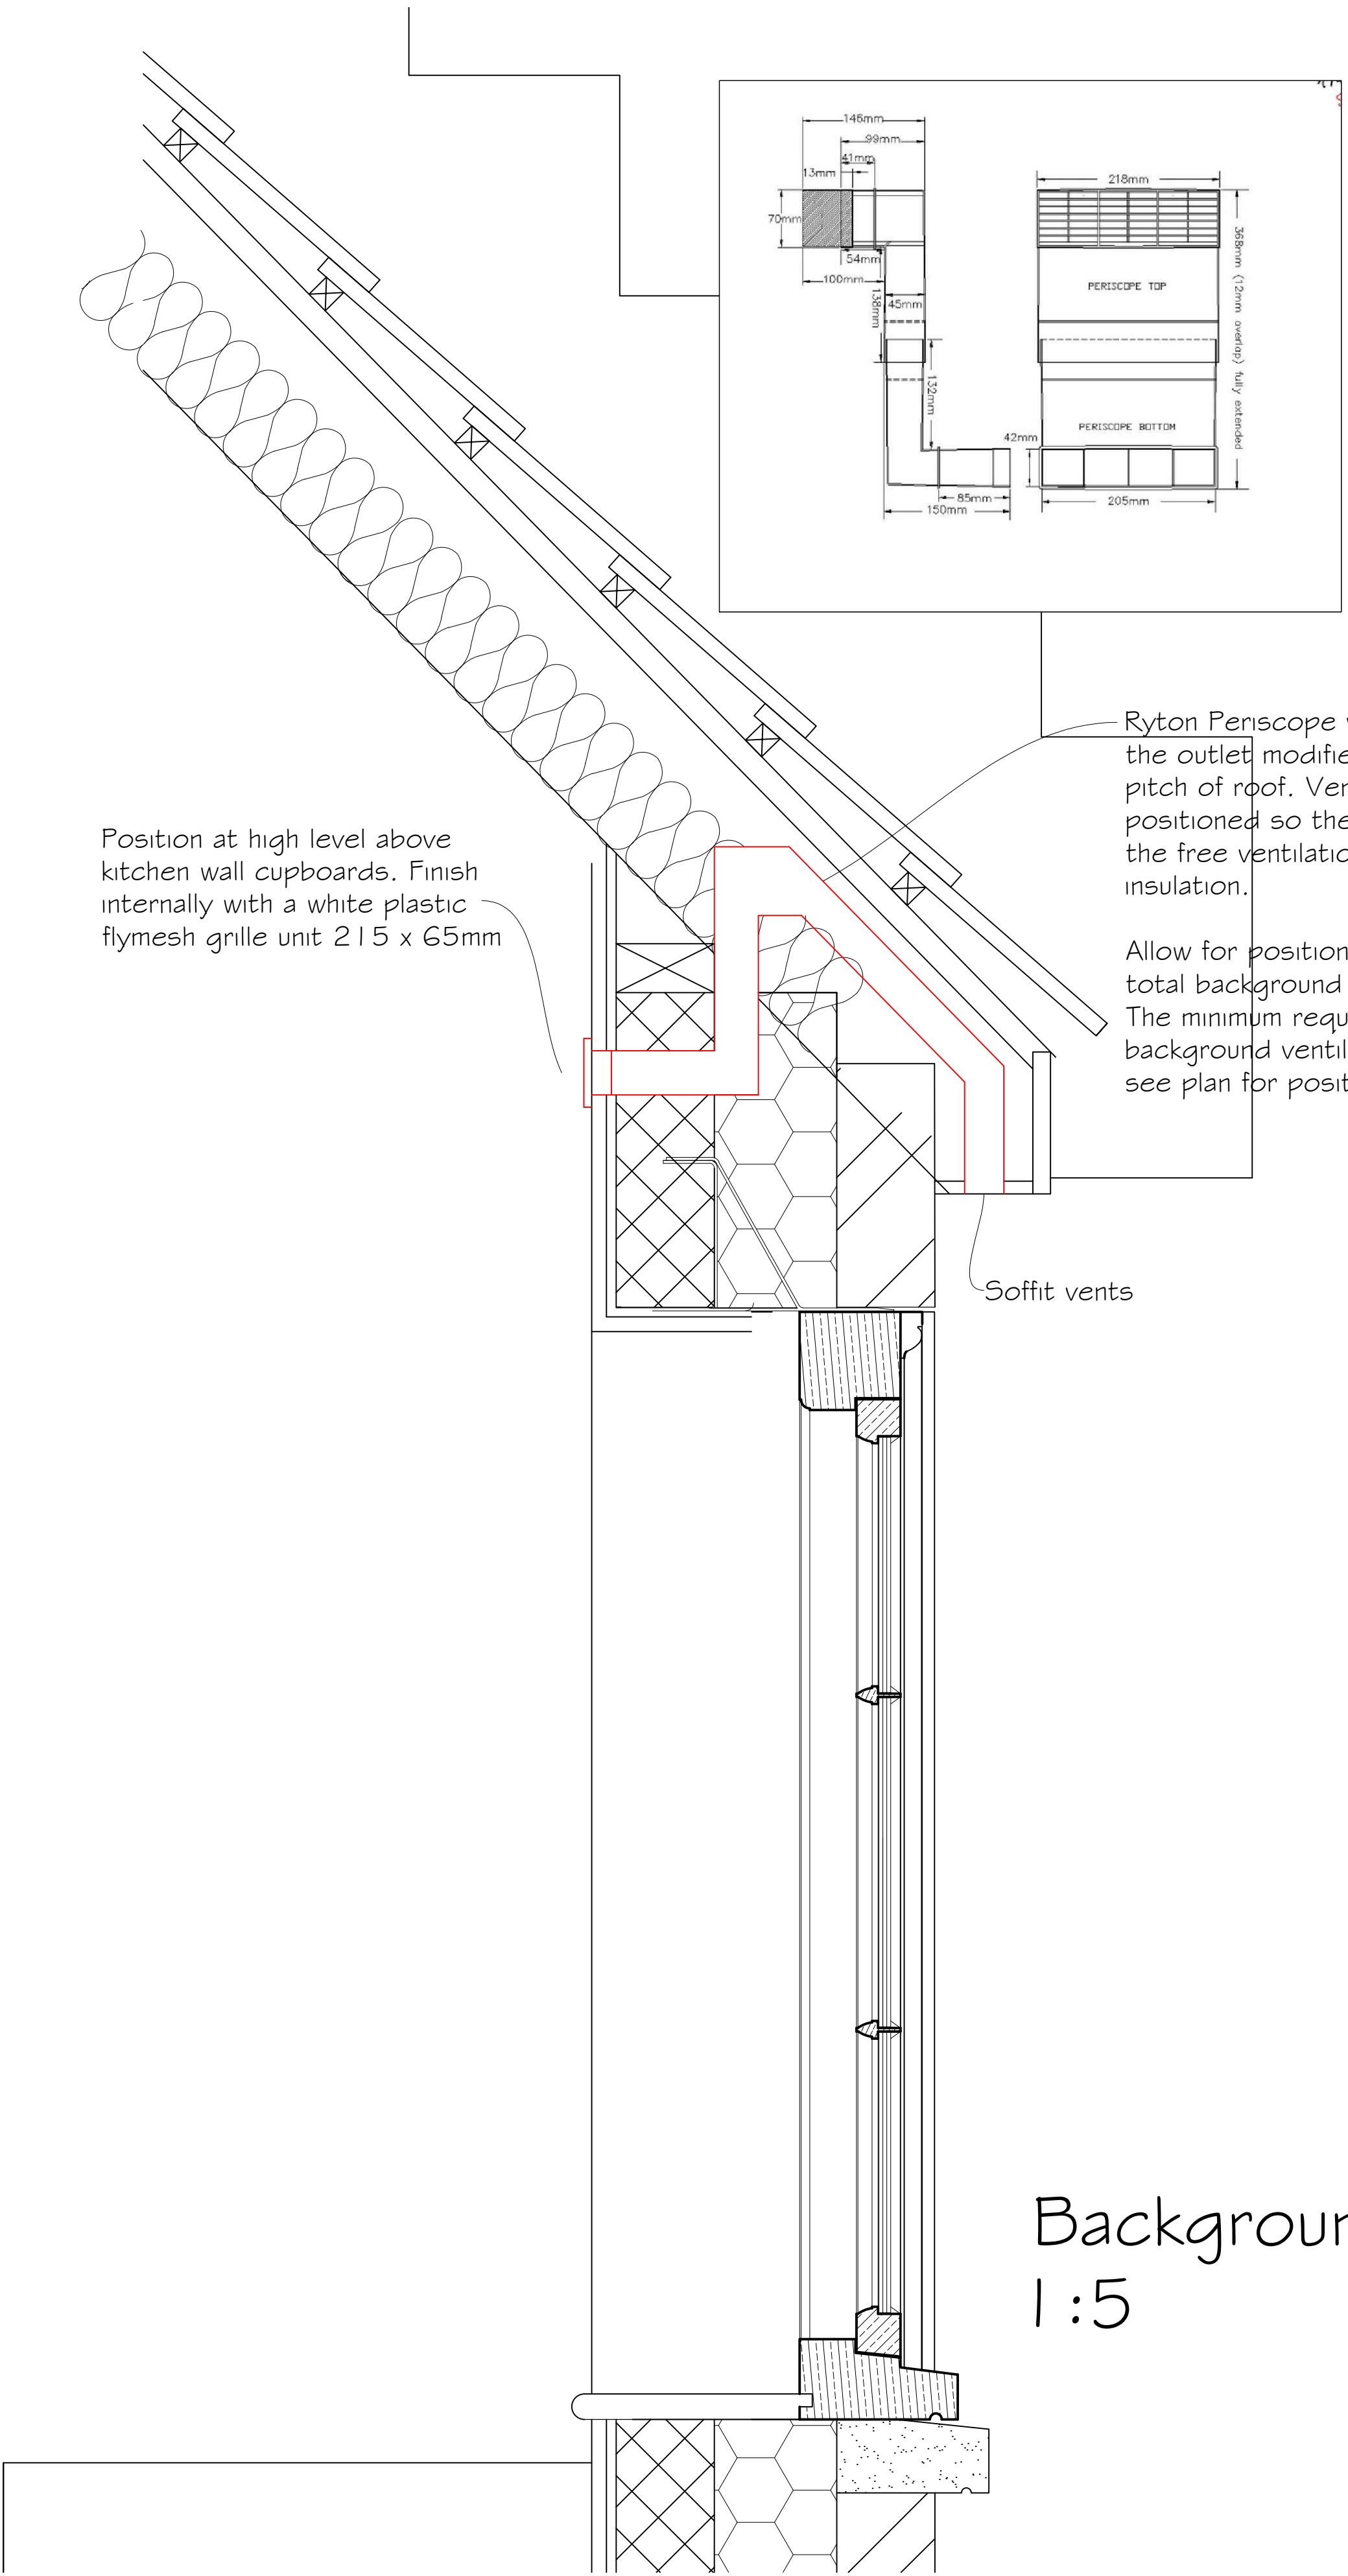

Ryton Periscope Ventilator Manufacturer`s Details N.T.S.

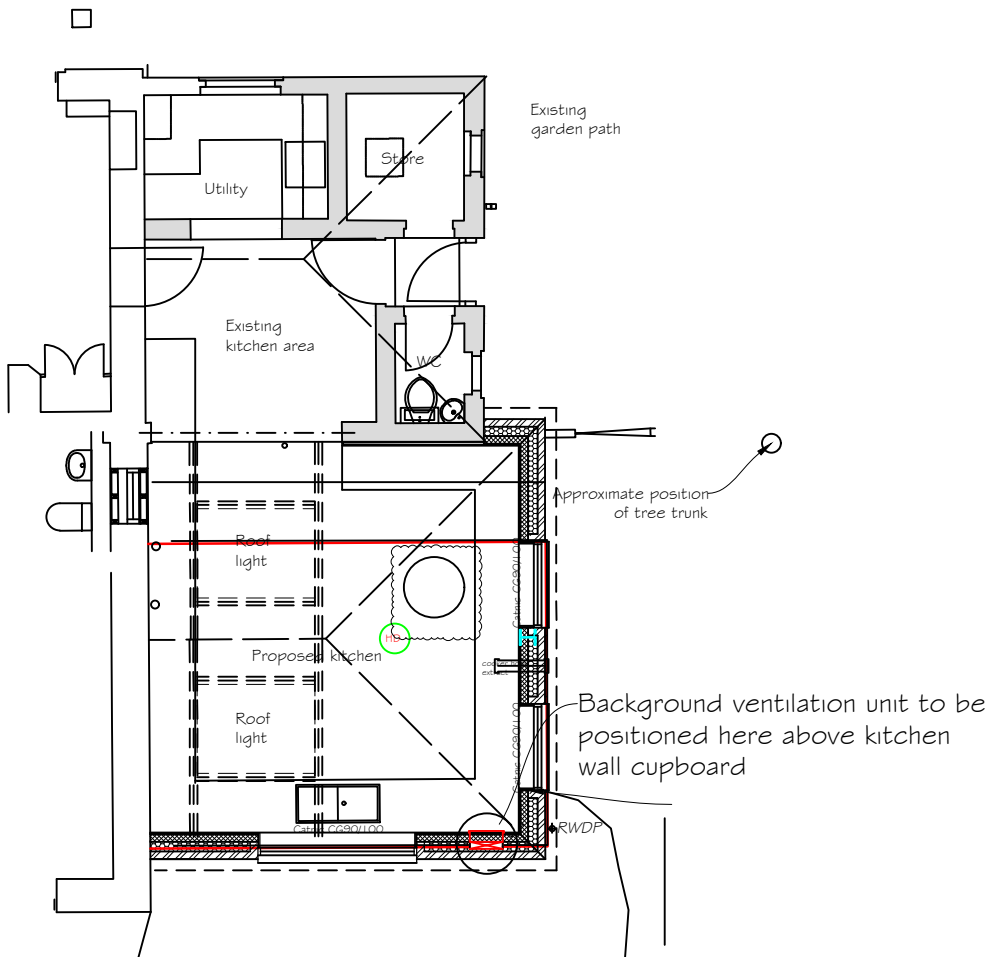

Location of Background Ventilation Unit in Kitchen N.T.S.

Background Ventilation Detail for Kitchen 1:5

Synergy Planning & Property Consultants Ltd Suite 6 Laser Quay Marine City Centre Rochester Kent ME2 4HU		
Client	Mr D South	
Address	The Old Parsonage, Shorne	
Drawing title	Background Ventilation Detail for Kitchen	
Scale	1:5 at A1	
Date	March 2024	Drawn by
Drawing No	20/308/19	