
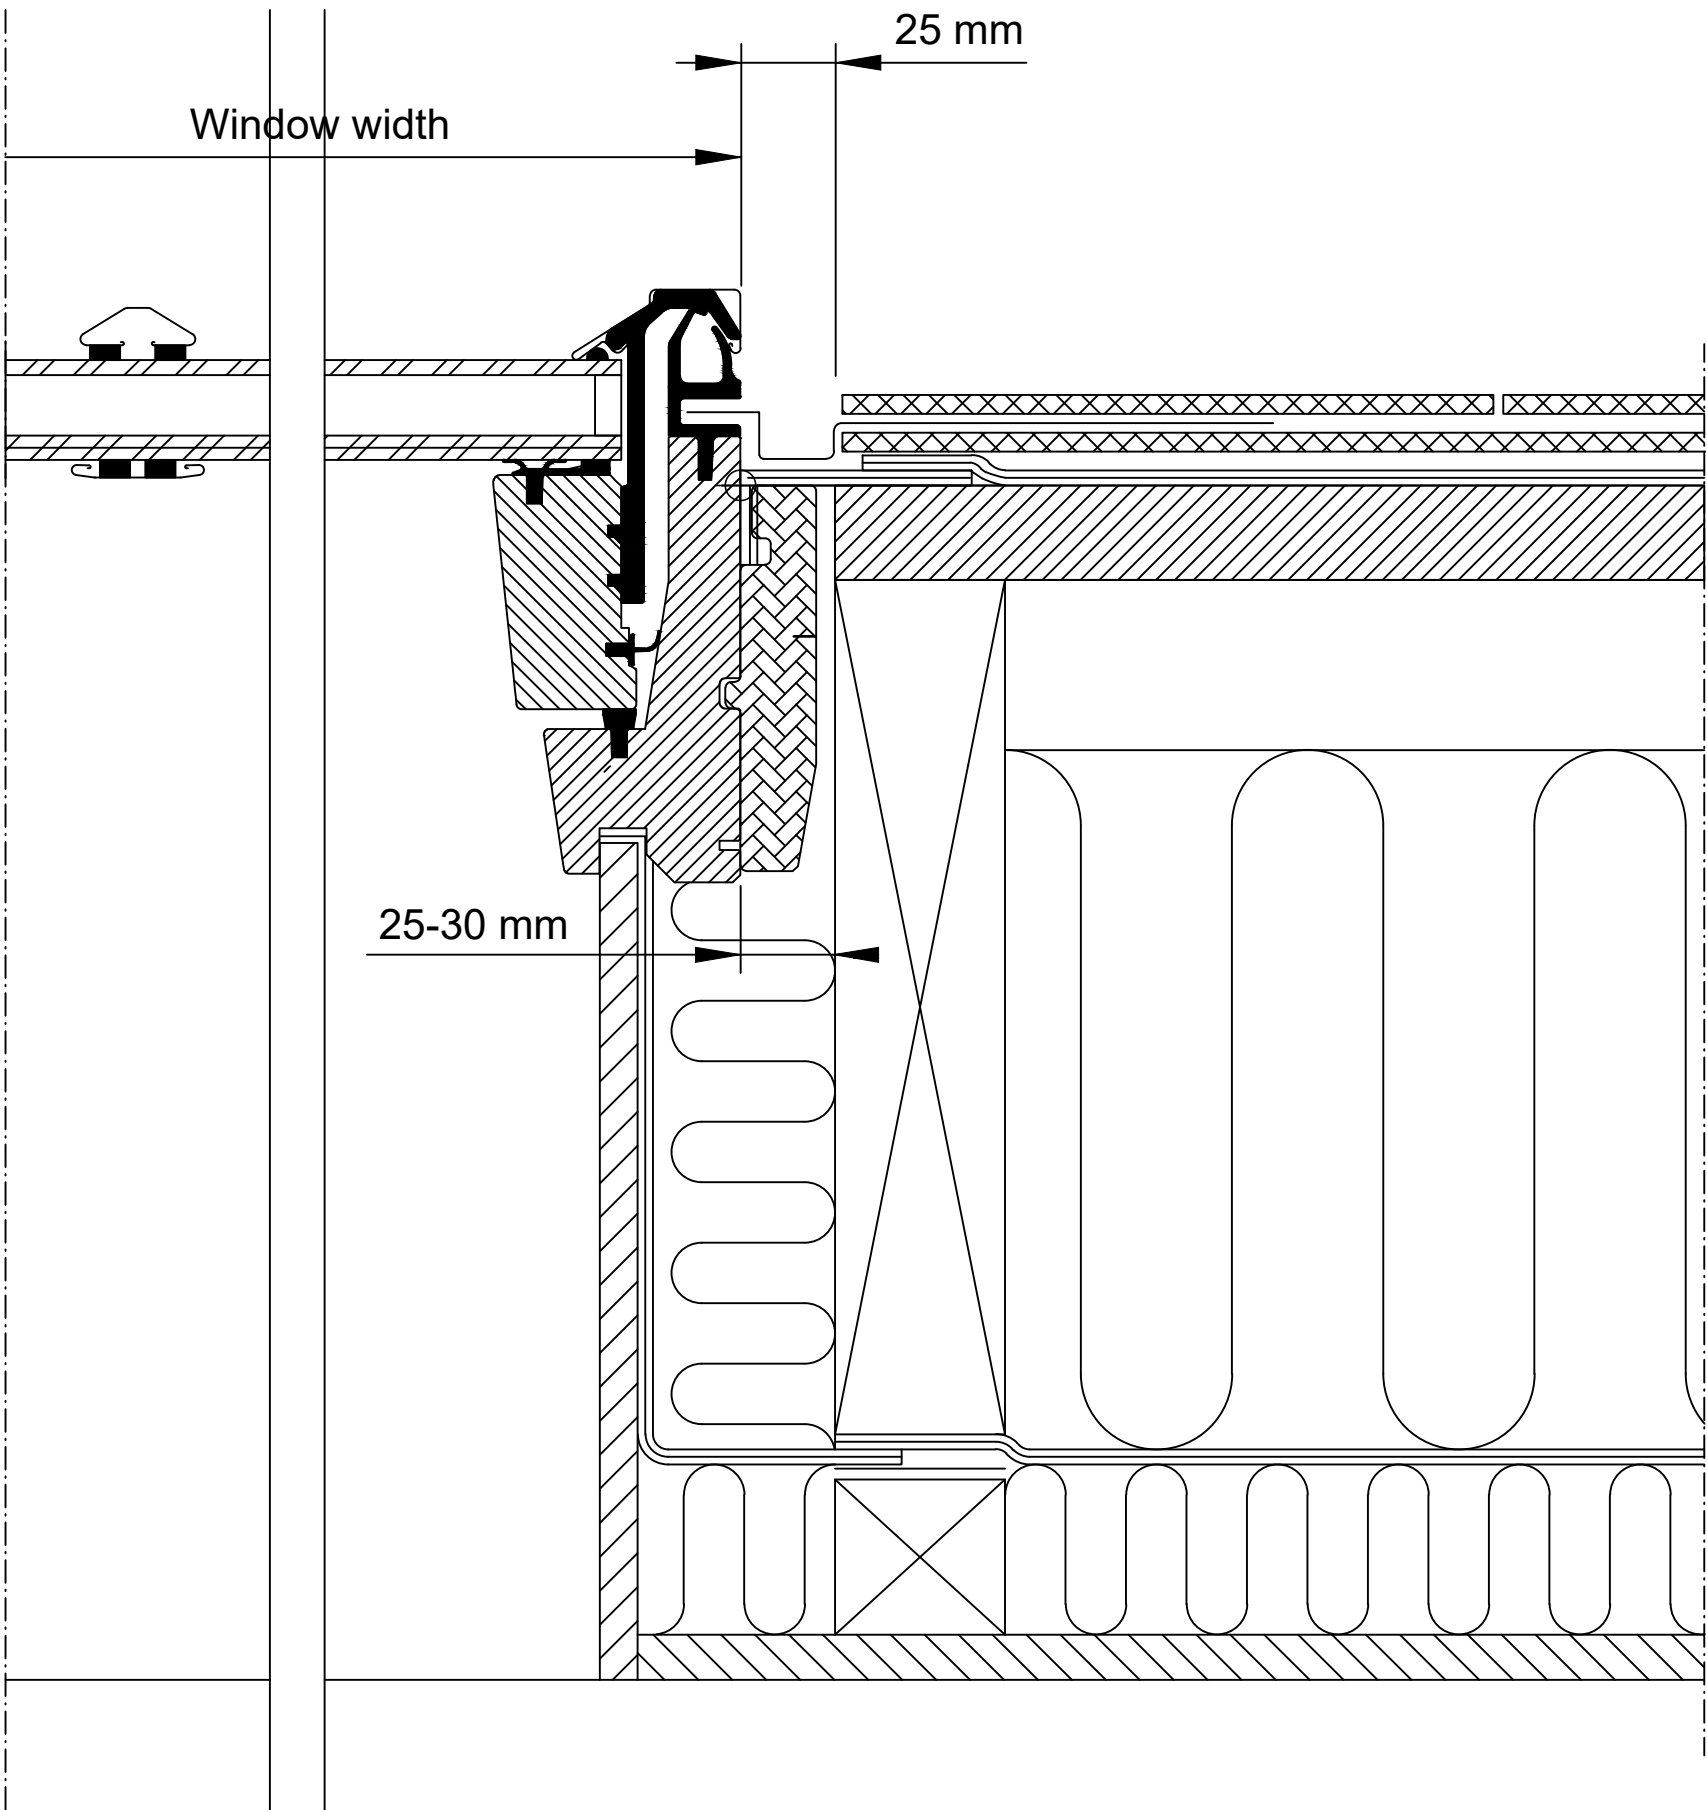


Conservation roof light

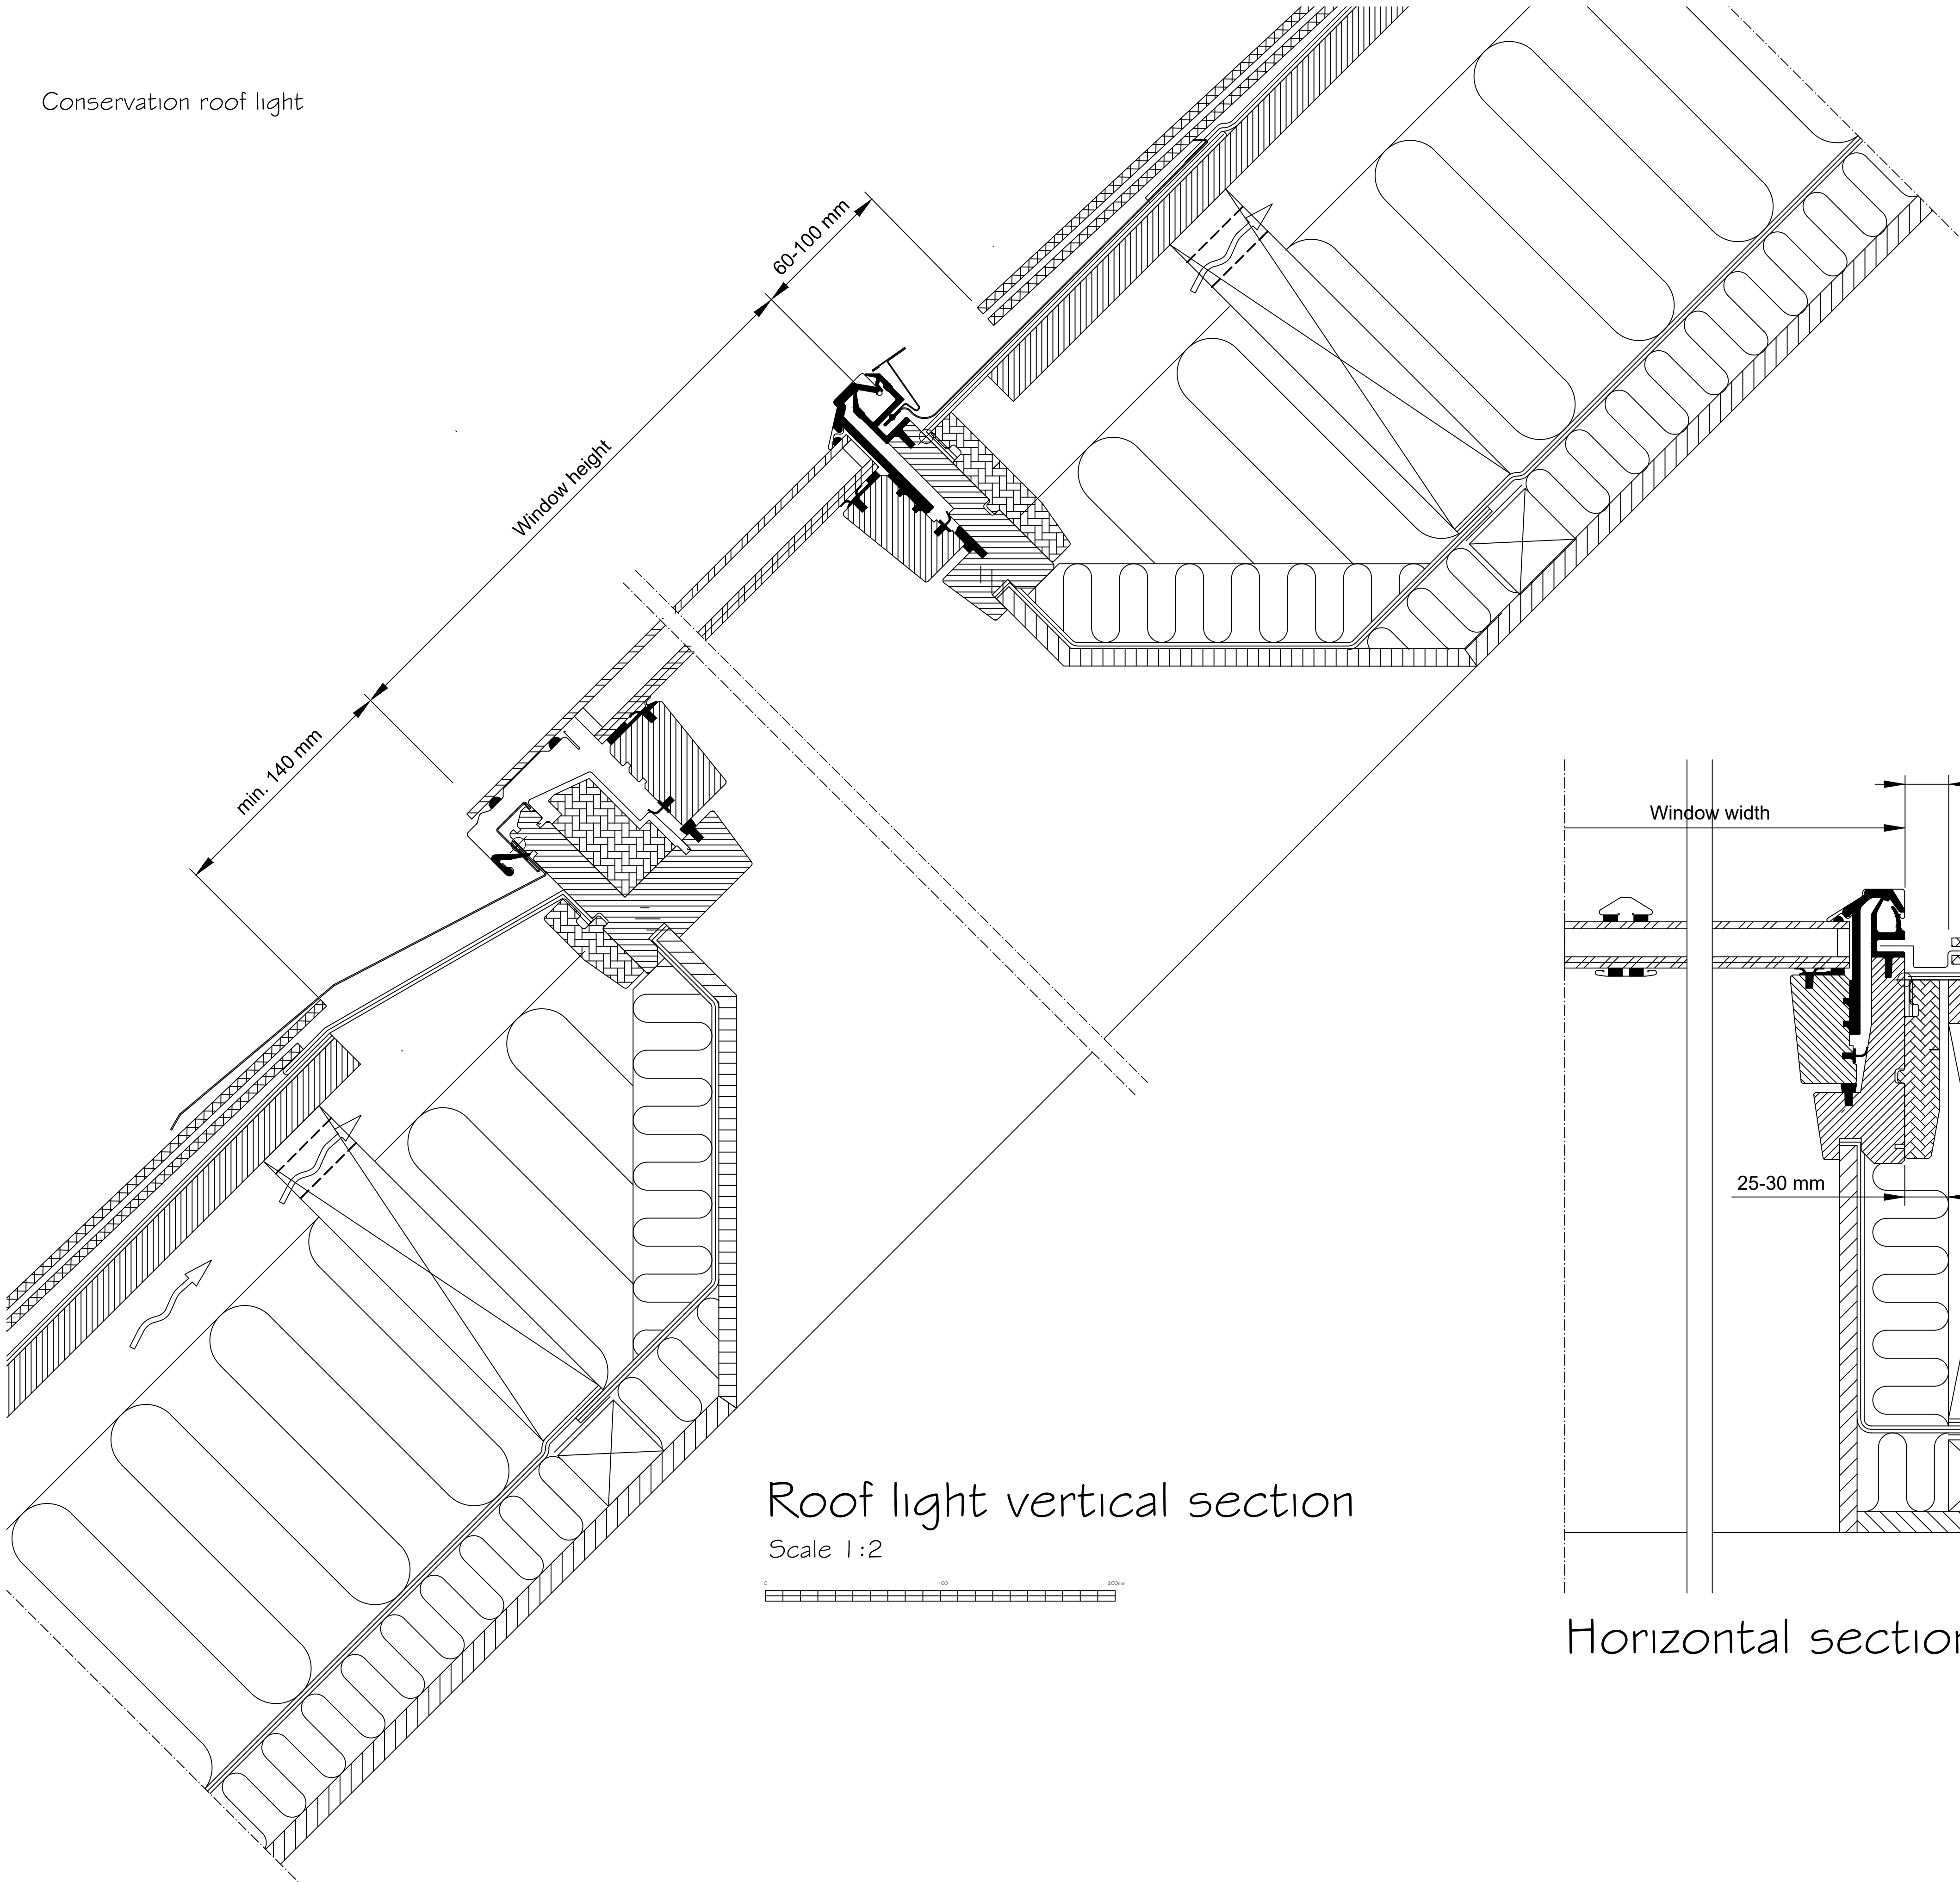

Copyright Synergy Planning & Property Consultants Ltd Suite 6 Laser Quay Marine City Centre Rochester Kent ME2 4HU		
Client	Mr D South	
Address	The Old Parsonage, Shorne	
Drawing title	Proposed roof light detail	
Scale	1:2 at A1	
Date	June 2023	Drawn by
Drawing No	20/308/08	