


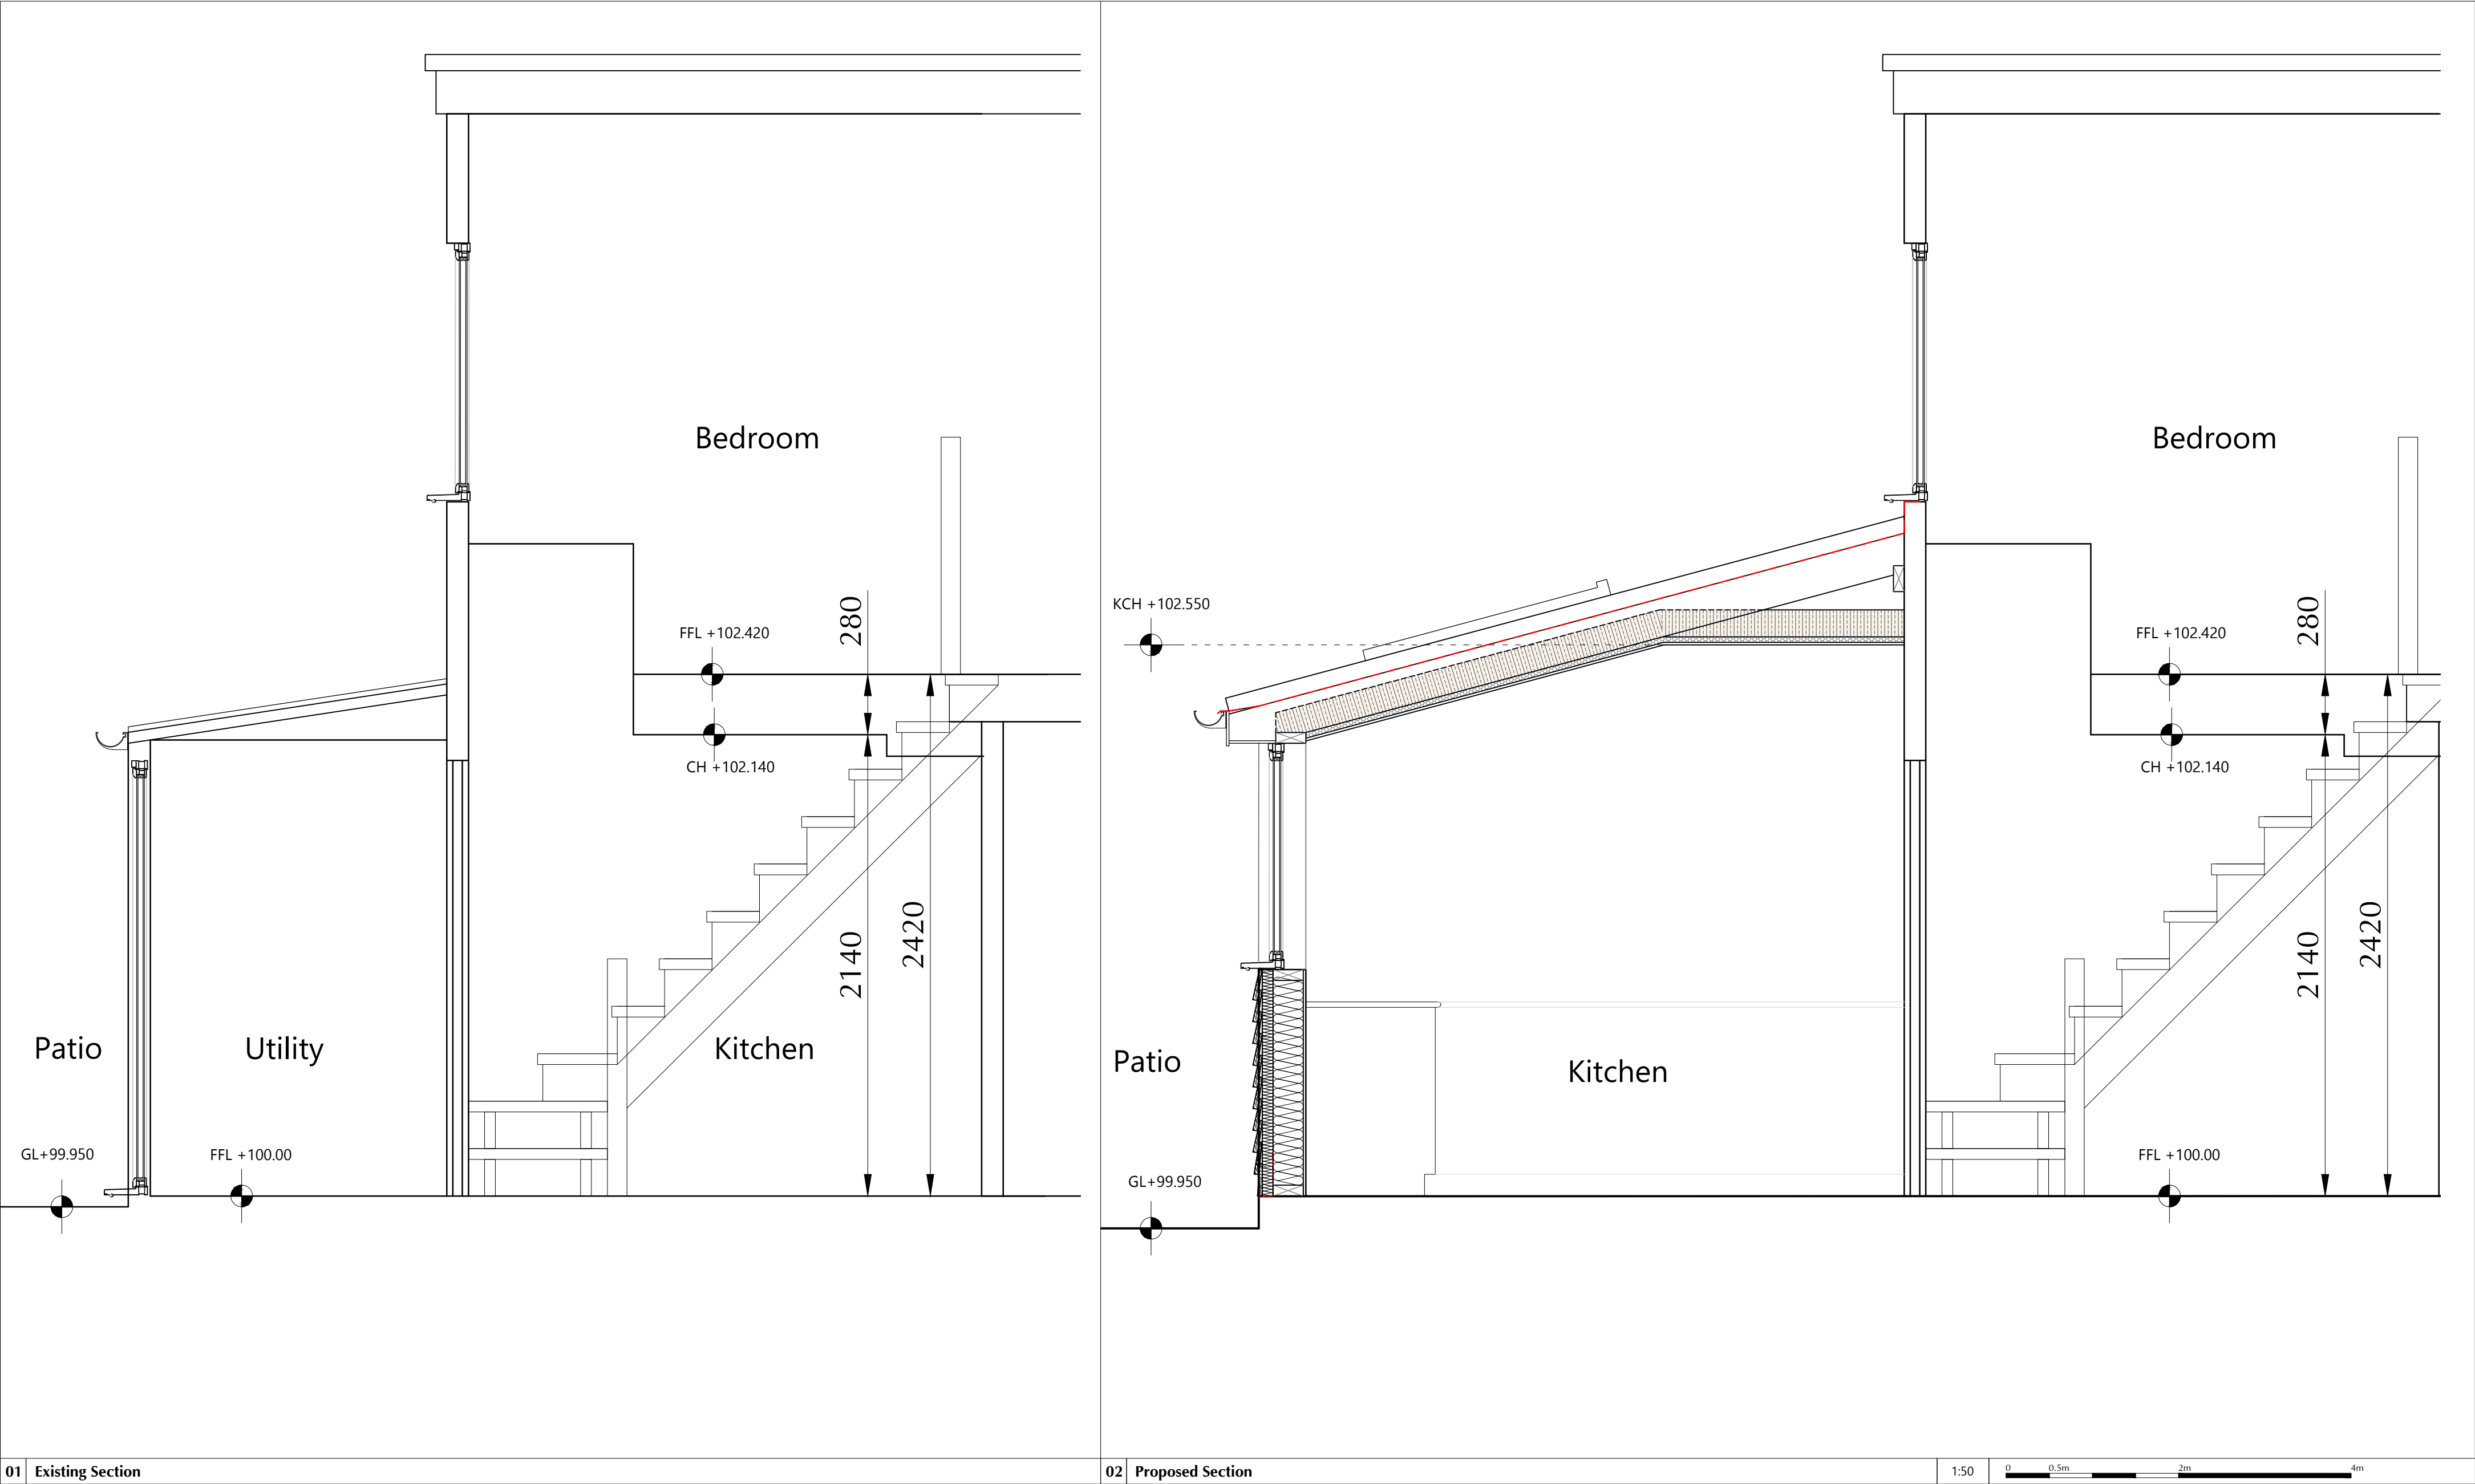

NOTES

REVISIONS		
-	00/000/00	xx
First Issue		

JOB TITLE			
93 Villa Road, Higham, Kent, ME3 7BX			
DWG. TITLE			
Existing and Proposed Sections			
DATE	BY	CHECKED BY	
03/07/24	DB	RND	A2
DWG. NO.	REV.	STATUS	
M150 20 003		Planning	

MacintoshDavies Ltd

Architectural and interior designs

Studio A,
Quayside House,
Chatham Maritime
ME4 4QZ

01634 963 317

www.macintoshdavies.co.uk

