


DRAWINGS RECORD				
REVISION	DATE	COMMENTS	BY	CHECKED
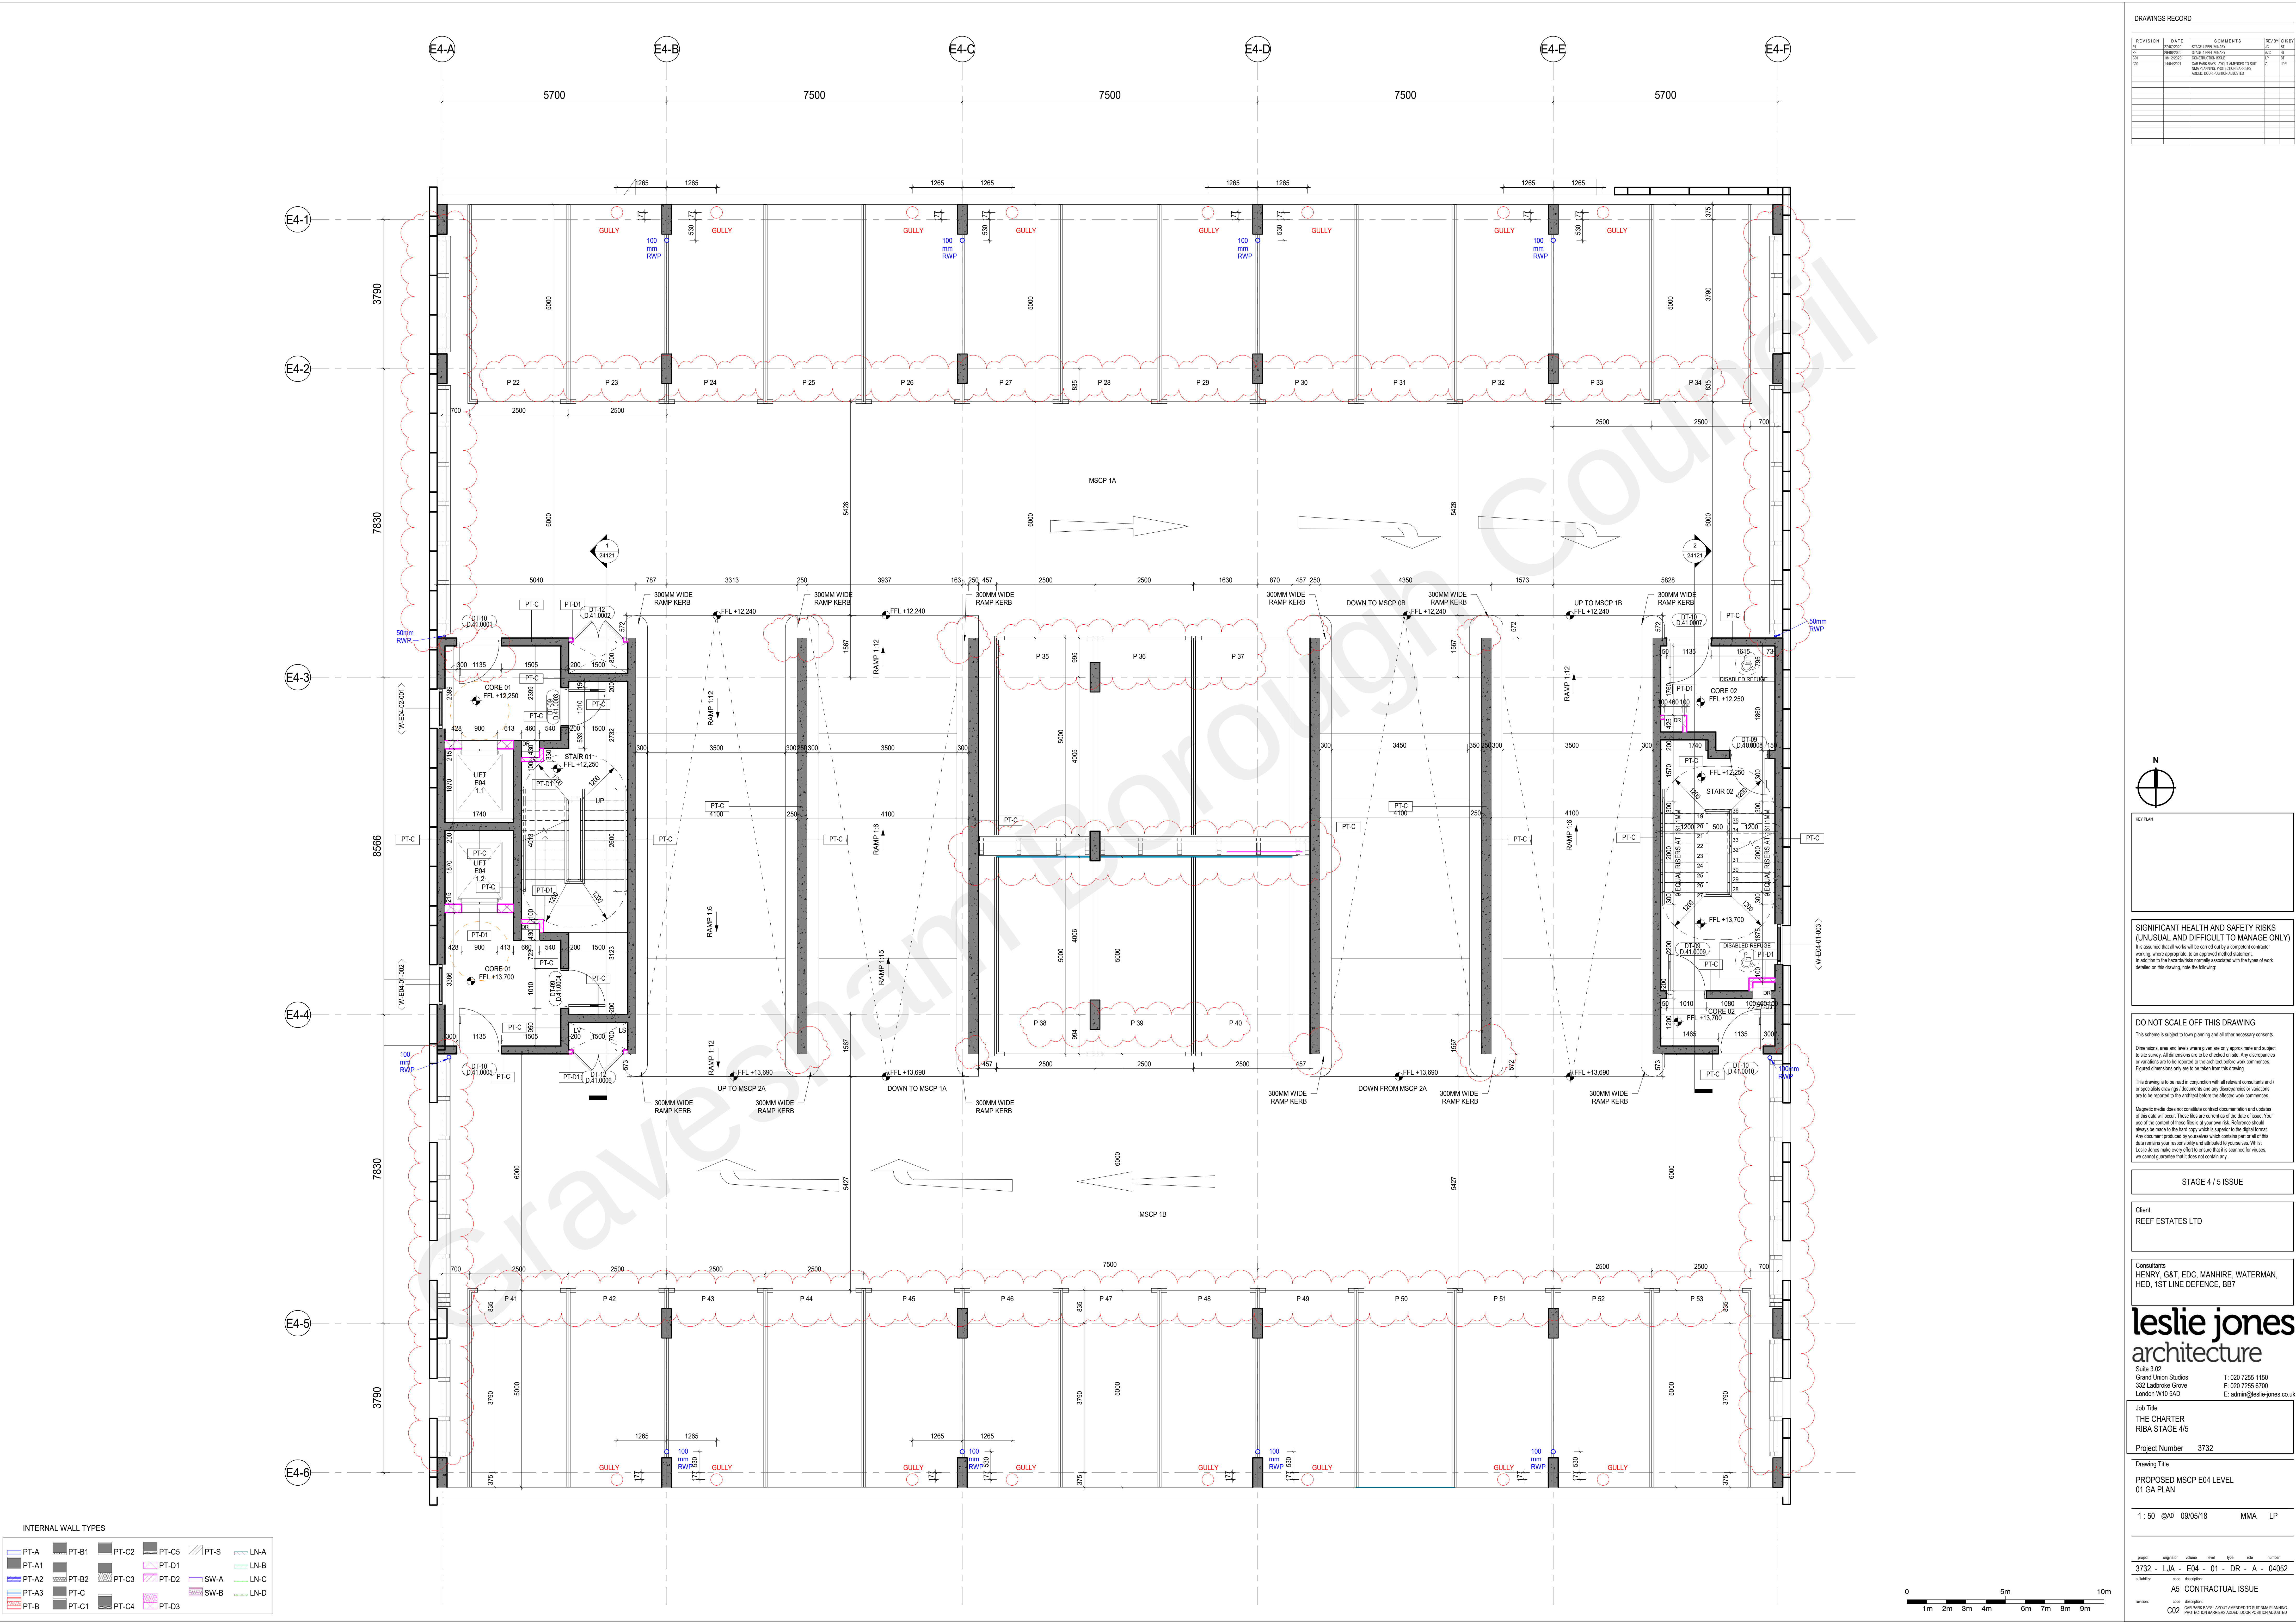

KEY PLAN

SIGNIFICANT HEALTH AND SAFETY RISKS (UNUSUAL AND DIFFICULT TO MANAGE ONLY)
It is assumed that all works will be carried out by a competent contractor working, where appropriate, to an approved method statement in addition to the hazards/risks normally associated with the types of work detailed on this drawing. Note the following:

DO NOT SCALE OFF THIS DRAWING
This scheme is subject to base planning and all other necessary consents. Dimensions, area and levels where given are only approximate and subject to site survey. All dimensions are to be checked on site. Any discrepancies or variations are to be reported to the architect before work commences. Figured dimensions only are to be taken from this drawing.

This drawing is to be read in conjunction with all relevant consultants and / or specialist drawings. Documents and any discrepancies or variations are to be reported to the architect before the affected work commences. Magnetic media does not constitute contract documentation and updates of the data will occur. These files are current as of the date of issue. Your use of the content of these files is at your own risk. 

STAGE 4 / 5 ISSUE

Client
REEF ESTATES LTD

Consultants
HENRY, G&T, EDC, MANHIRE, WATERMAN, HED, 1ST LINE DEFENCE, BB7

leslie jones architecture
Suite 3.02
London W10 5AD
T: 020 7255 1150
F: 020 7255 6700
E: admin@leslie-jones.co.uk

Job Title
THE CHARTER
RIBA STAGE 4/5

Project Number 3732

Drawing Title
PROPOSED MSCP E04 LEVEL
01 GA PLAN

1:50 @ 09/05/18 MMA LP

3732 - LJA - E04 - 01 - DR - A - 04052

activity
A5 CONTRACTUAL ISSUE

revision
002
