



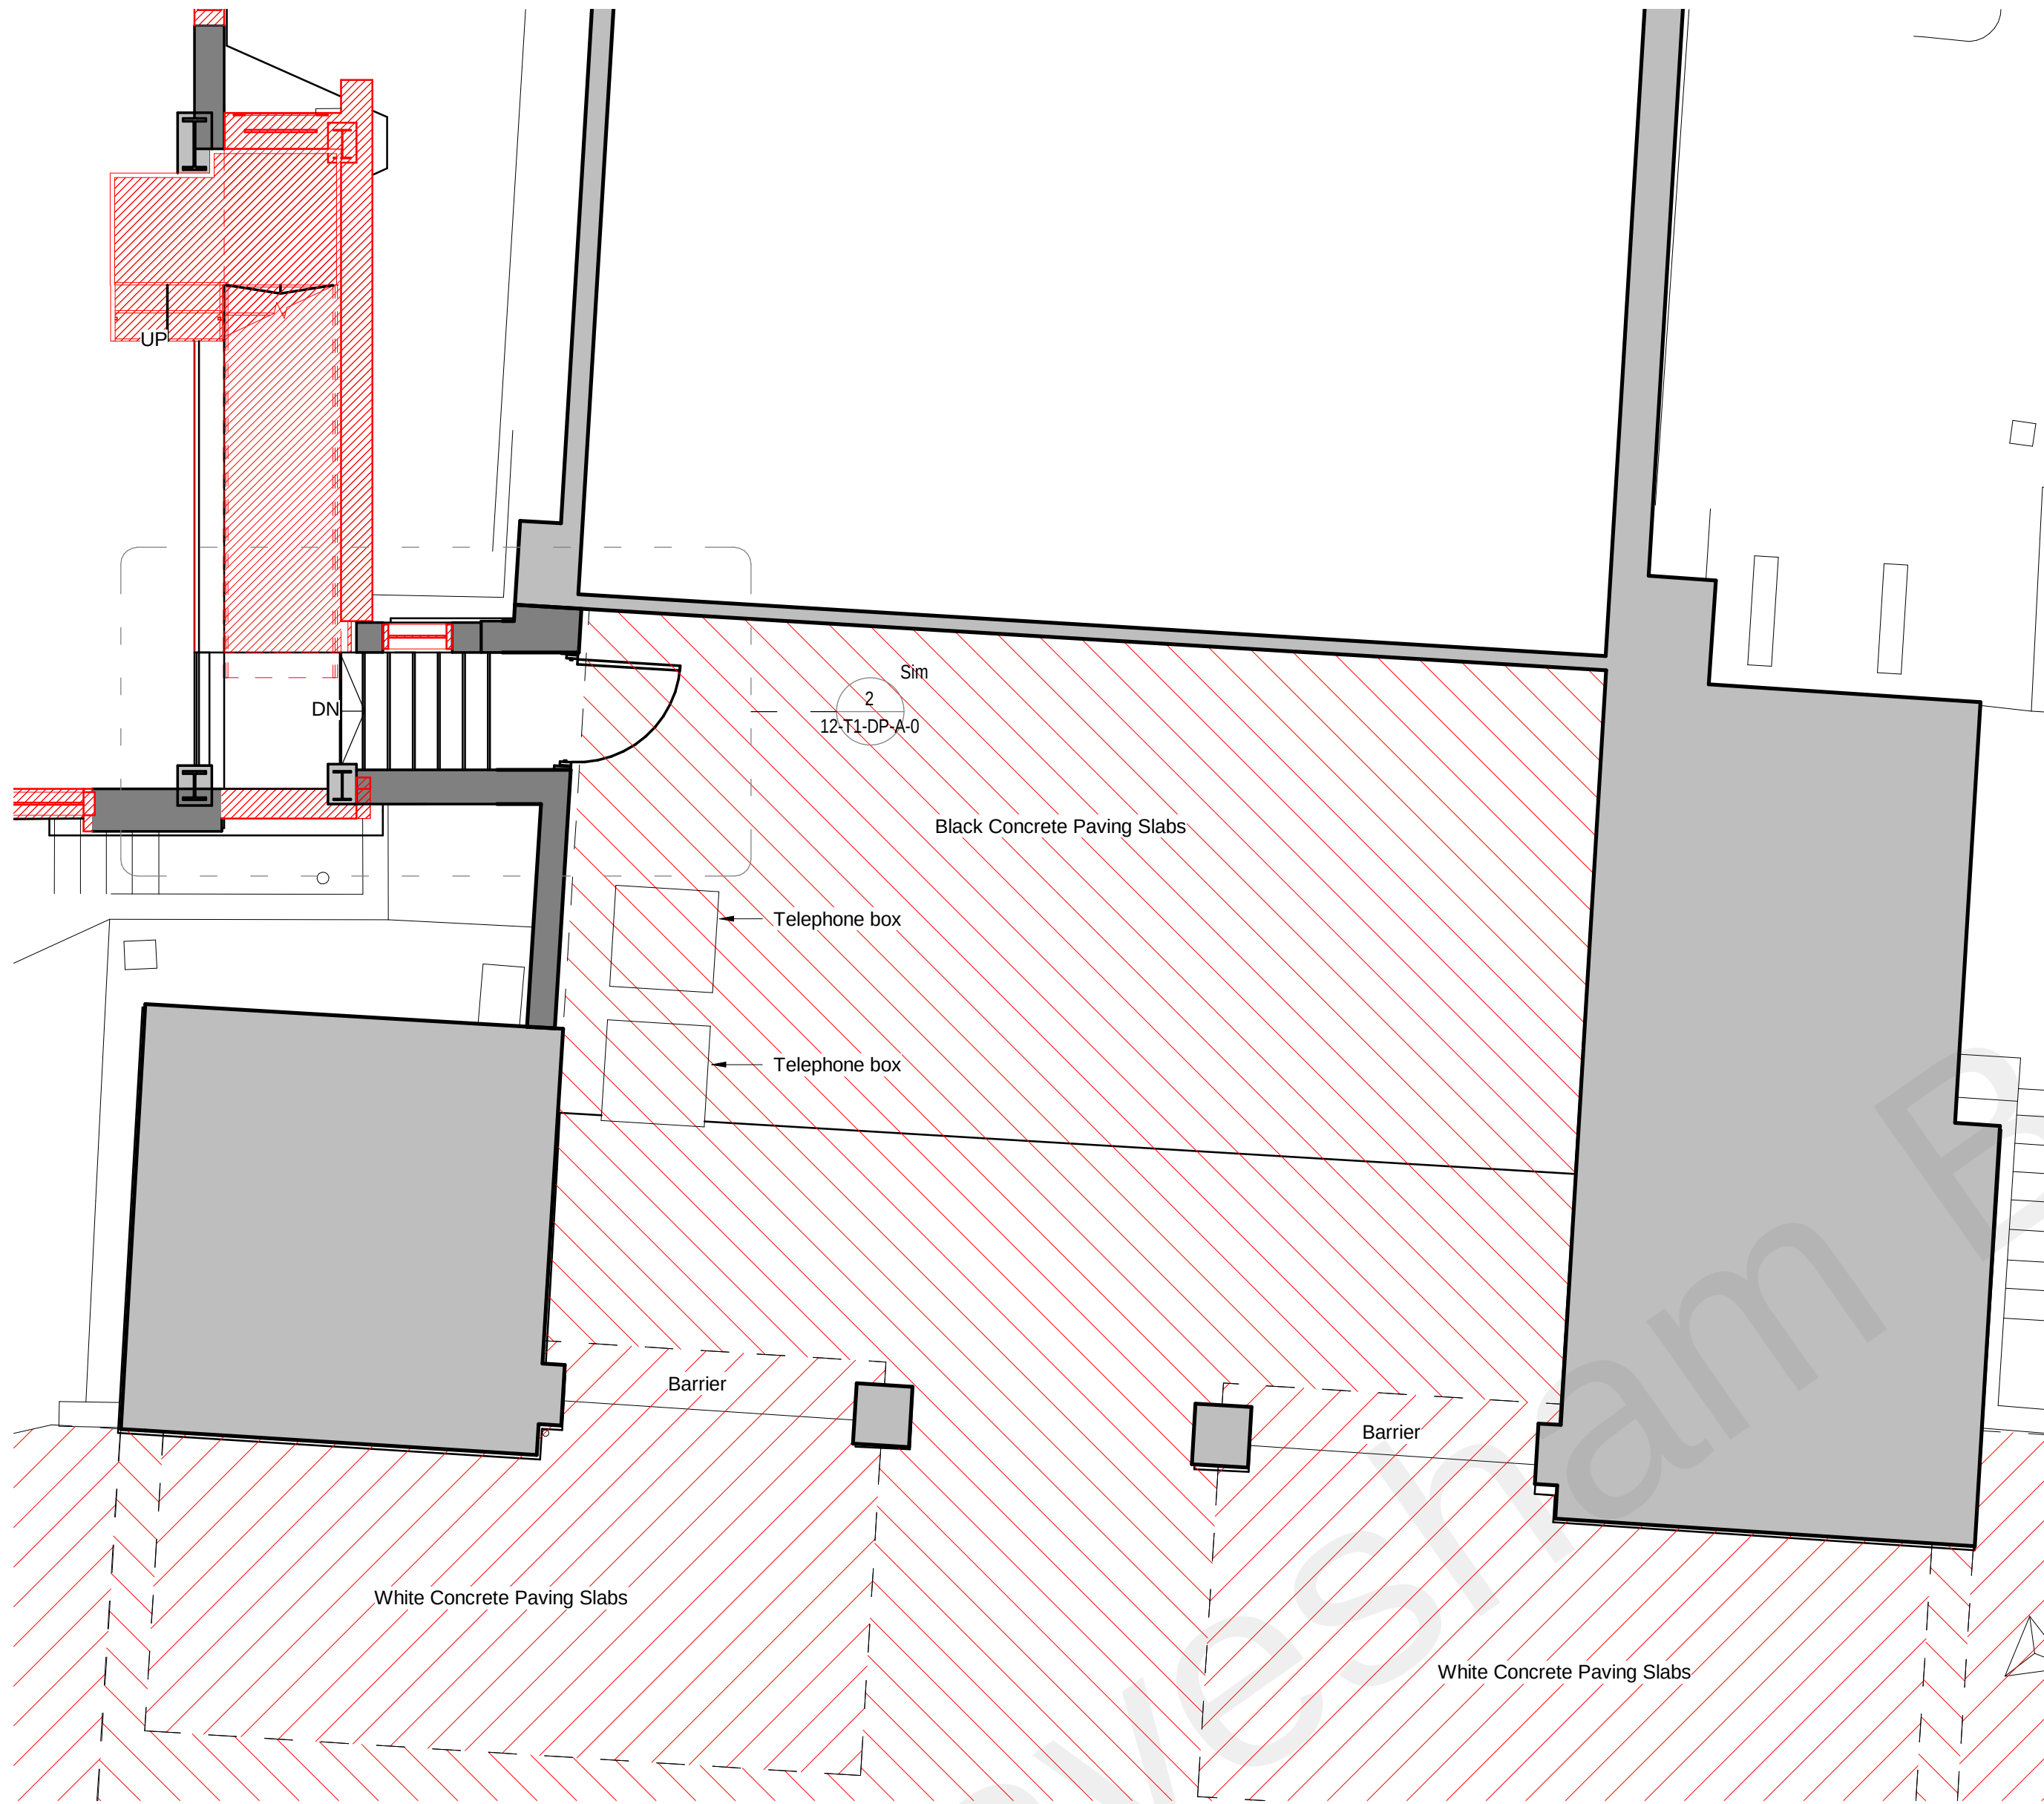

2 Existing Paving around Royal Terrace Pier  
1 : 50

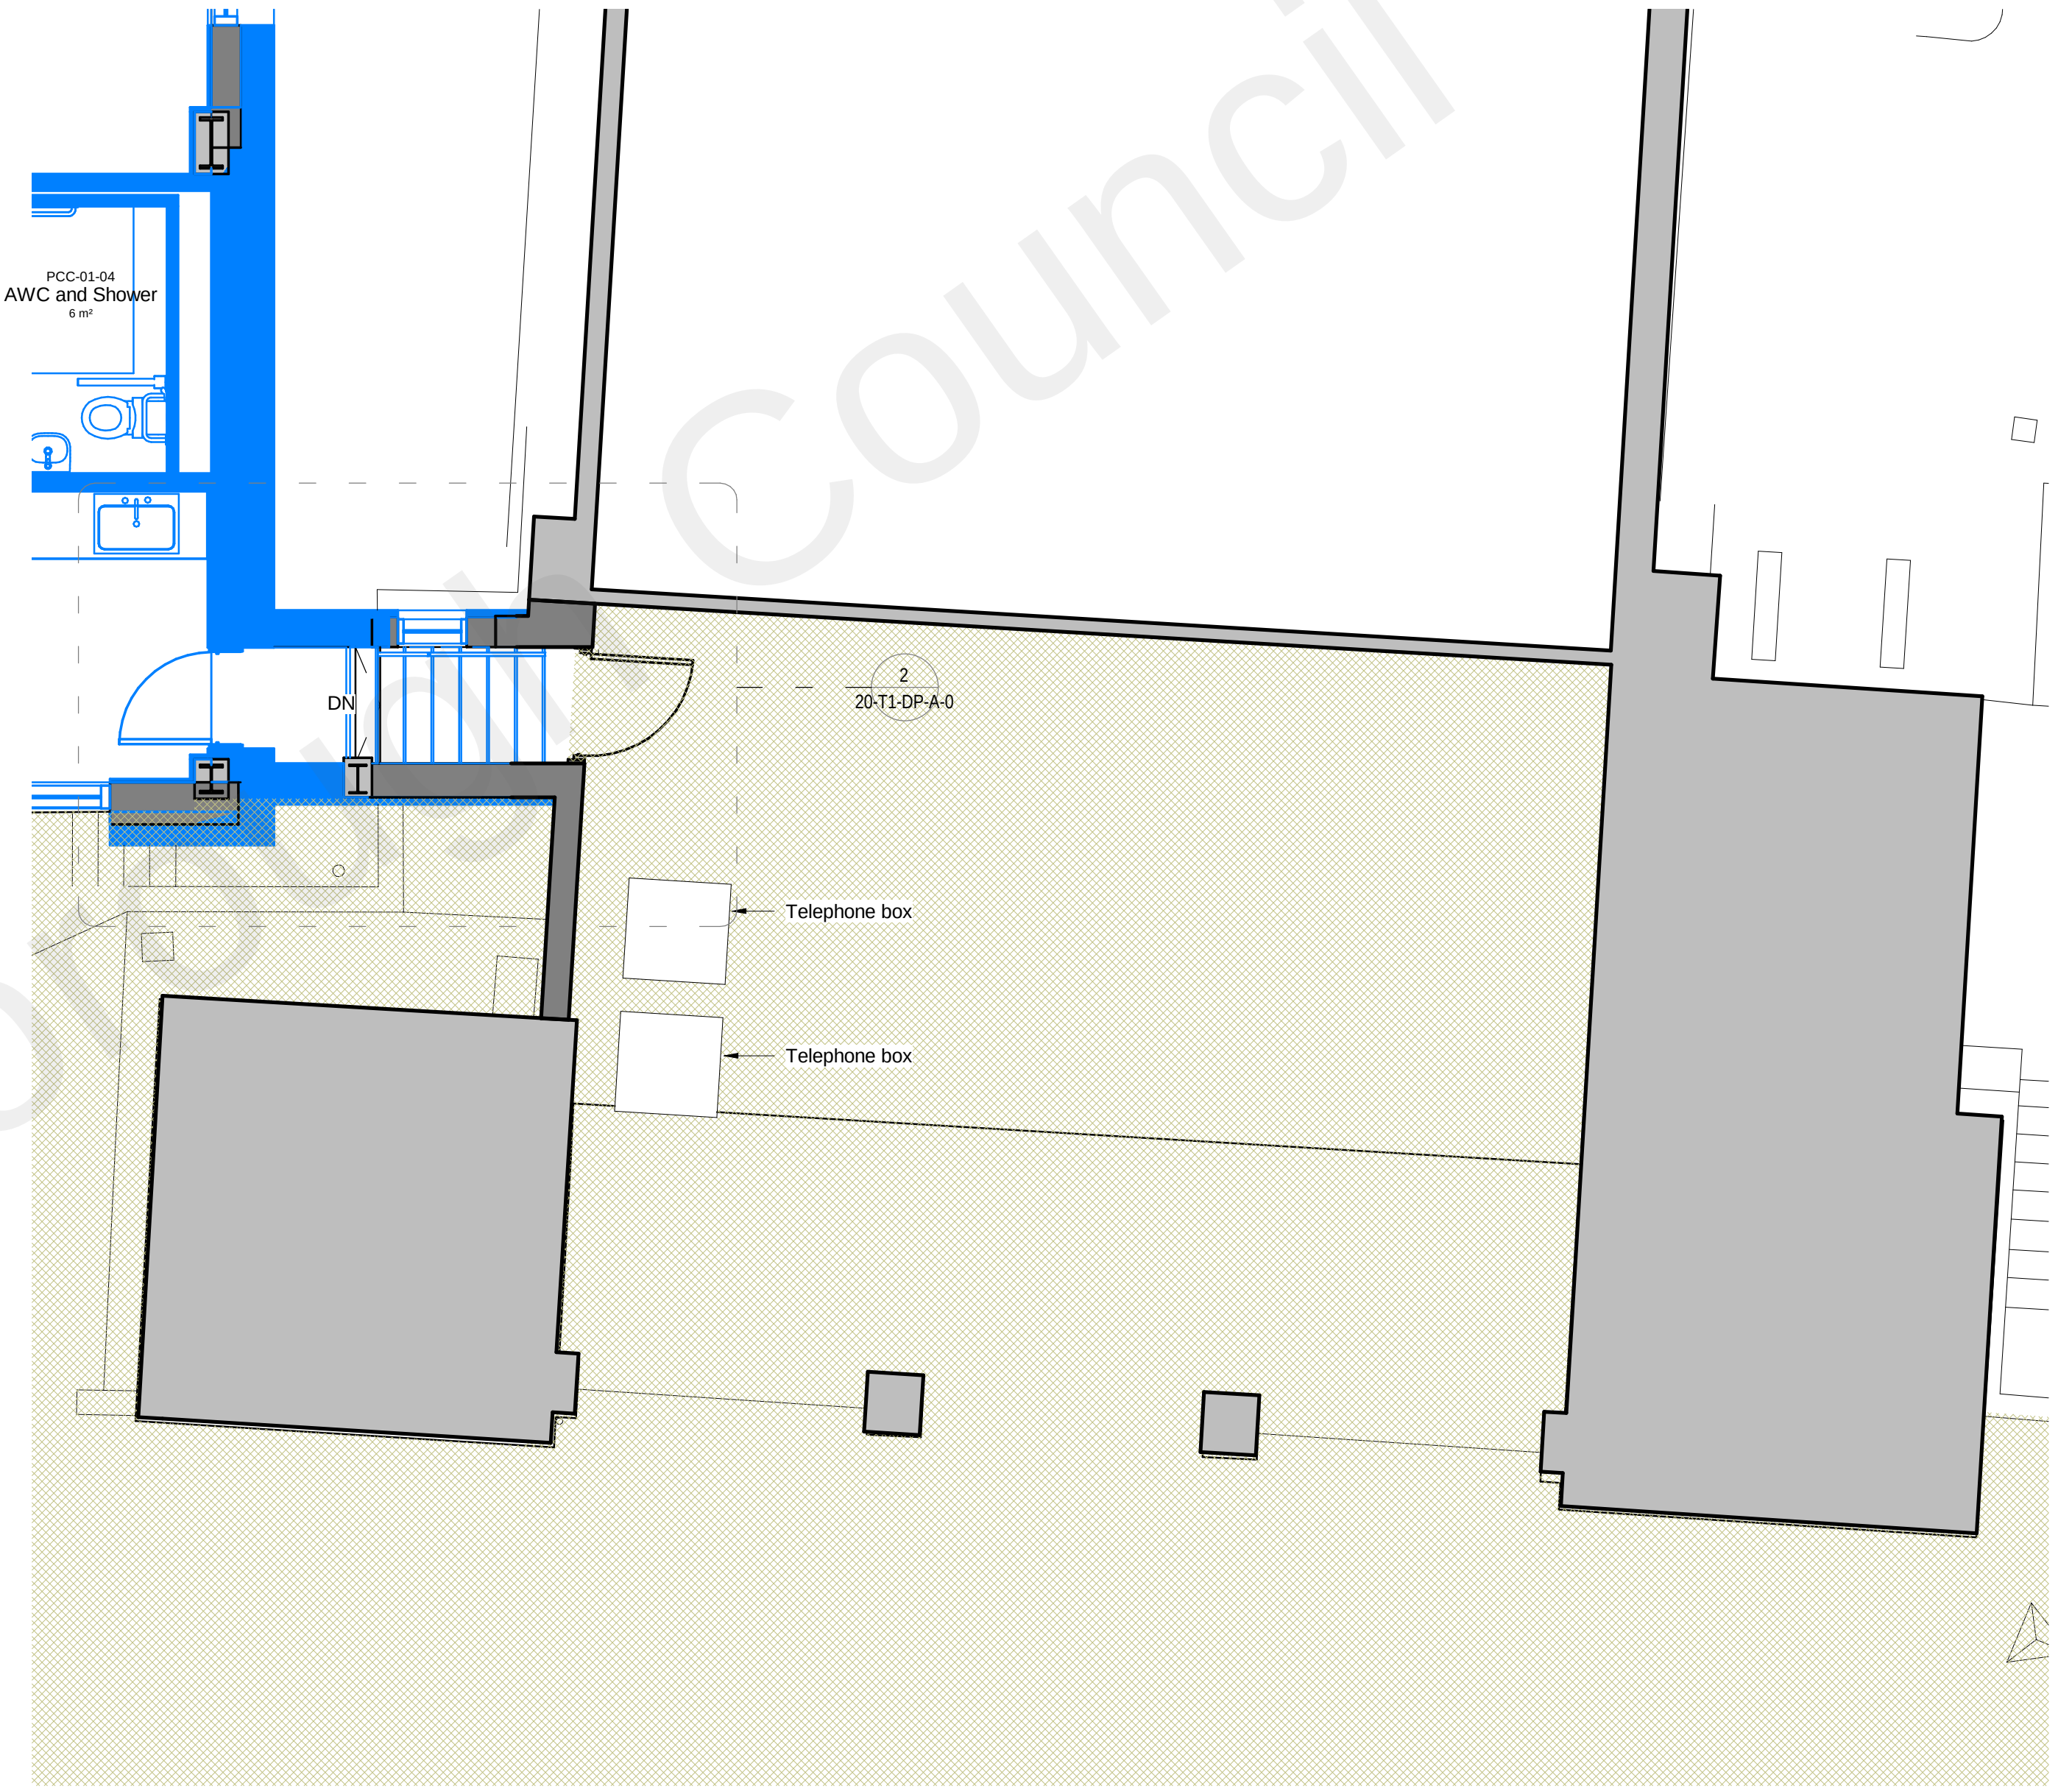

1 Proposed paving around Royal Terrace Pier  
1 : 50